


Mr and Mrs R Thomas
36 Maes Yr Hafod
Cadoxton
Neath SA10 8AZ
Proposed loft Conversion with Dormers
Scale 1:25
dwg 012
20th June 2023

Floor timbers 200x100 C24 @ 400 c/c
Rafters 150x38 C16 @ 400c/c
Stud wall timbers 140x50 C16 @ 400 c/c
Insulation between rafters Celotex XR4000 110 mm thick
insulation between studs Celotex GA 4000 140mm thick with extra 25mm laid over inner
face of stud
Gable wall lined with GyprocThermaline plus 35mm thick

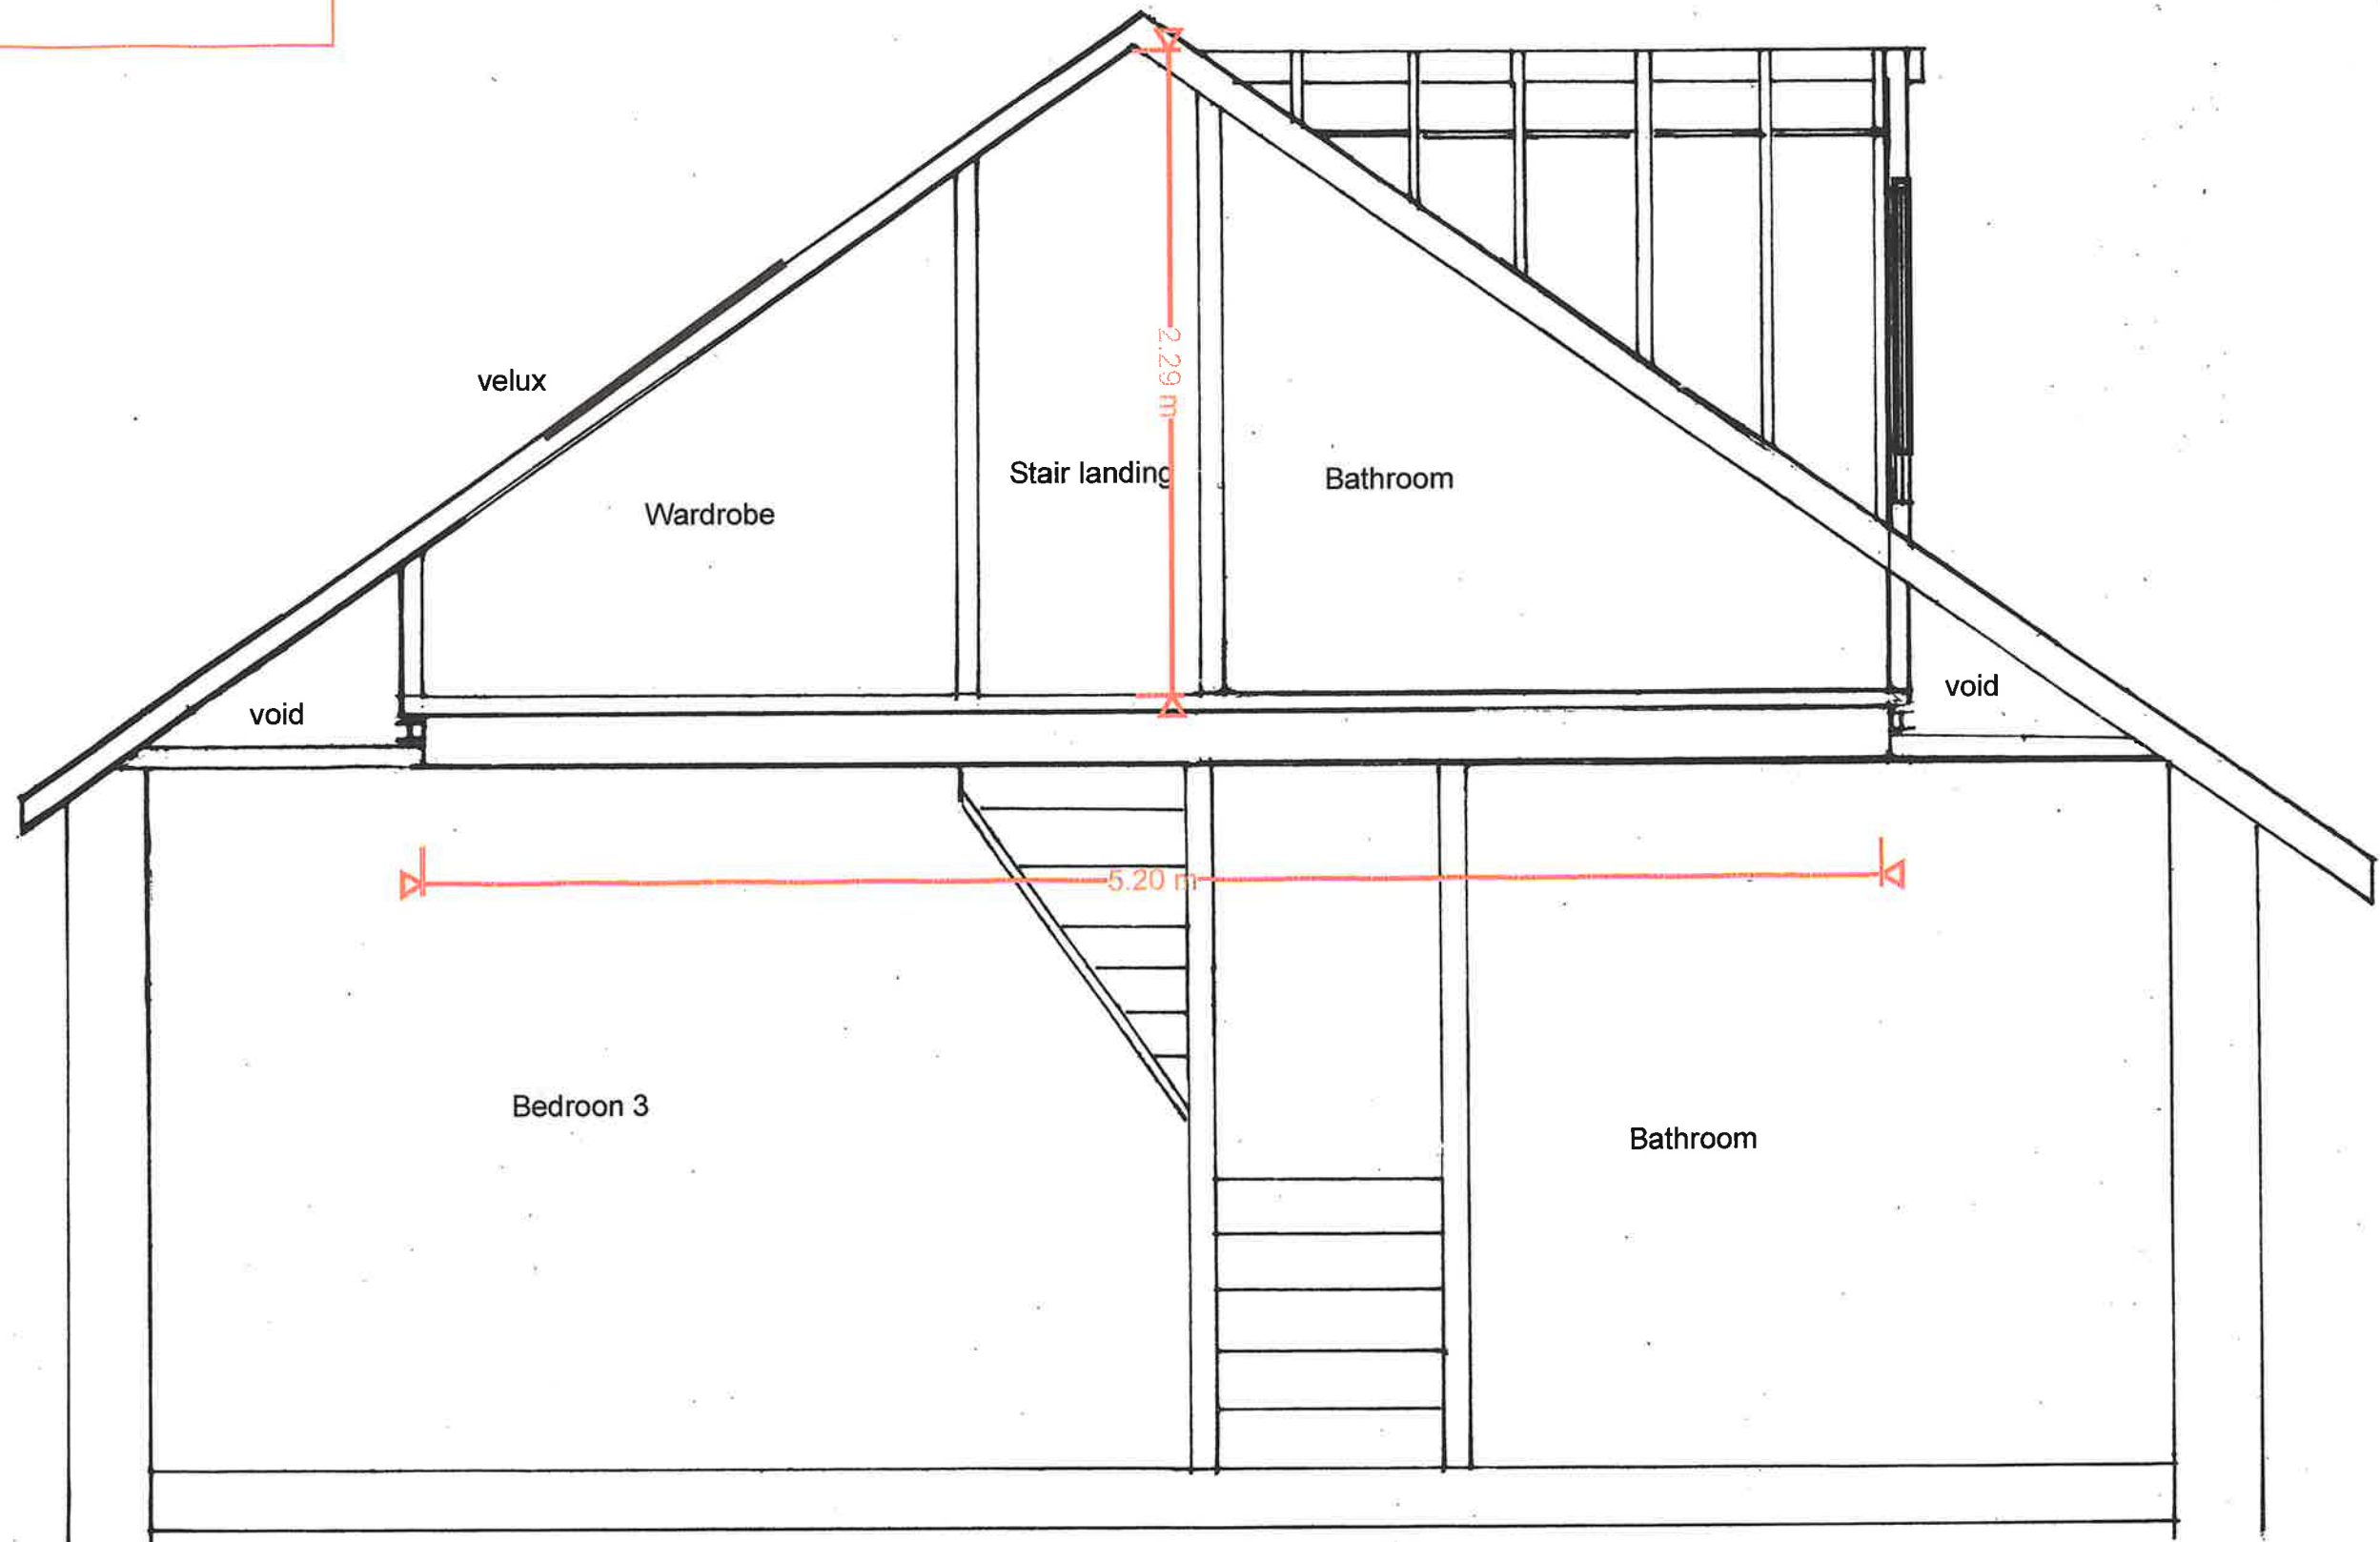

Typical cross section