


Superseded

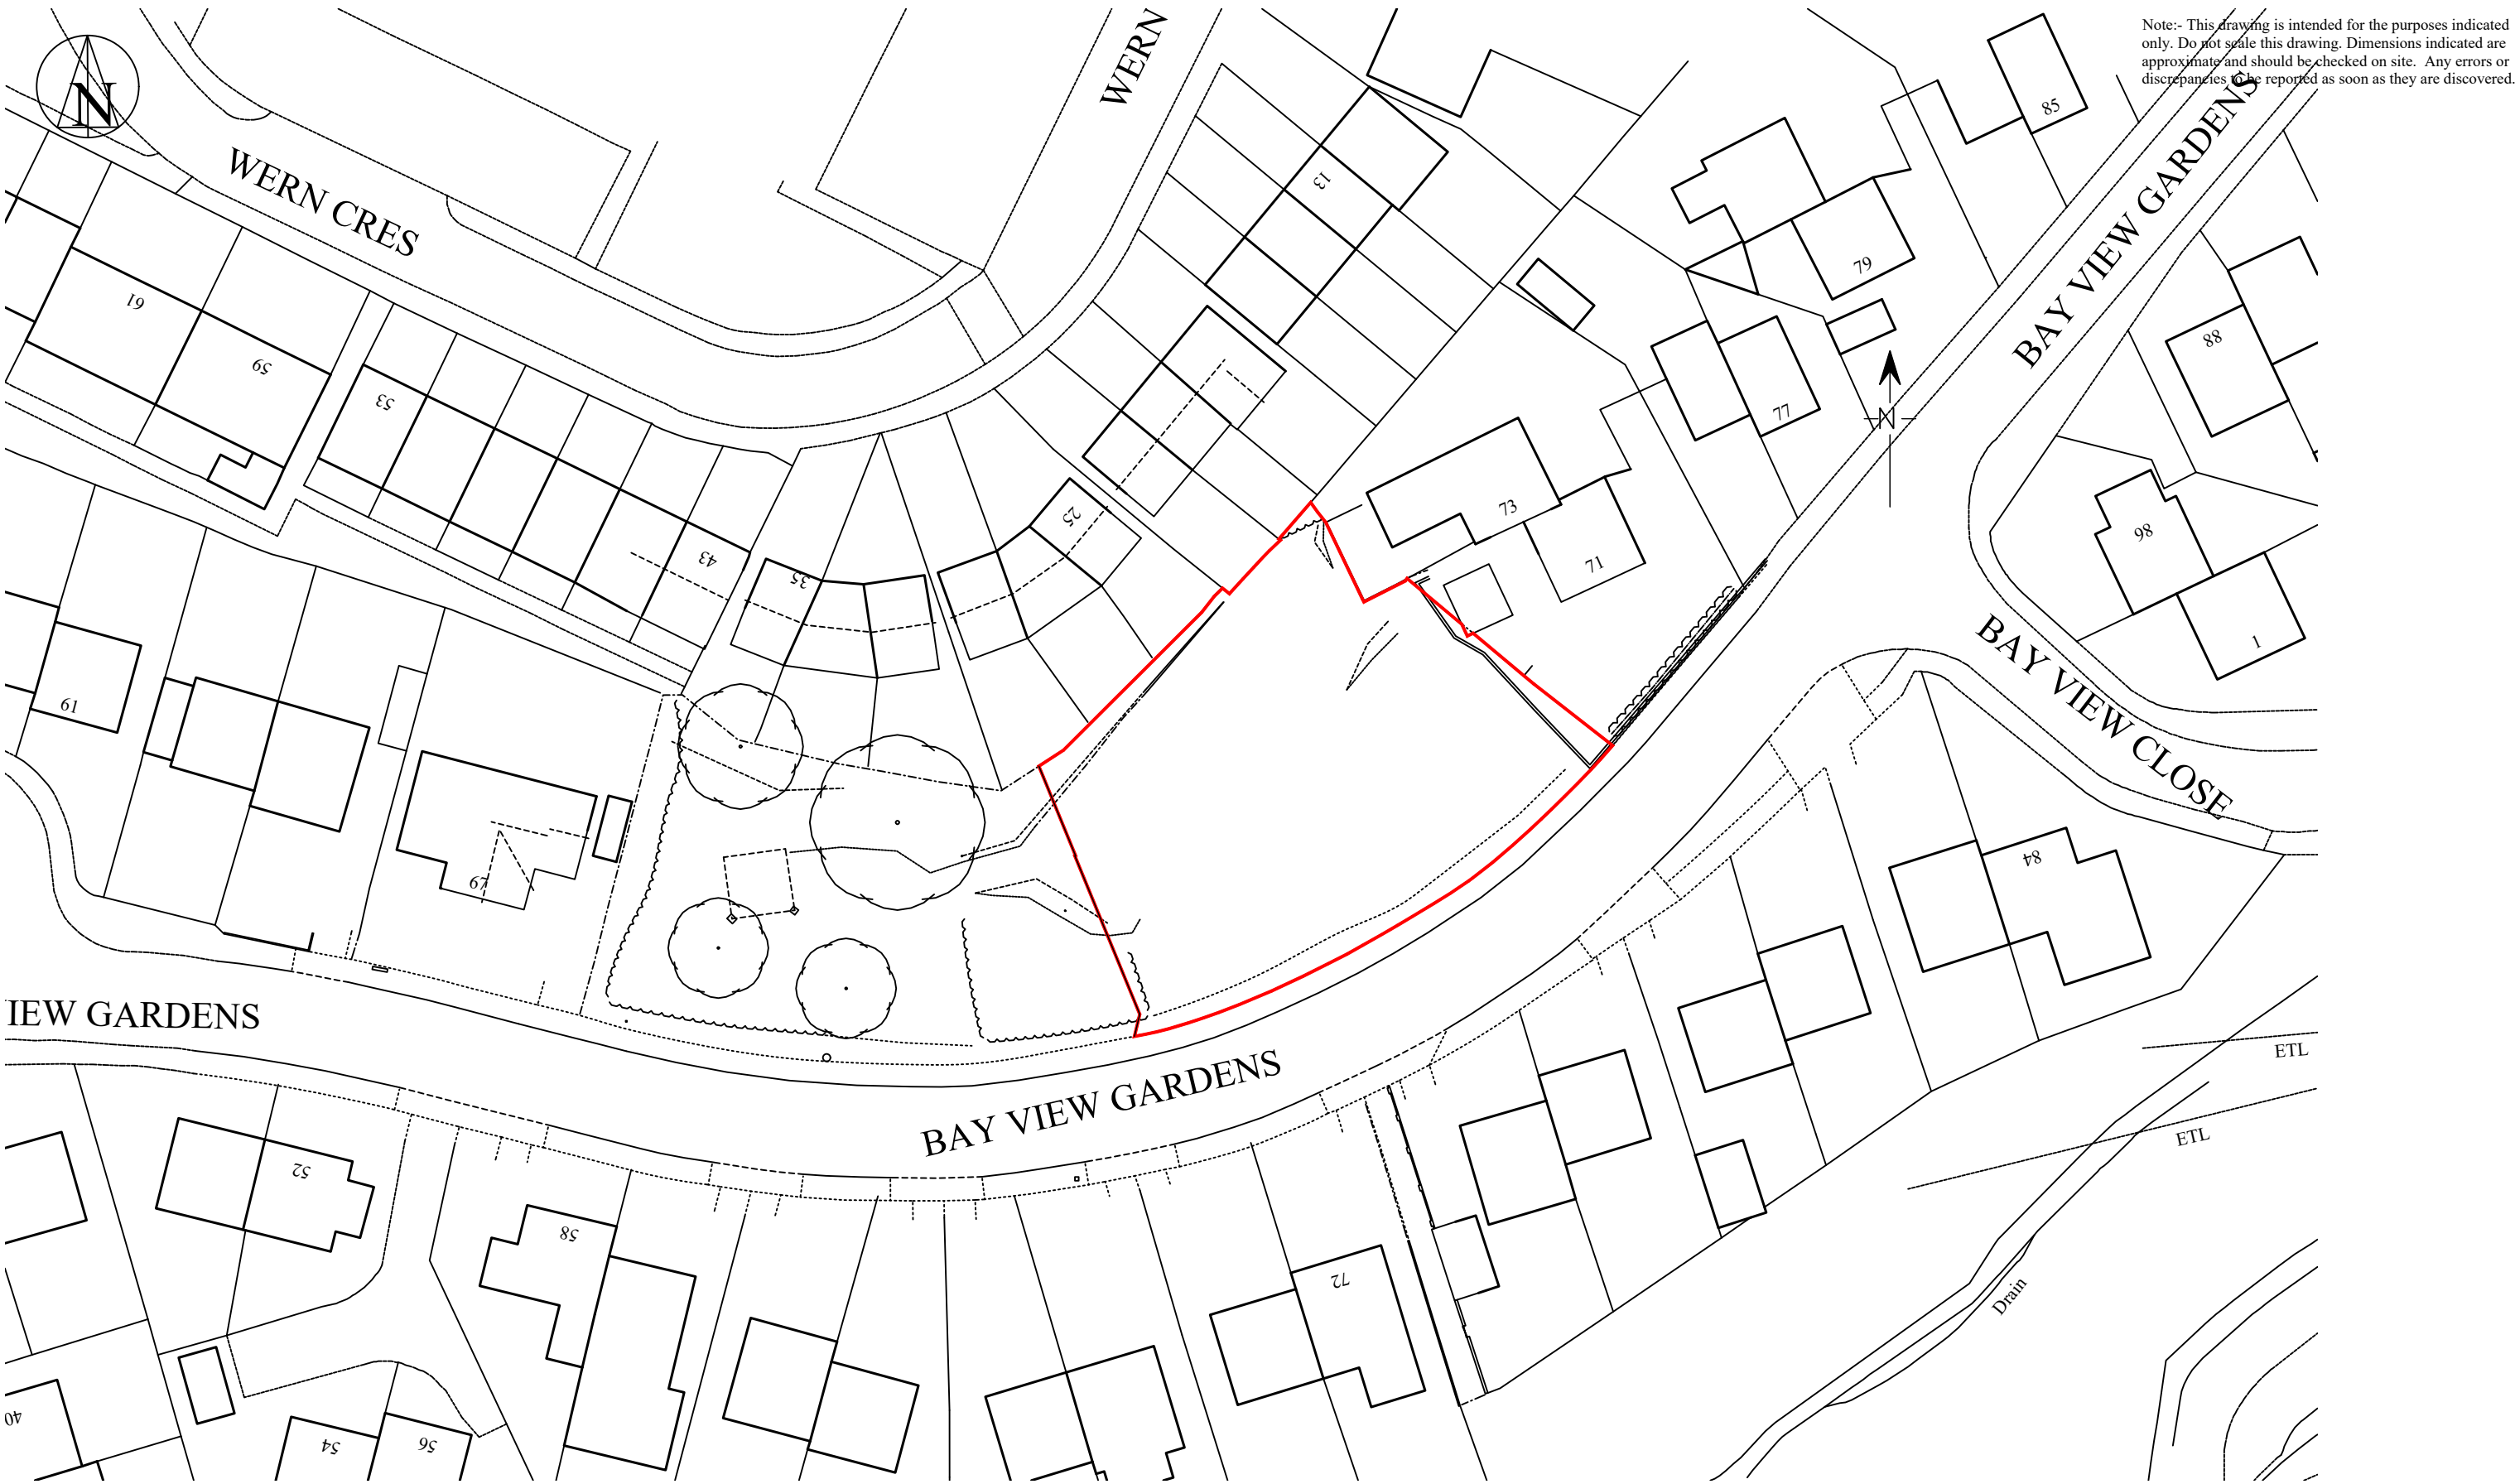

IEW GARDENS

BAY VIEW GARDENS

BAY VIEW GARDENS

BAY VIEW CLOSE

WERN


WERN CRES

ETL

ETL

Drain

SCALE BAR 1:500

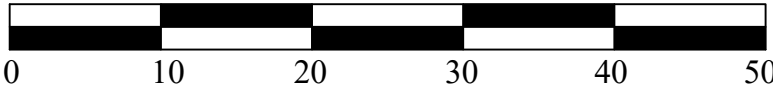

Land Enhancement Services Ltd

The Hawthorns, Cockett Valley, Sketty, Swansea. SA2 0FD. Mob. :07702 537094 E-mail : landenhancement@live.com

Client: Land Enhancement Services Ltd	Project: Proposed development on land adjoining 73, Bay View Gardens, Skewen, Neath. SA10 6NF	Drawing: Existing block plan
Scale: 1:500	Date: April 2023	Job No.: 1203.P22
	Rev.: A	A3

