


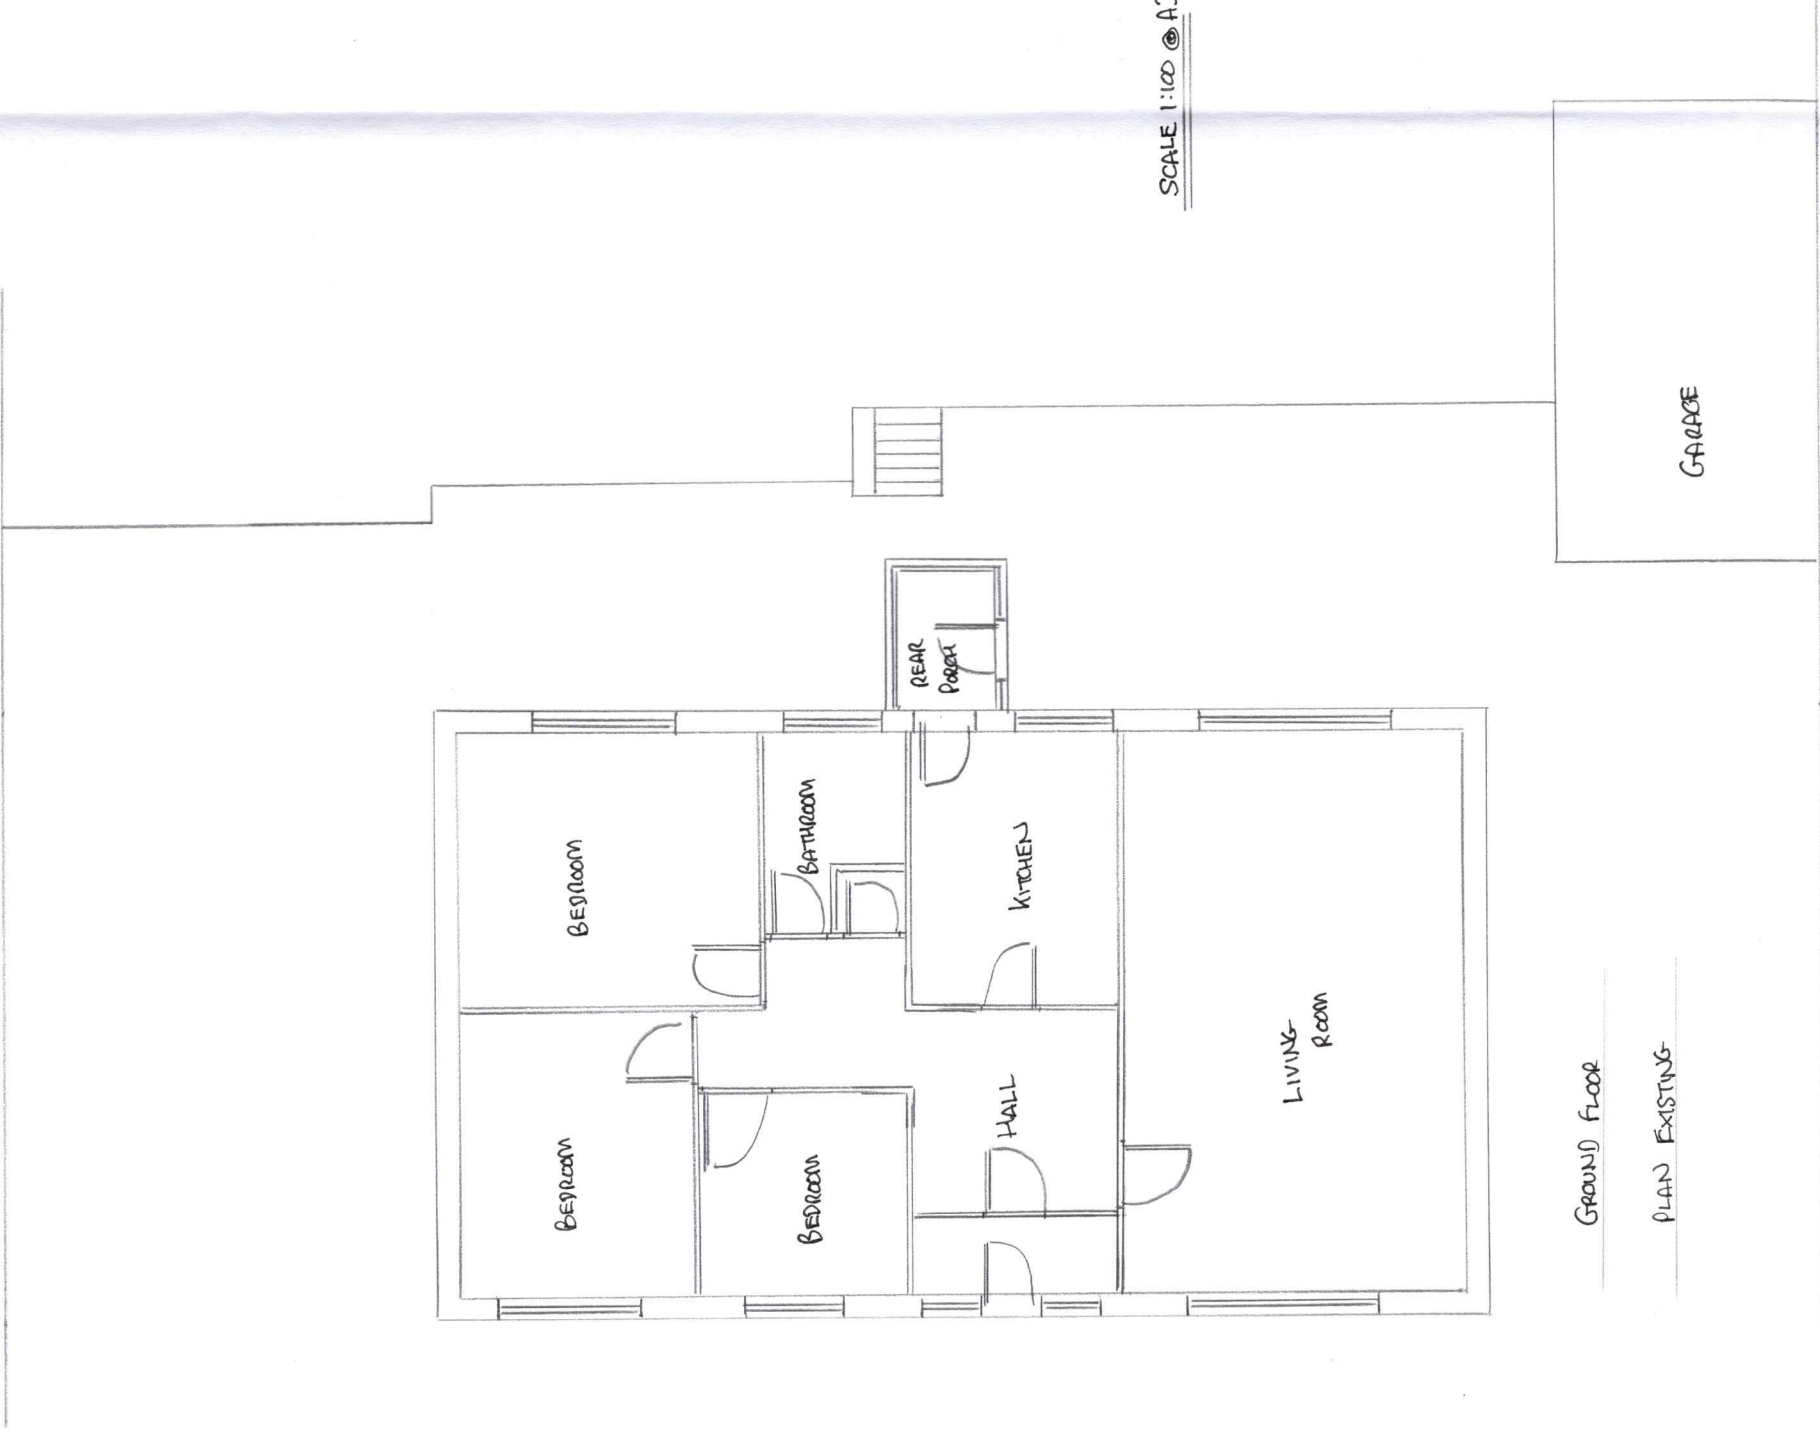


GROUND FLOOR

PLAN EXISTING

GARAGE

SCALE 1:100 @ A3

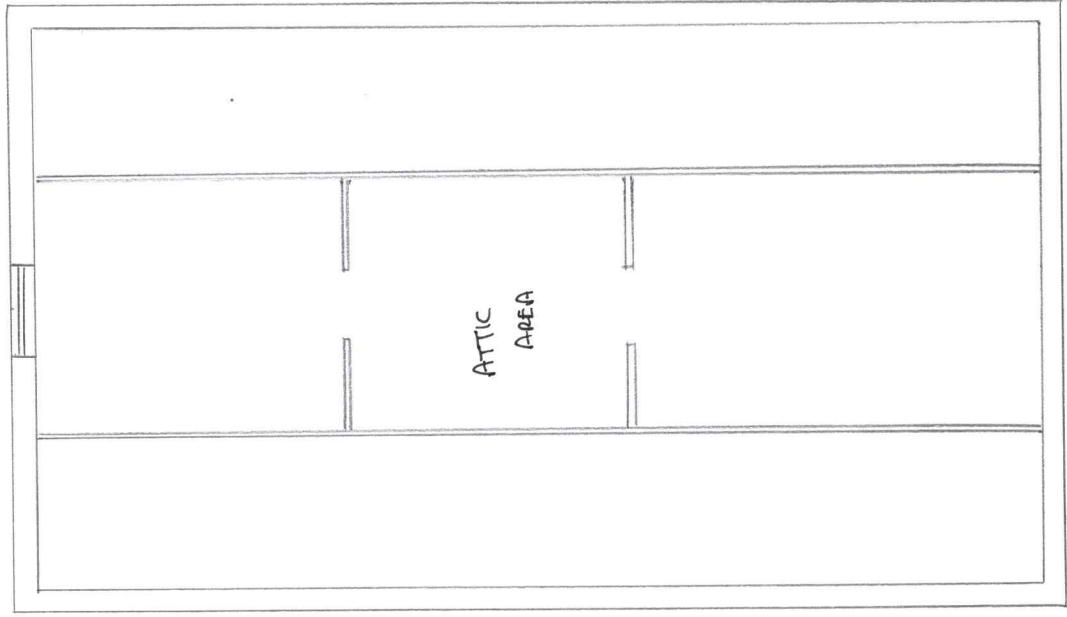

FIRST FLOOR

PLAN EXISTING