


Drawing No.


Project

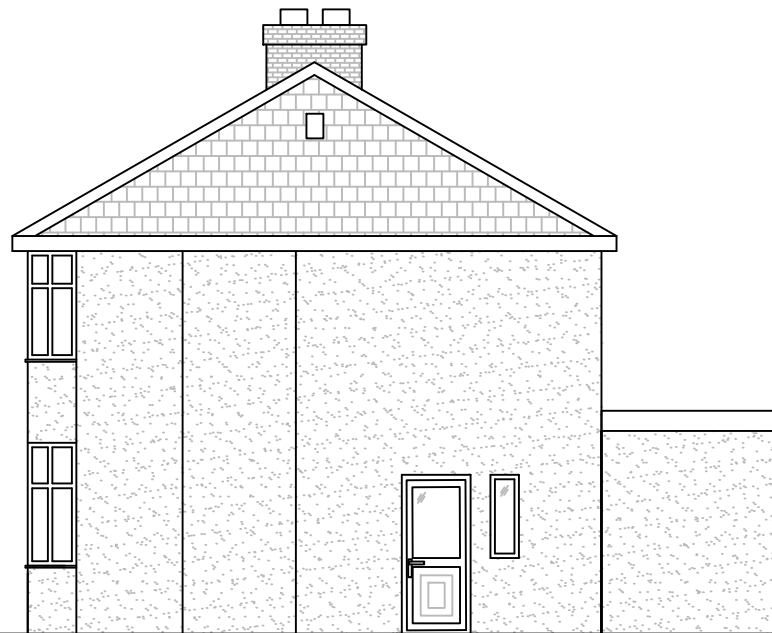


SIDE ELEVATION – EXISTING
Scale 1:100 @ A3



SIDE ELEVATION – PROPOSED
Scale 1:100 @ A3

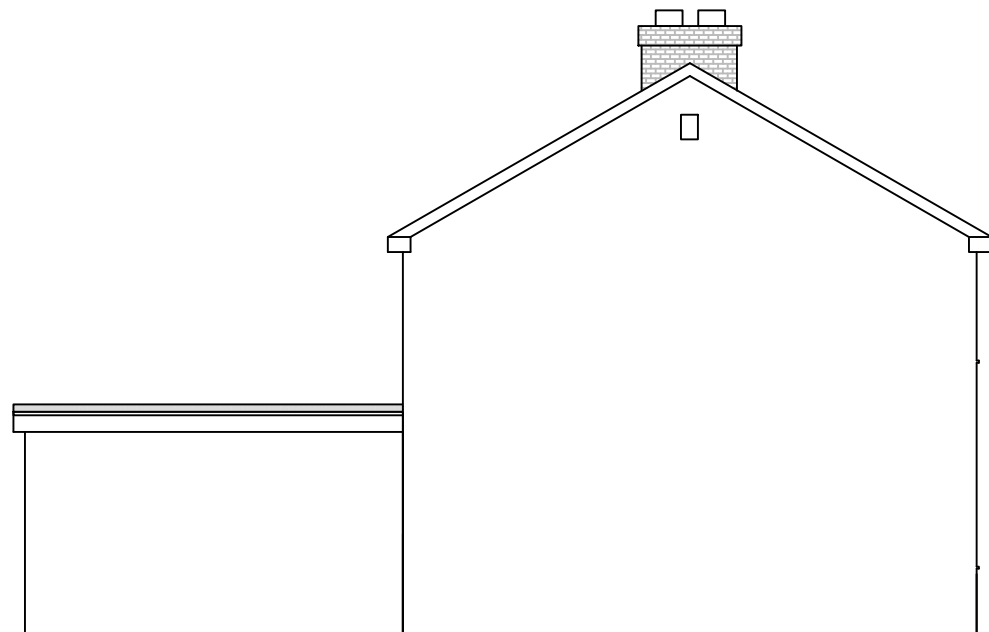

SIDE ELEVATION – PROPOSED
Scale 1:100 @ A3
(View from adjoining property)

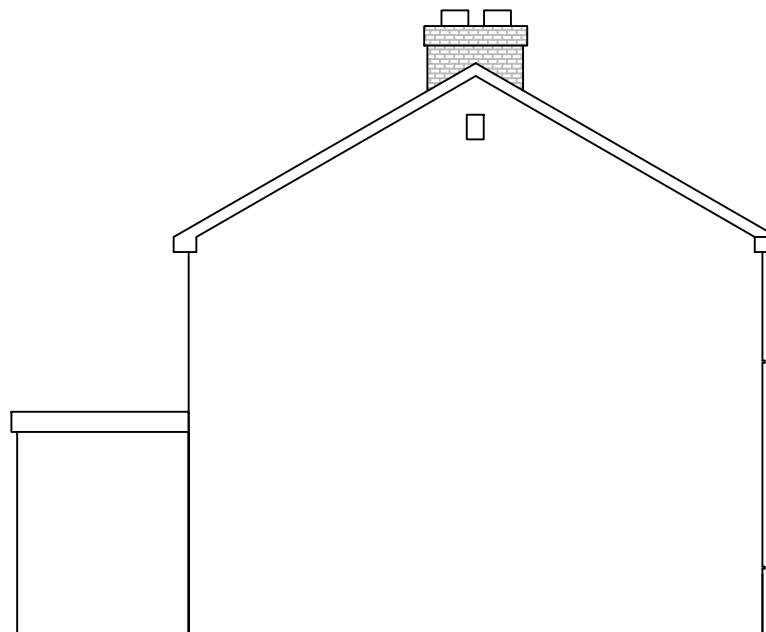

SIDE ELEVATION – EXISTING
Scale 1:100 @ A3
(View from adjoining property)

NOTES

A3

- 1 THIS IS A C.A.D. DRAWING AND SHOULD NOT BE AMENDED BY HAND.
- 2 All dimensions in millimetres unless otherwise stated.

Rev	Details	Dr	Ch	Ap	Date

Client

Kevin Thomas
88 Cimla Cresent
SA11 3NP

JOSEFF WILLIAMS
joewills1998@aol.com
07585609748

Project

SINGLE STORY REAR EXTENSION
EXISTING & PROPOSED
SIDE ELEVATIONS

File No.	Financial Code No.
Drawn	JW
Checked	
Date	MAY 23
Approved	
Date	
Scales	1:100 @ A3
Drawing No.	JW-21-03