


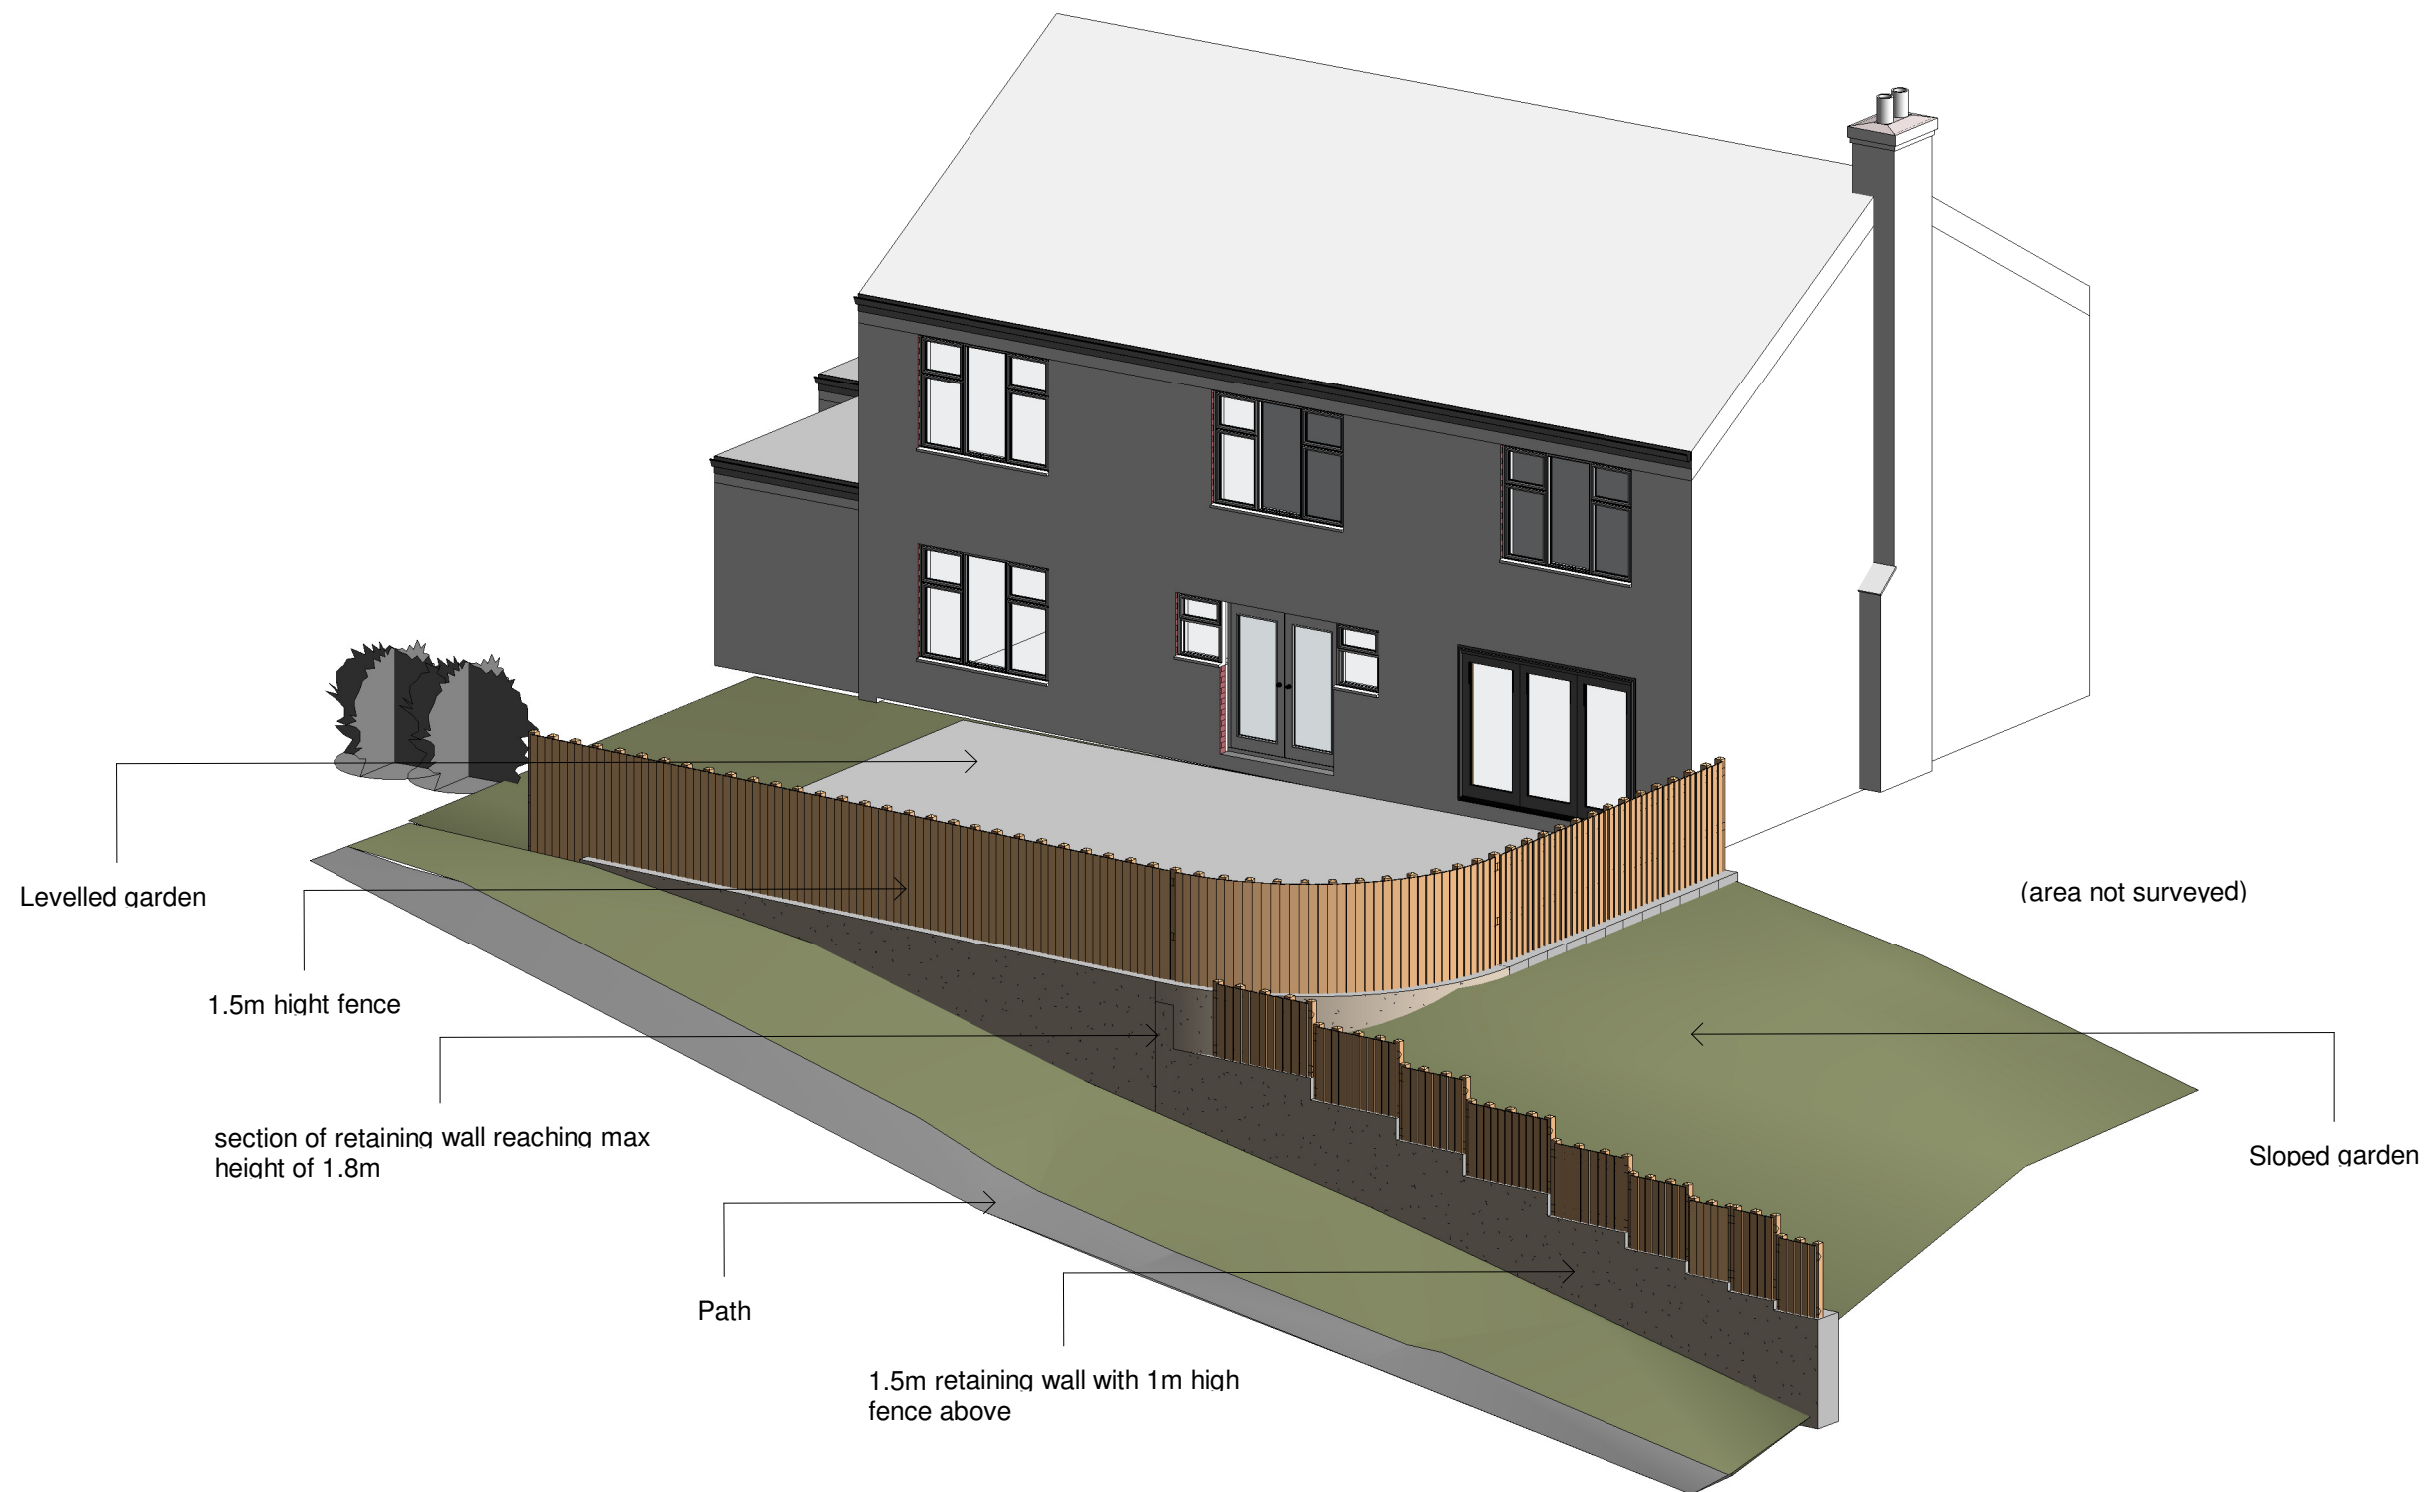

	No.	Description	Date	 www.ccs-solutions.co.uk				PROJECT		CLIENT			
								13 Compton Ave, Skewen		Mr Steven Ellis			
				CODE	STATUS	SUITABILITY DESCRIPTION	PURPOSE OF ISSUE	SHEET		Date	Project number	Scale (@ A3)	
								3D Visual		03/05/2023	01052023		
										Drawn by	DRAWING NUMBER		REV
										CCS	A305		D
										Checked by			
										Client			