


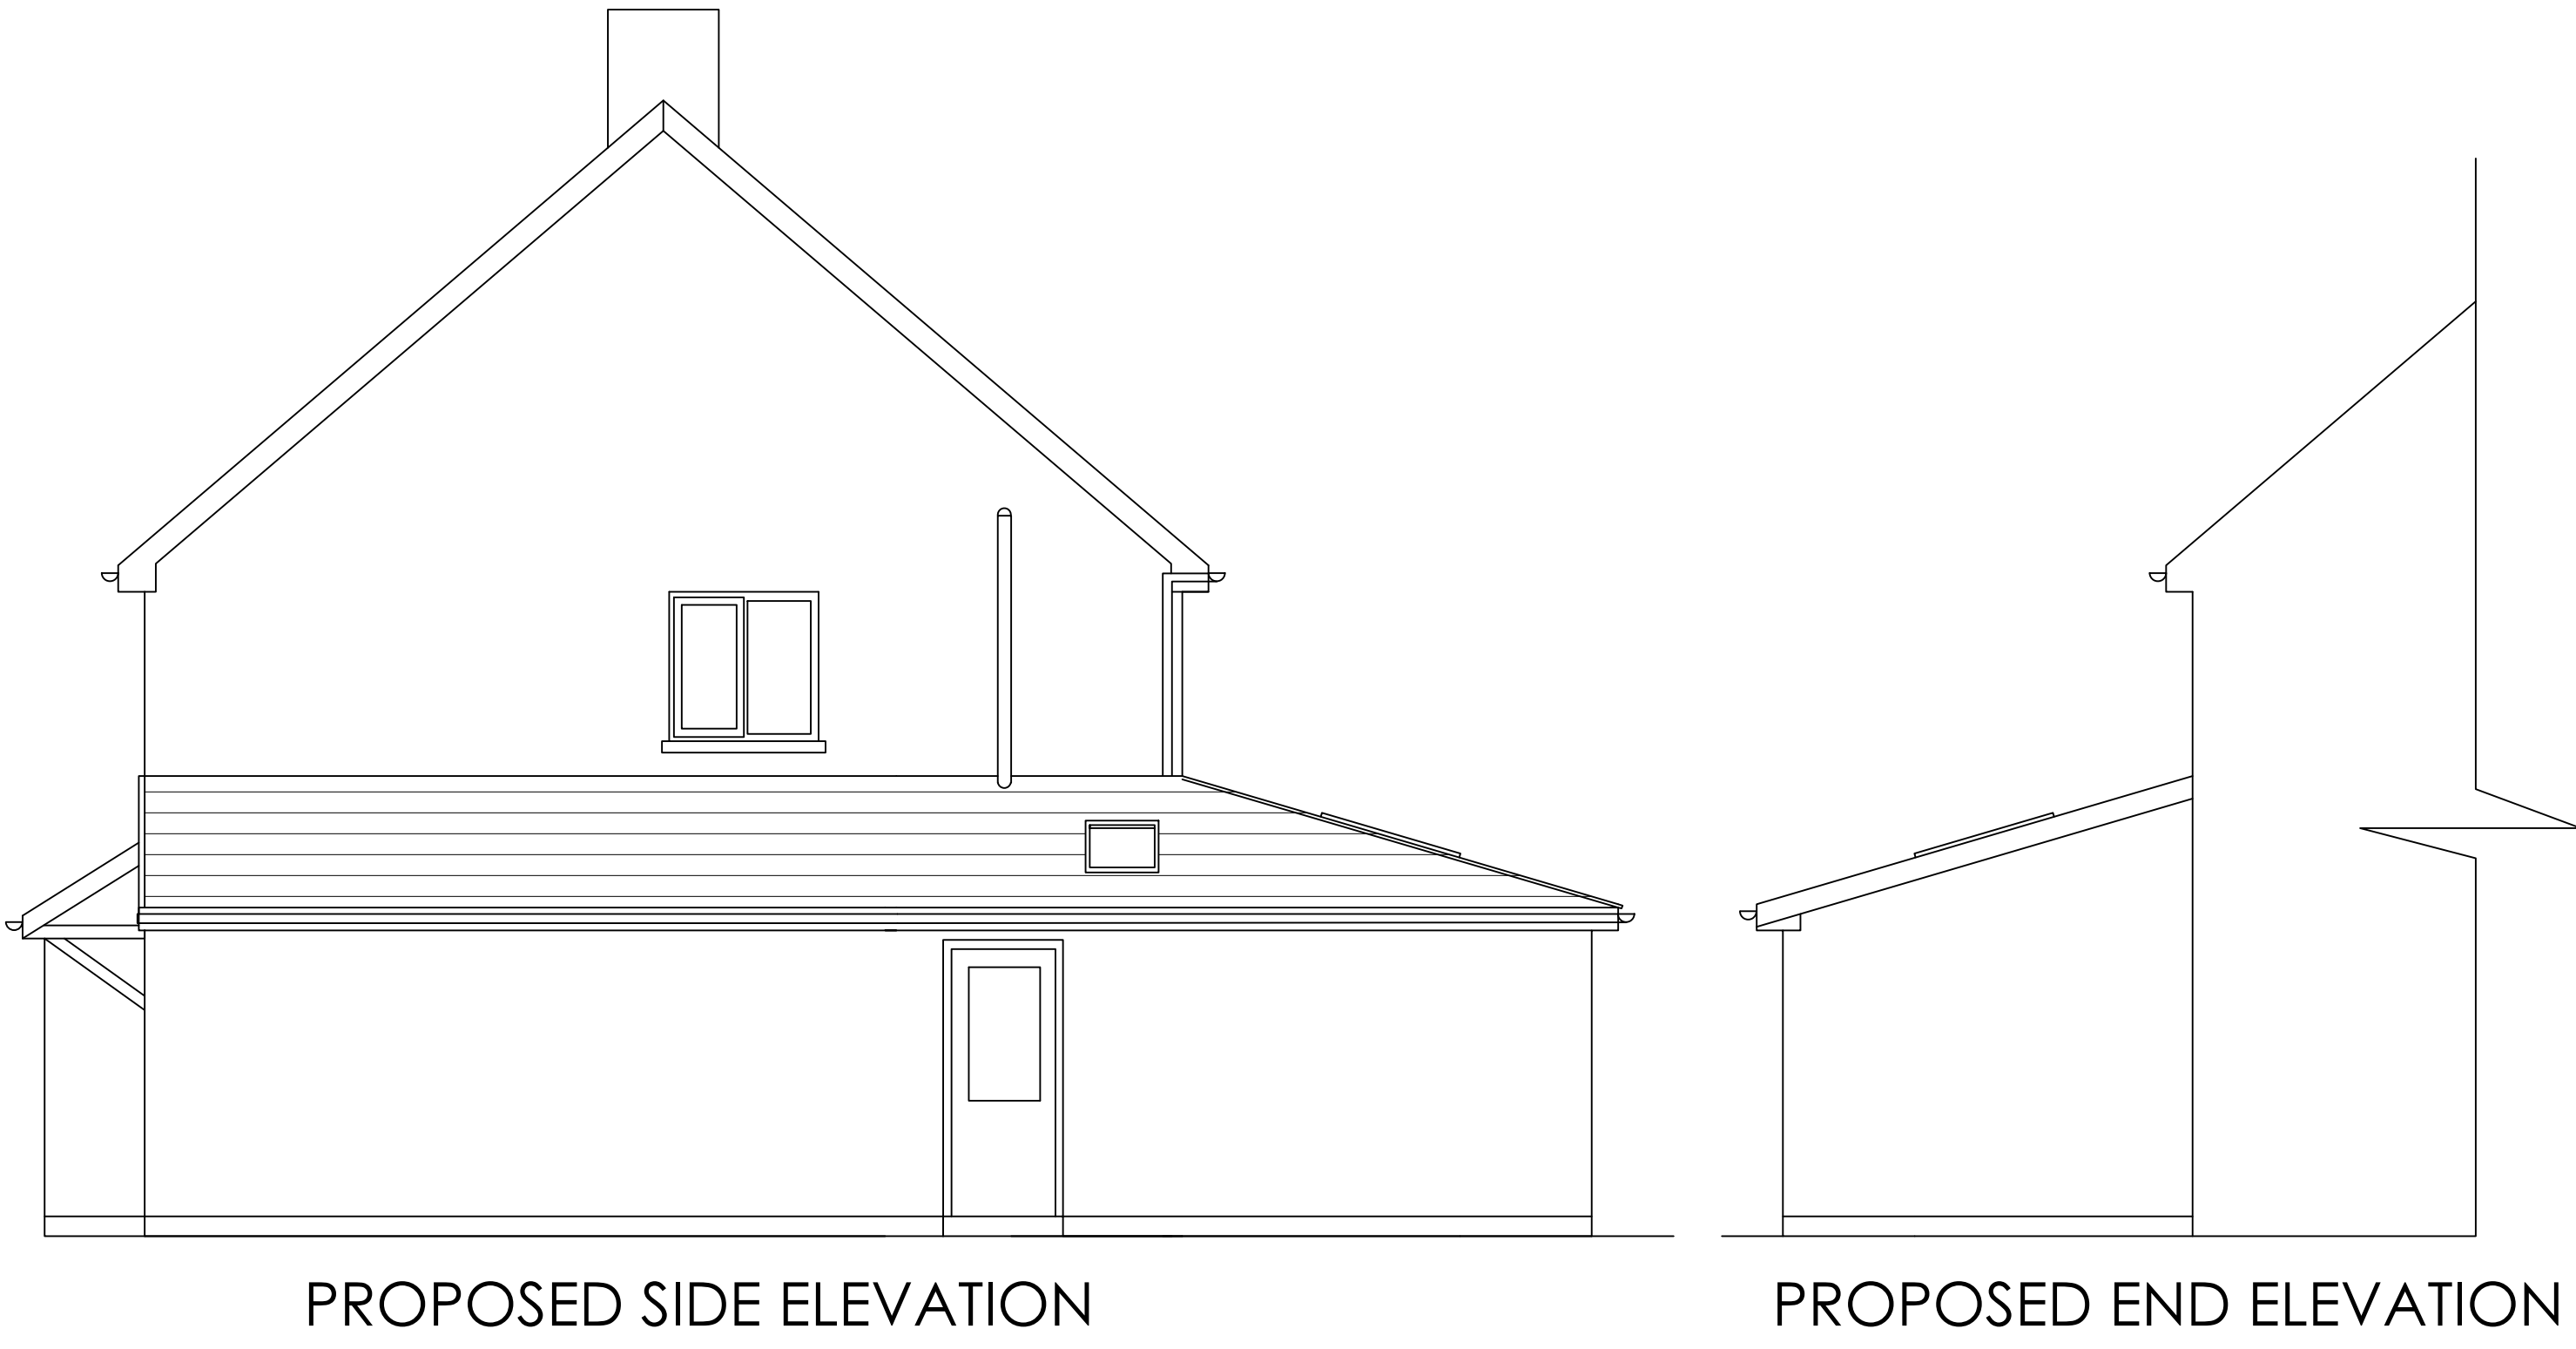

General Notes

No.	Revision/Issue	Date

Firm Name and Address

Project Name and Address

PROPOSED ELEVATIONS
6 LLEWELLYN CLOSE
TAIBACH
PORT TALBOT

Project	ANT	Sheet
Date	04-07-23	B-05
Scale	1:50	