Brynau Farm
Drawing: 002.cma.vii - Plan Elevation

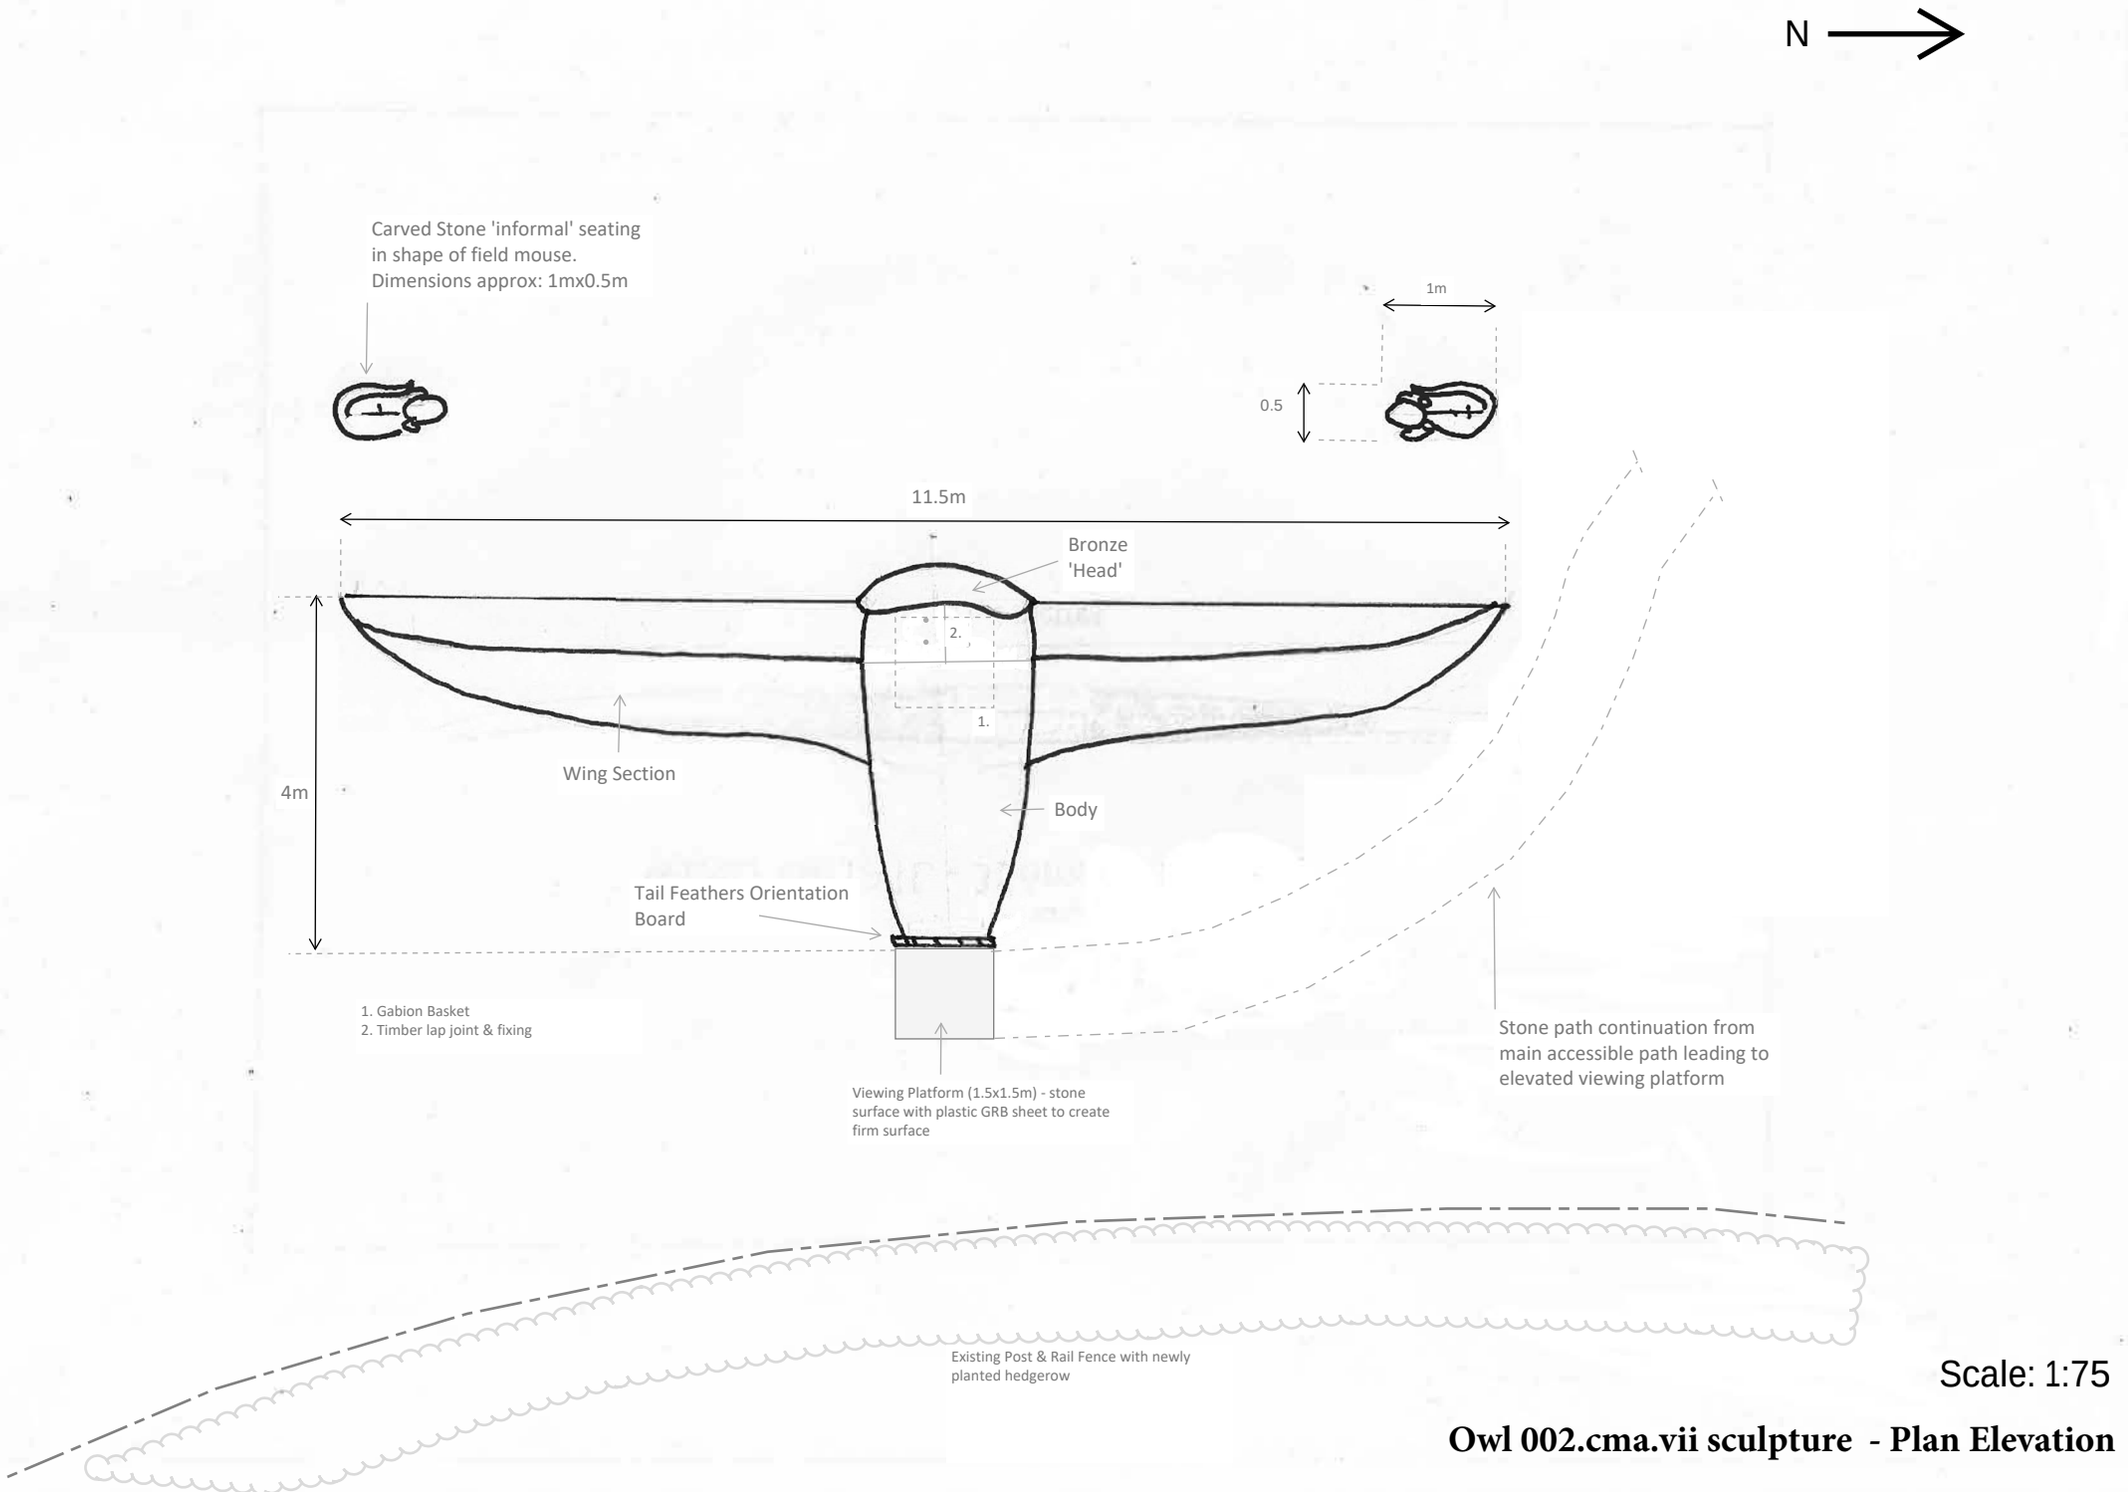

Scale: 1:75

Owl 002.cma.vii sculpture - Plan Elevation