


Superseded

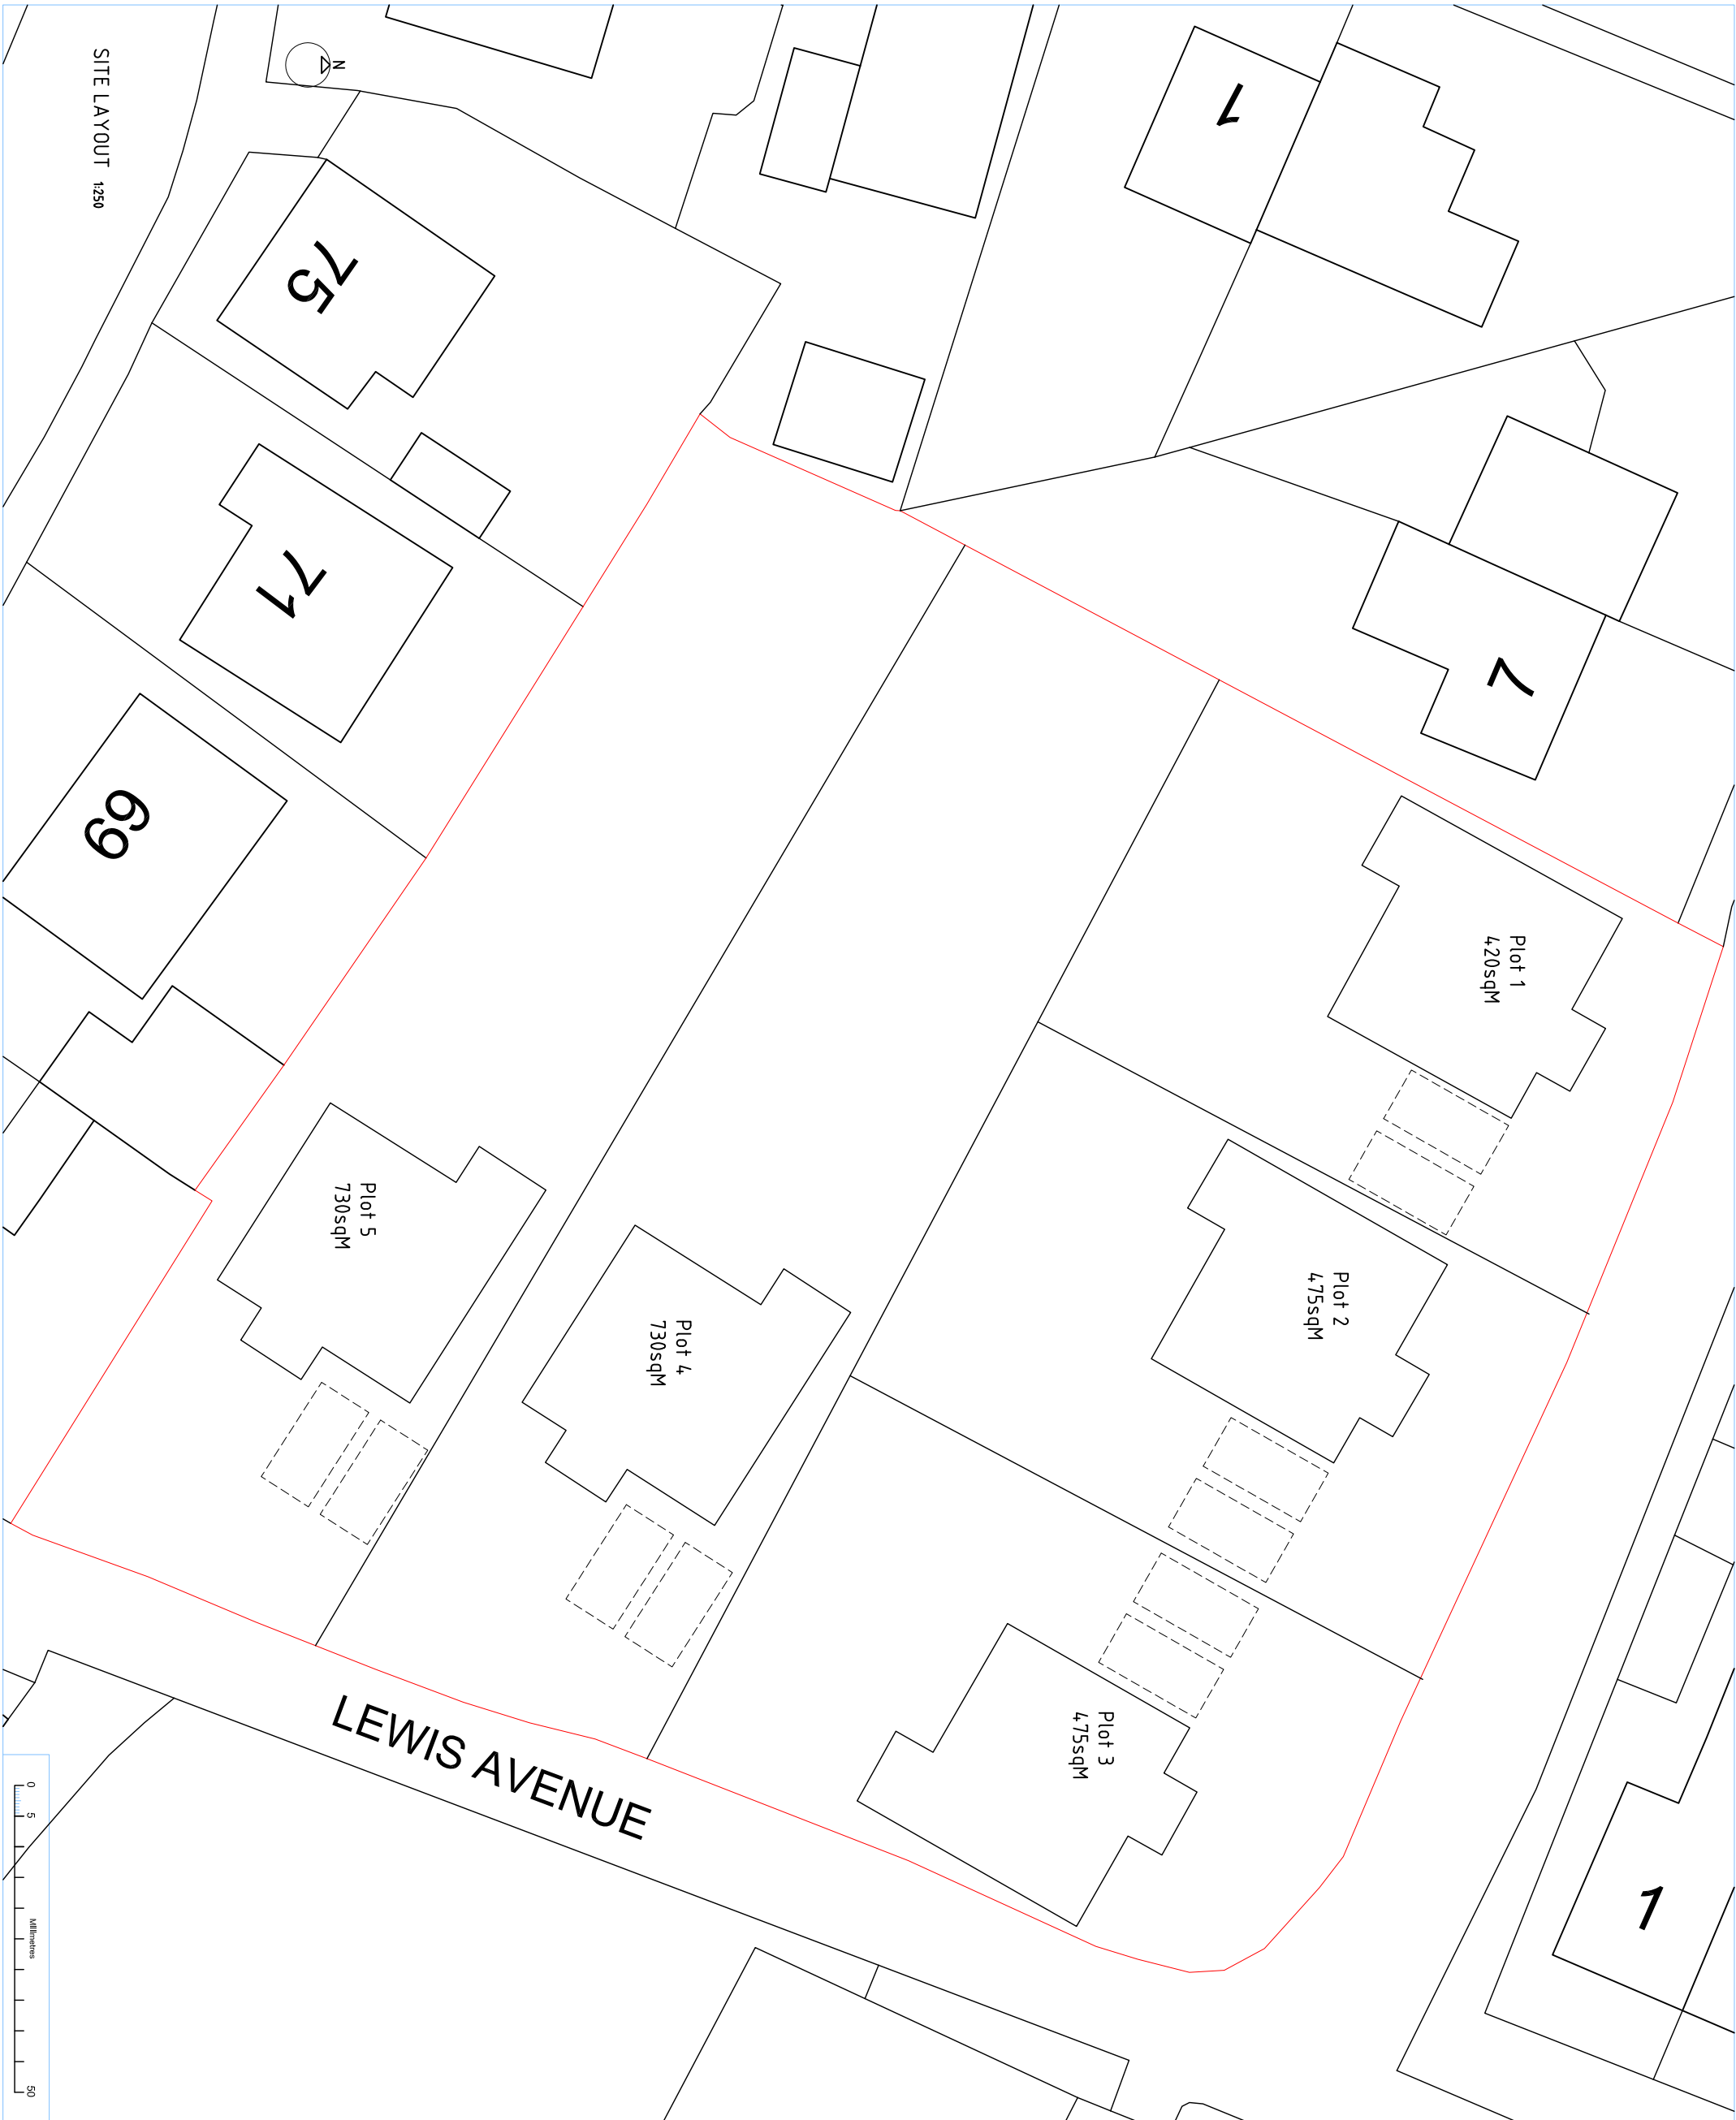

COPYRIGHT
Copyright in this drawing and work executed from it,
unless otherwise agreed, is the property of
CMArchitectural.

CHECKING Any discrepancies, dimensional or otherwise, both within this drawing or between this drawing and other supporting documents should be reported to CMA by the contractor as soon as discovered to enable the issuing of appropriate instructions.

PLANNING DRAWING
Planning drawings have been produced solely for the purpose of obtaining Local Authority planning permission.

BUILDING REGULATION DRAWING
Building Regulation drawings have been produced purely for the purpose of obtaining approval of Building Regulations current at the time drawn.
Building Regulation drawings are not intended for constructional use.

NOTE:
For illustration purposes only