

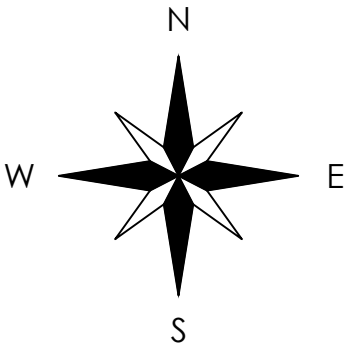


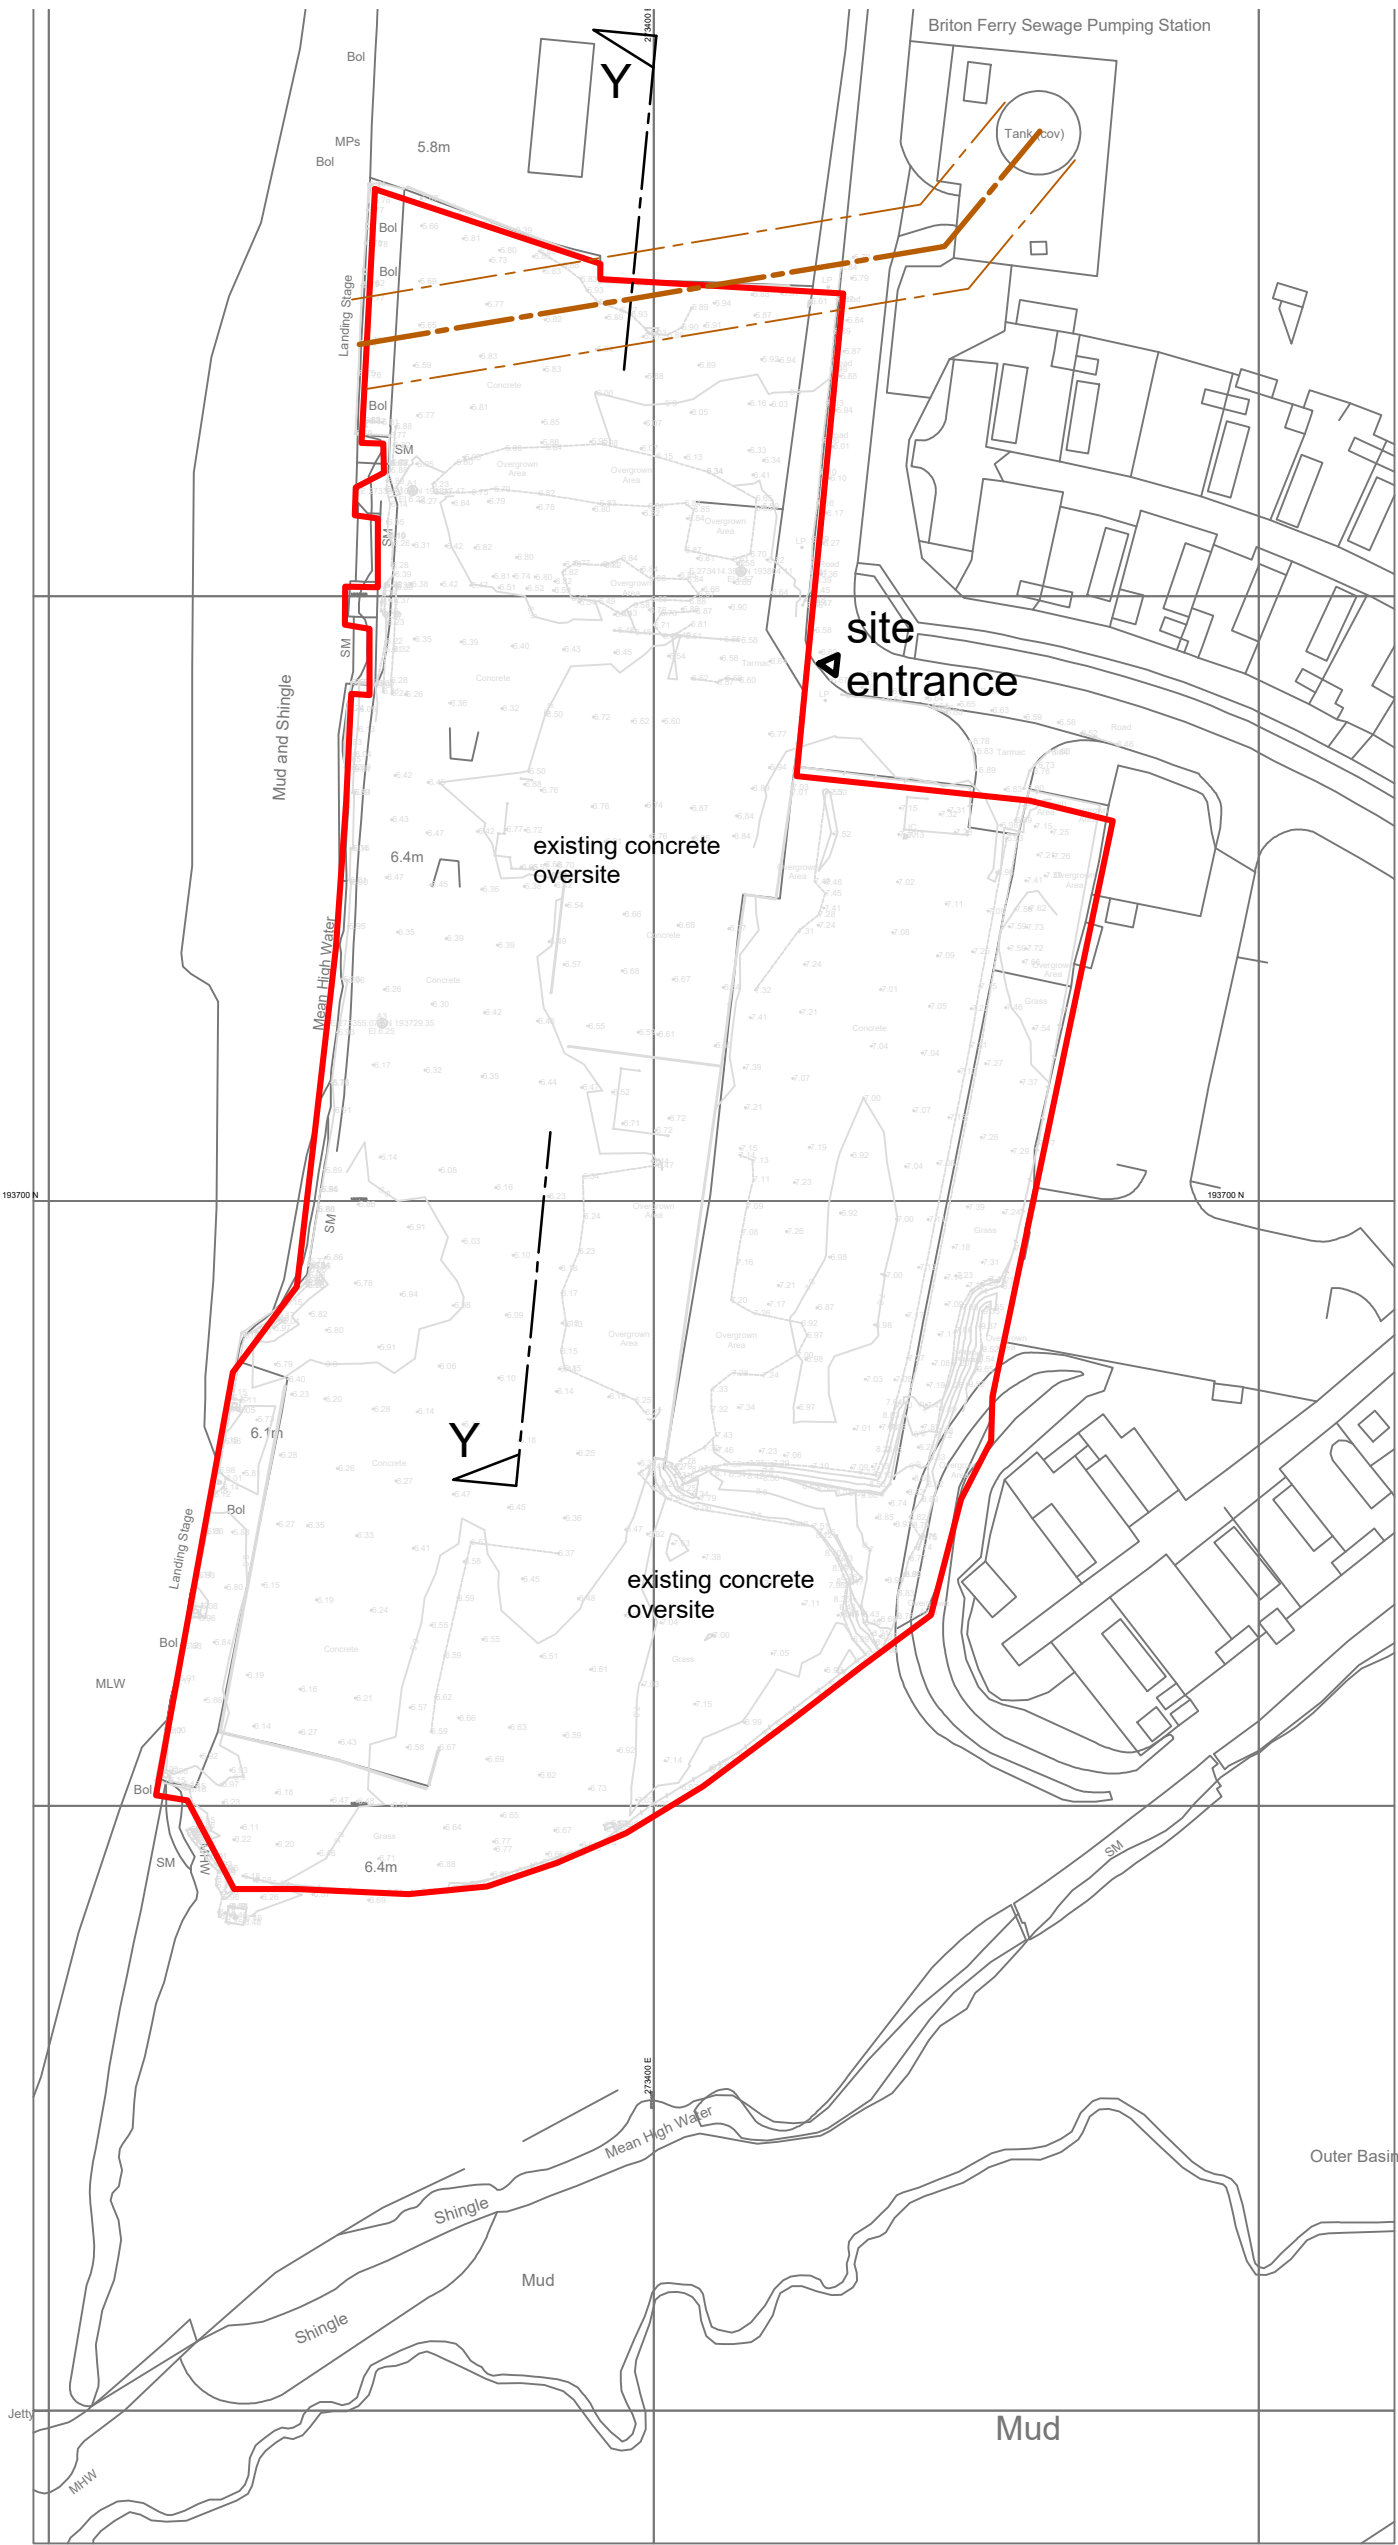

**Key:**

- Site boundary (2.76 ha)
- 1500mm public sewer with 15m easement zone

Ordnance Survey, (c) Crown Copyright 2021. All rights reserved. Licence number 100022432

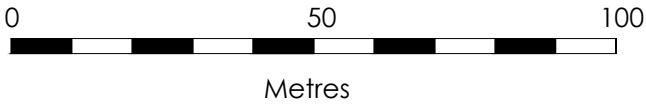

**Rev B Position of public sewer added 22/06/2023**  
**Rev A Amended to NPTC email dtd. 16/05/2023**

This drawing is the copyright of Gerald Blain Associates Limited and may not be reproduced without permission.  
This drawing must not be scaled and written dimensions must be checked on site prior to construction or manufacture.

**Project:**  
Proposed Camplas Technologies Ltd.  
Composites R&D Centre,  
Briton Ferry Wharf

**Dwg. Title:**  
**Existing Block Plan**

**Client:**  
Camplas Holdings Ltd.

**Scale:**  
1/1250 @A3

**Drawing No:**  
02

**Drawn By:**  
MS

**Checked By:**  
N/A

**Date:**  
09/11/2022



Tel: 01994 240 366  
Mob: 07970 420322  
Email: Gerald@Geraldblainassociates.co.uk  
Address: 15 St John Street, Whitland, SA34 0AN