




Site Section Y-Y

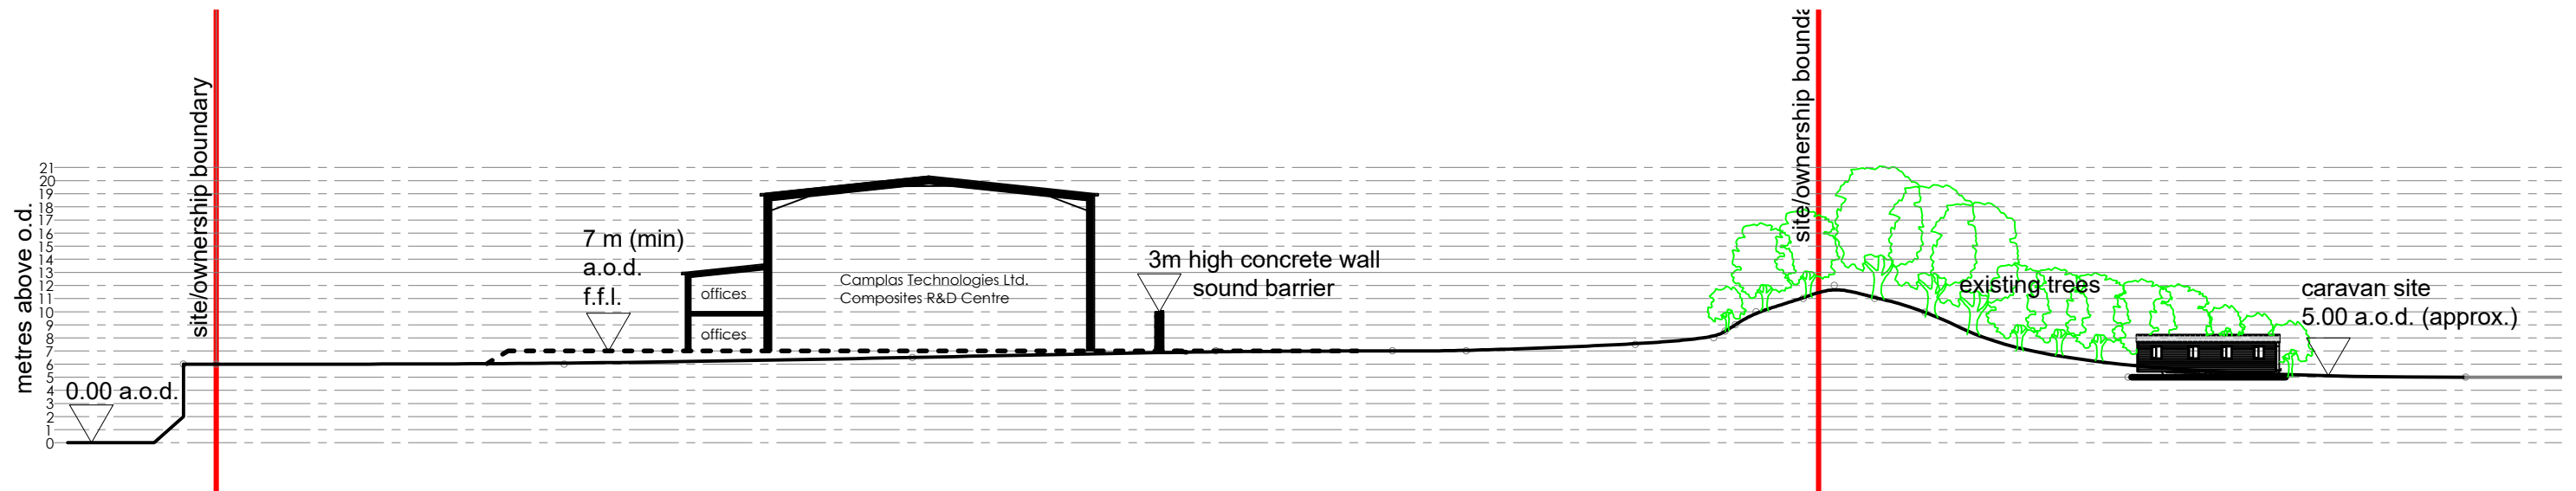

Site Section X-X

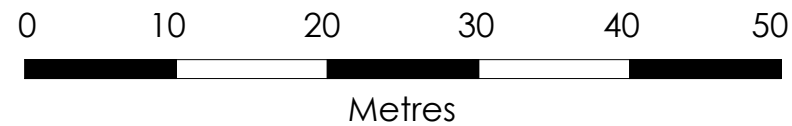

Key:

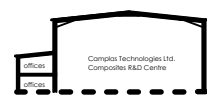-  Camplas Technologies Ltd. Composites R&D Centre and Offices
-  Site boundary (2.76 ha)
-  existing ground level
-  proposed ground level
-  existing trees and hedges
-  existing caravans (approx. position)

Notes:

1. Unit size o/a = 84m x 31m x 12m to eaves
2. FFL to be 7.00 metres a.o.d (min.)
3. Cladding to be confirmed.

Rev D Amended to NPTC email dtd. 16/05/2023

Rev C Site long section Y-Y added 31/03/2023

Rev B Sound barrier wall reduced in height to 3m 09/01/2023

This drawing is the copyright of Gerald Blain Associates Limited and may not be reproduced without permission. This drawing must not be scaled and written dimensions must be checked on site prior to construction or manufacture.

Project:

Proposed Camplas Technologies Ltd. Composites R&D Centre, Briton Ferry Wharf

Dwg. Title:

Site Sections

Client:

Camplas Holdings Ltd.

Scale:

1/500 @A3

Drawing No:

05

Drawn By:

MS

Checked By:

N/A

Date:

09/11/2022

