
Openreach Structures	
Joint Box	
Manhole	
Pole	
Pole (planned)	
Duct Tee	
Reducer	
Cabinet	
Openreach Spans / Ducts	
Duct	
Duct (planned)	
Developer-Proposed Structures	
Joint Box	
Developer-Proposed Spans / Ducts	
D54 (90mm duct)	
Developer-Proposed Equipment	
AGG	A
FDP12	12
SPLITTER (B)	B



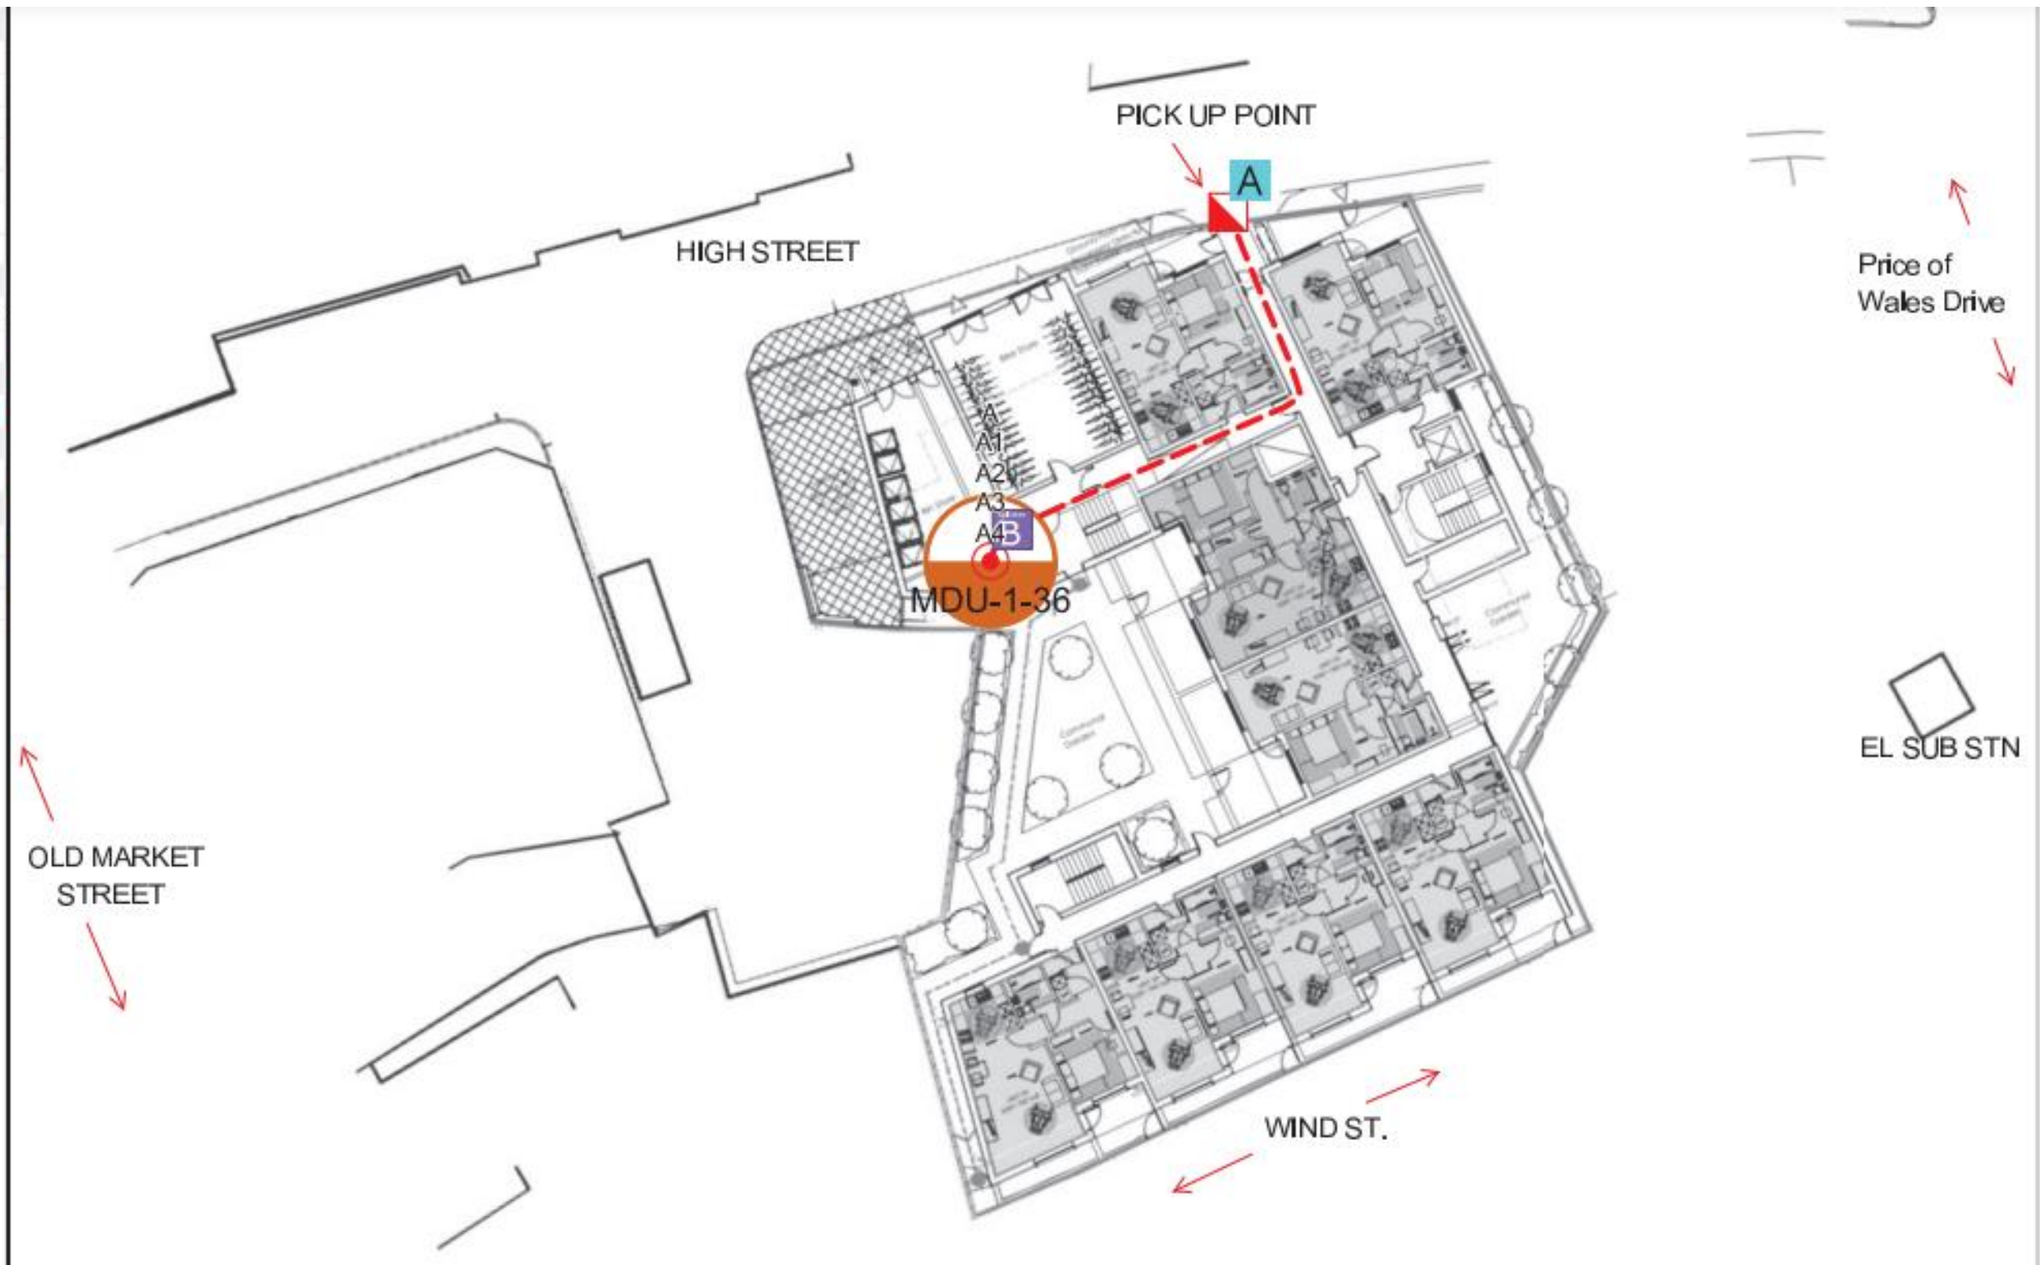

New Site-Neath Working Mans Club, SA11 3HA

10m

Plant On Map | Work Order Name: NM/00M | Proposal: OPENREACH FIBRE NETWORK | Self-Install: No

Important Notice - BT's joint boxes (JB and JUF) must be constructed in non carriageway situations only. If there is any deviation from this please contact your newSite Representative before work commences

© Crown copyright and database rights 2022 OS Licence No. 100210. You are permitted to use this data solely to enable you to respond to, or interact with, the organisation that provided you with the data. You are not permitted to copy, sub-license, distribute or sell any of this data to third parties in any form.

Exchange Area:
Planned By: Dean Kilgannon
NSI: NM/00M
Onsite Project ID: HP0VS
Grid Ref: 275433197707
Date: 9/8/2022 08:17:27

Produced using Orion