
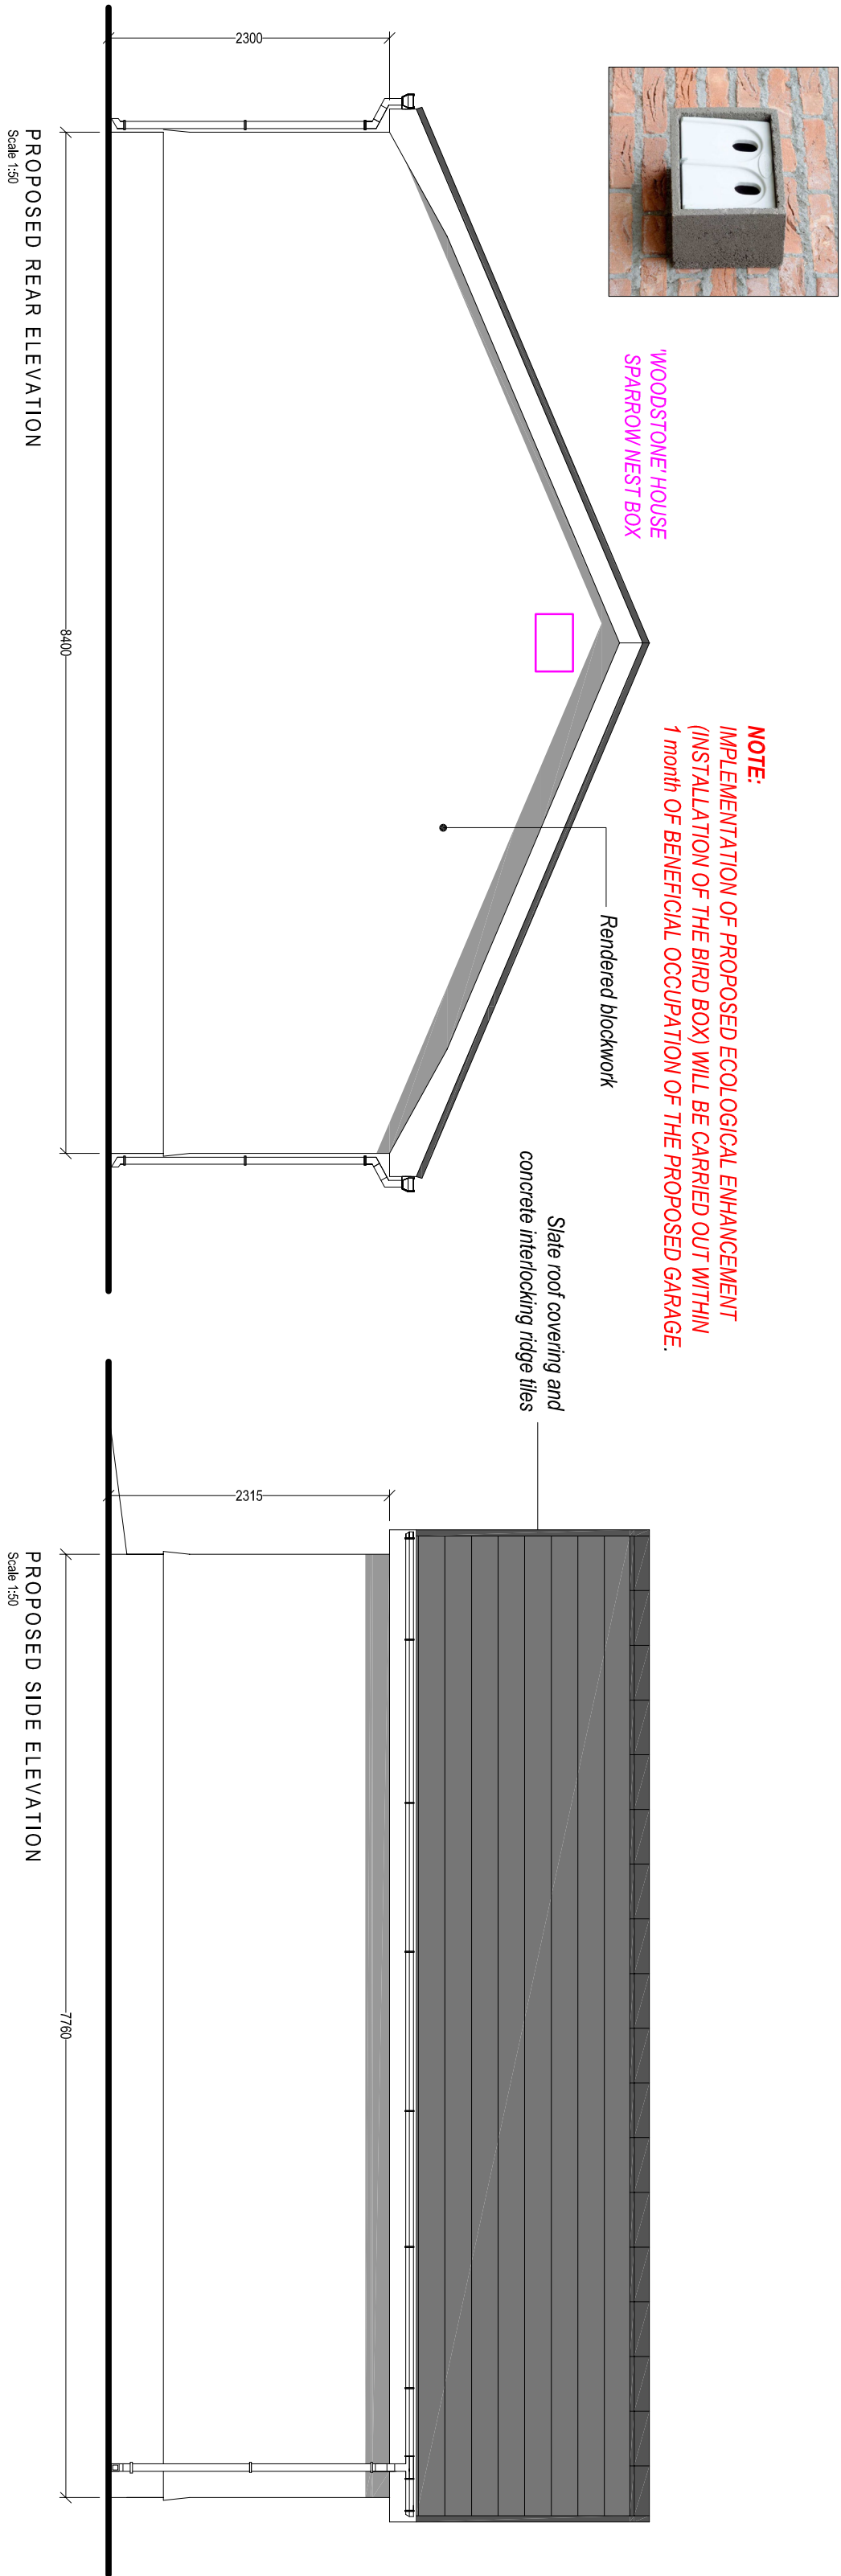


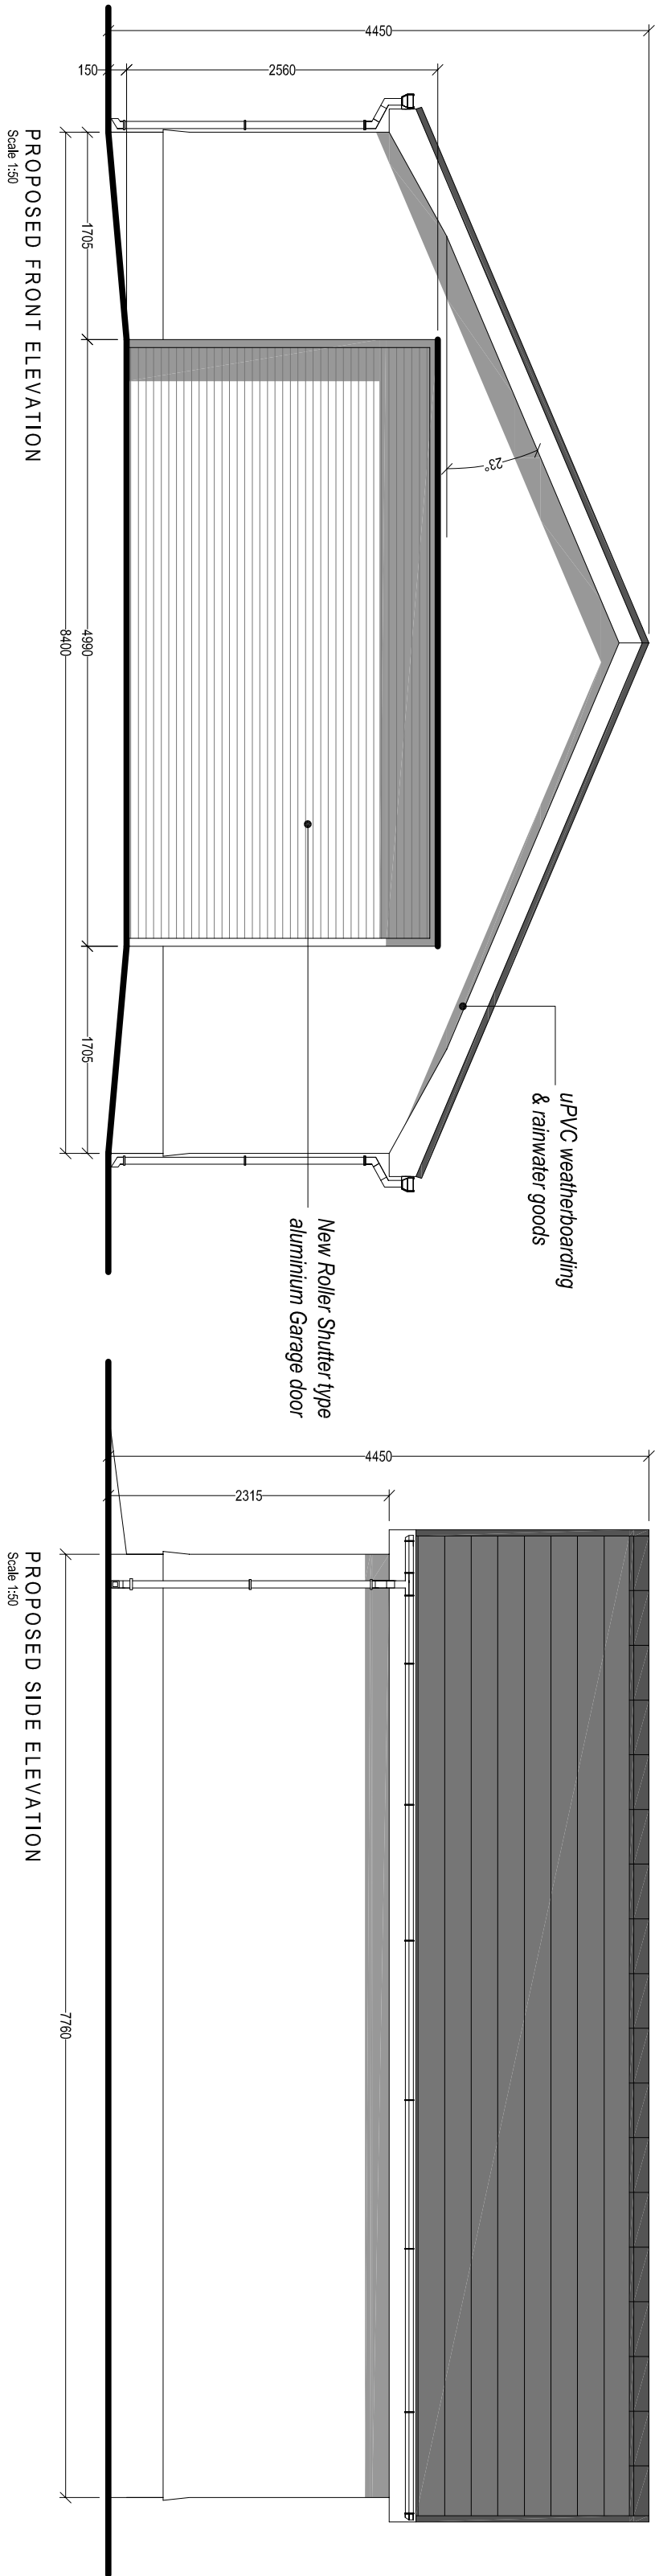

Client:

Mr. S. Owen
54 Heol Cae Gurwen,
Gwaun Cae Gurwen
SA18 1HA

Project Title:
**PROPOSED DETACHED
DOUBLE GARAGE**

General Notes:
1. Do not scale from this drawing. Use figure dimensions only.
2. Dimensions are in millimetres unless otherwise stated.
Drawing Issue:

PLANNING

Drawing Title:

PROPOSED PLAN

Drawing No:	004	Revision:	C
Date:	10-02-2021	Revised:	12-07-2023
Scale(s):	1:25	Paper Size:	A2



Cwm Planning & Design Ltd.
(Civil, Structural & Architectural)