




9000mm

Facing Fence & Neighbouring Garden

2200mm