


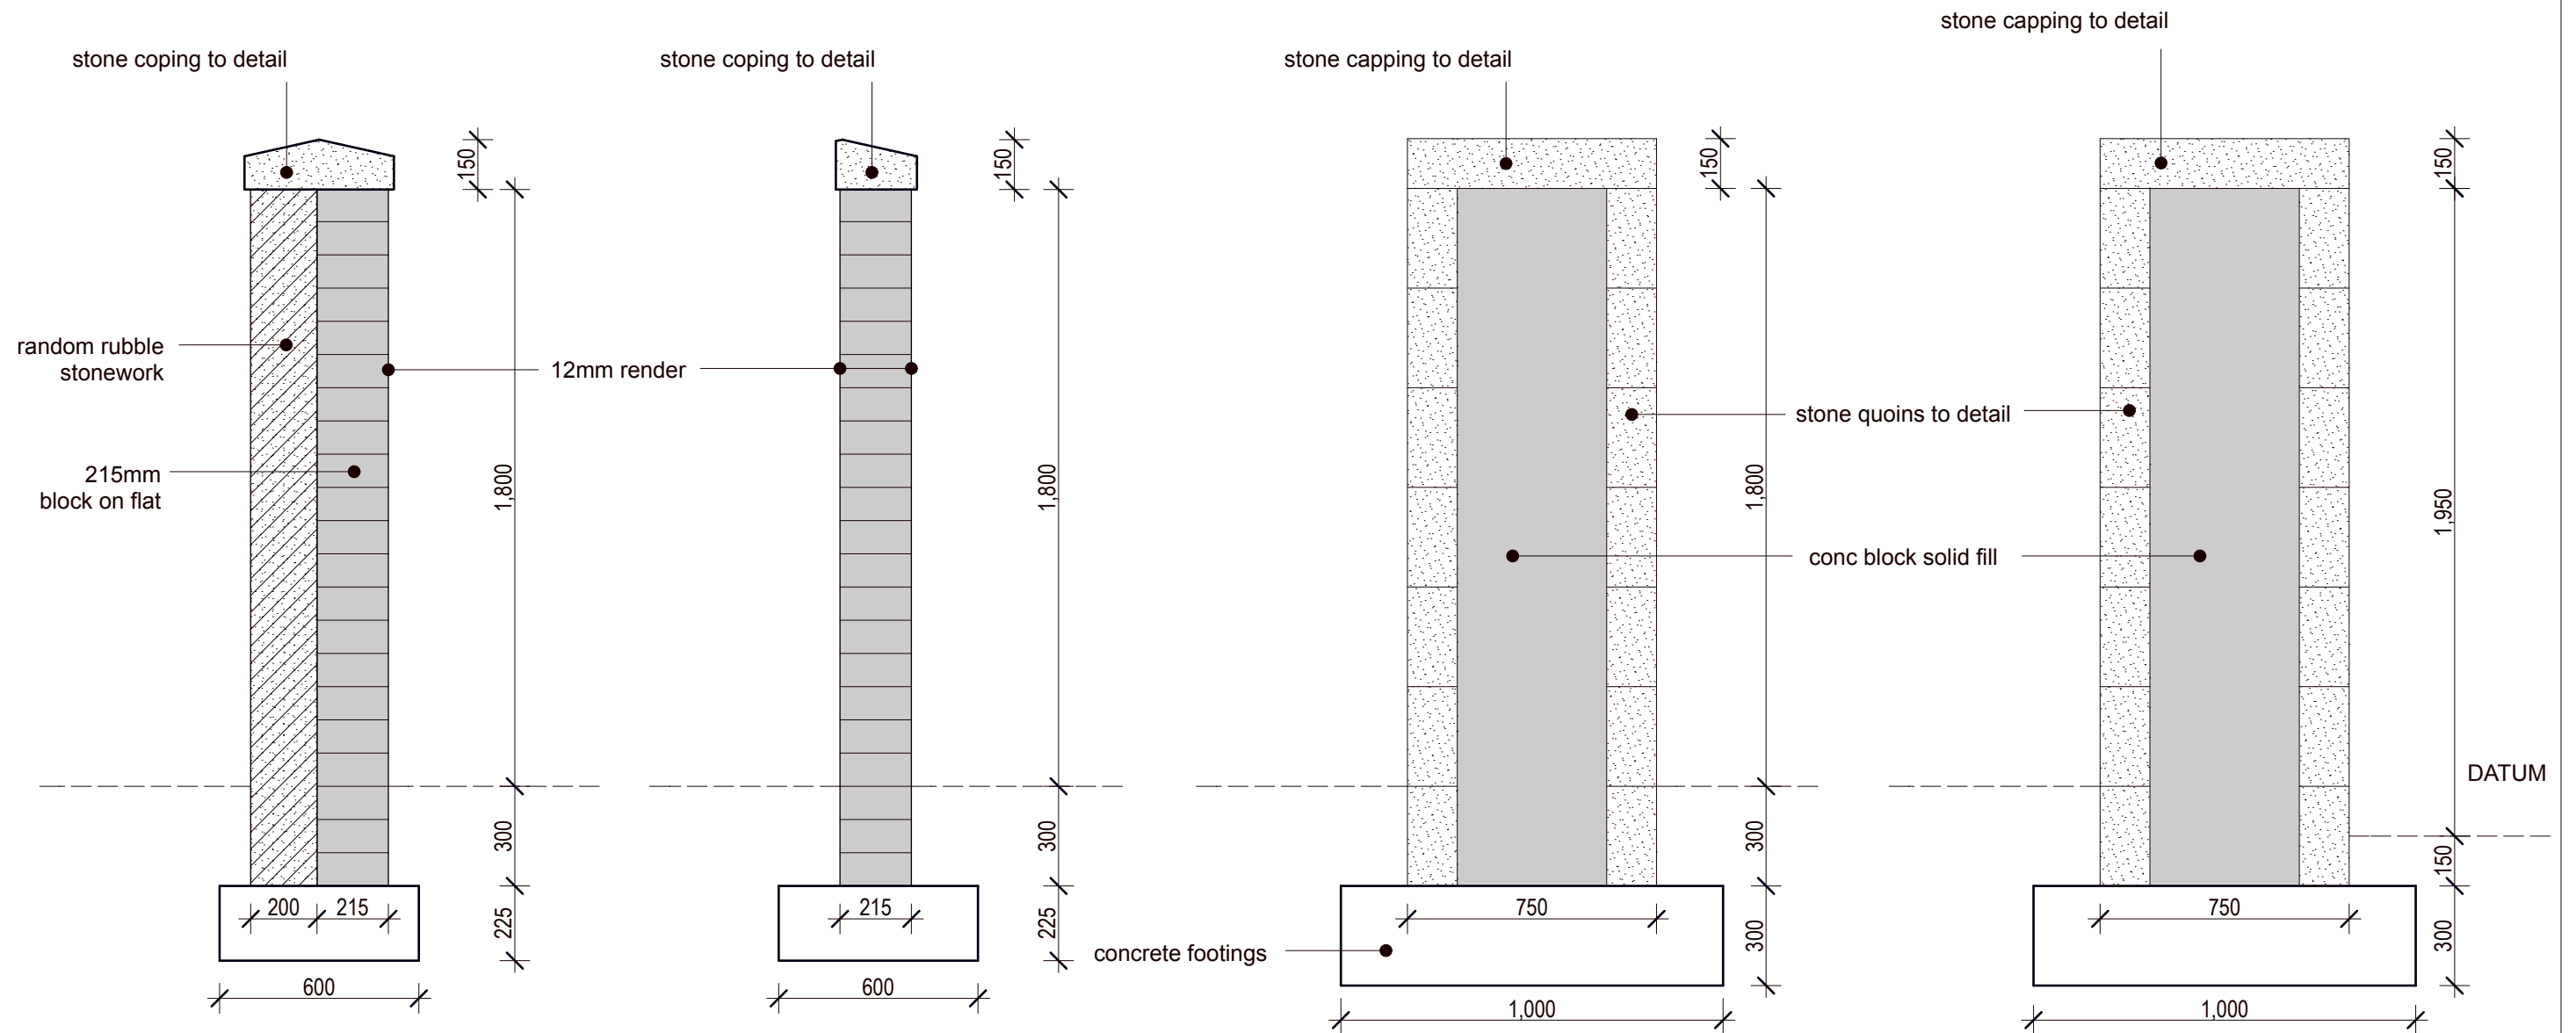


RANDOM RUBBLE FACED WALL

RENDERED BLOCKWORK WALL


PEDESTRIAN GATE PILLAR

SLIDING GATE PILLAR

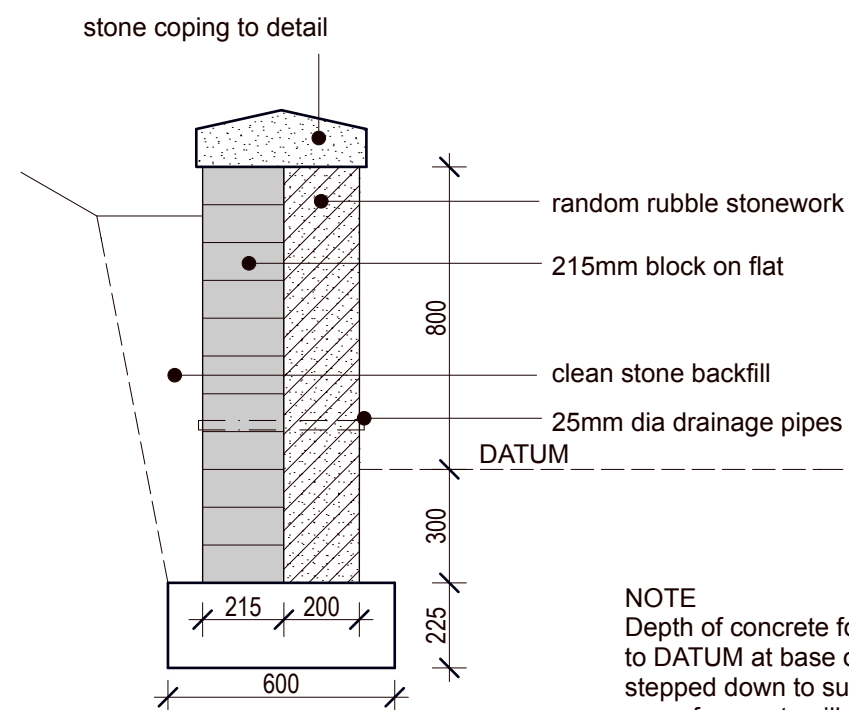


DWARF SIDE WALL

NOTE
Depth of concrete footings shown in relation to DATUM at base of pillars. Footings to be stepped down to suit lower ground levels away from gate pillars.

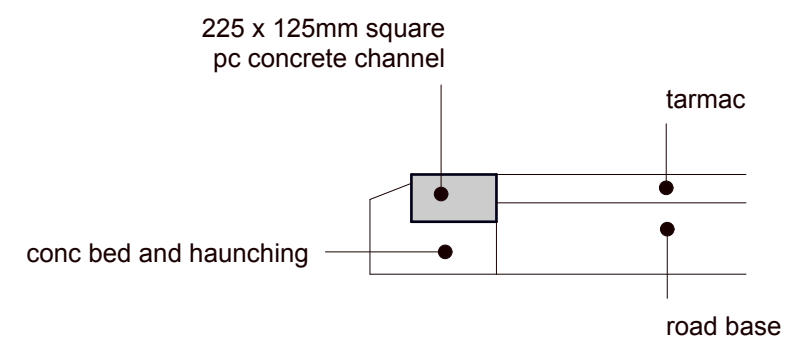

CONCRETE CHANNEL EDGING

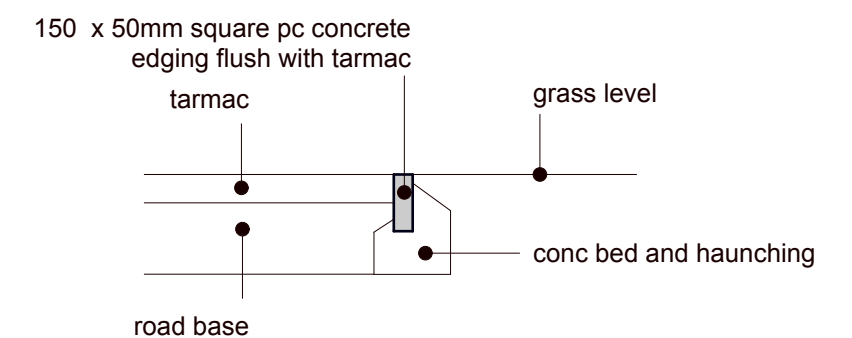

PC CONCRETE EDGING

DREAM FIELDS, LLANDARCY, NEATH
SITE ENTRANCE - MASONRY AND
EDGING DETAILS

2104-21A
1:20 @ A3
Nov 2022

