


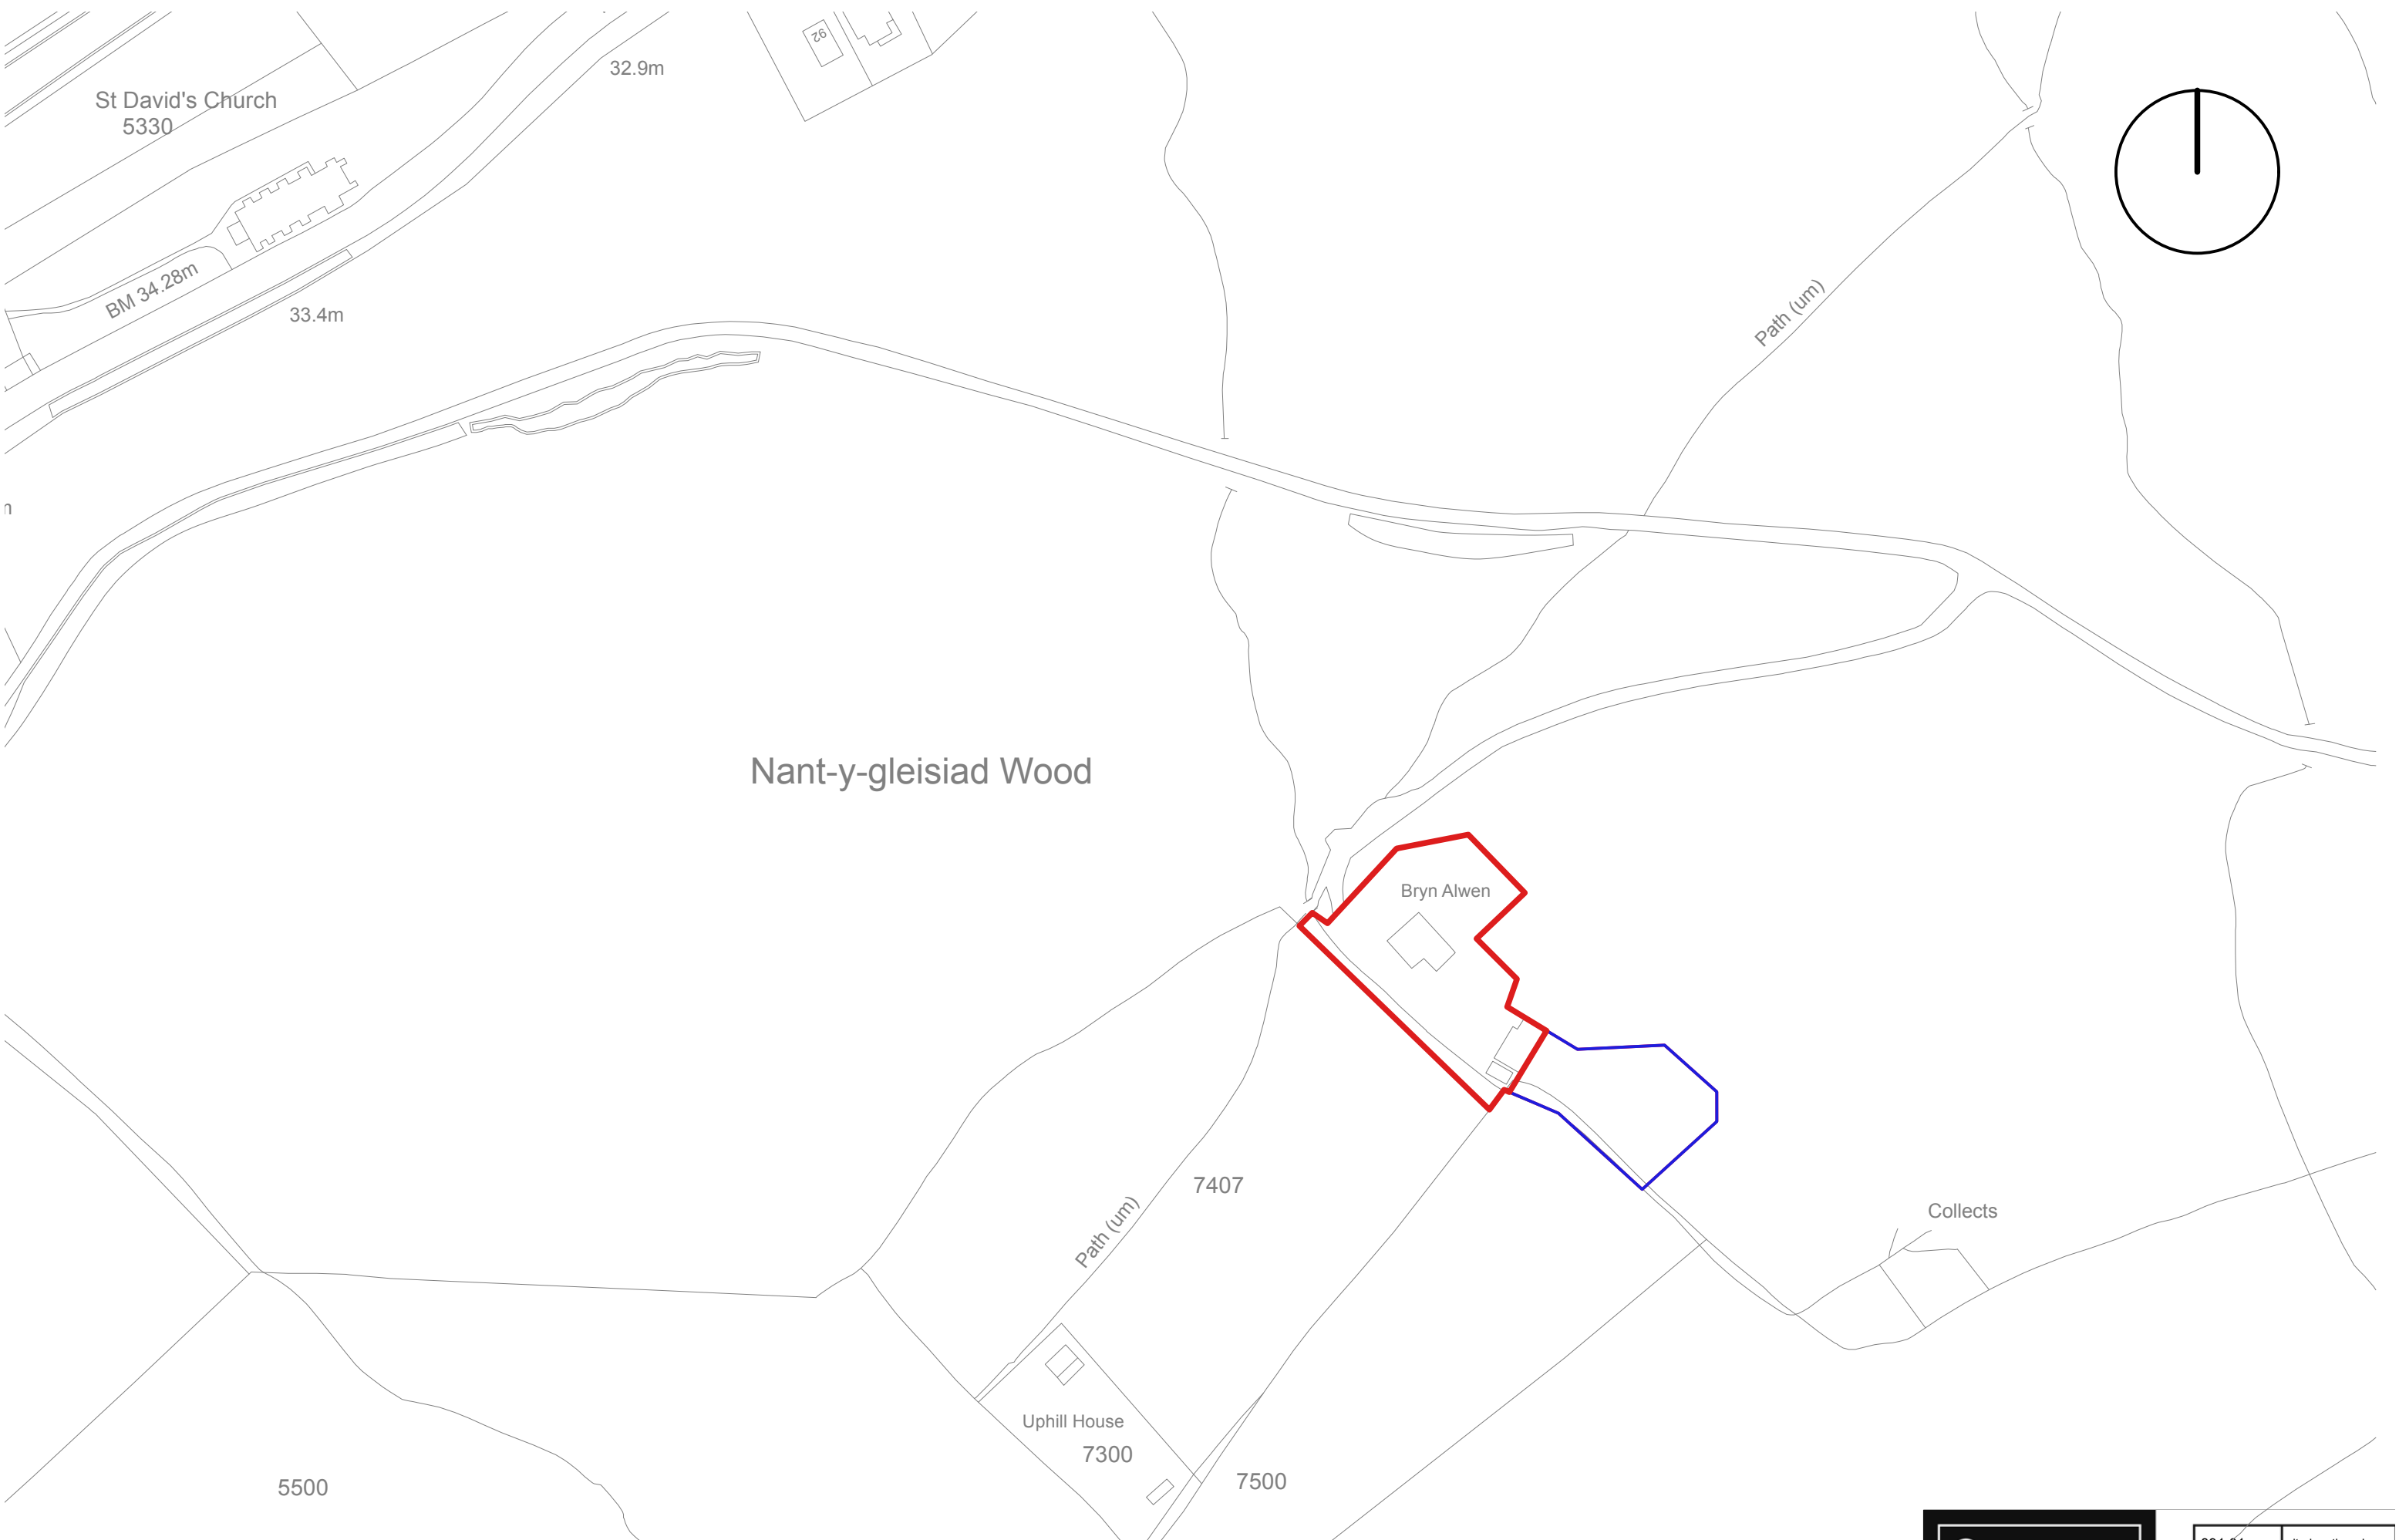

IST


NEATH CO CONST

 George and Co.

Extension at Brynwaelon,
Resolven, Neath, Neath
Port Talbot.

SA11 4EF.

891.01	site location plan		
planning	1:1250 @ A3	Feb 23	AJ
George + Co Crownford House, Swan Street, Merthyr Tydfil, Mid Glamorgan, Wales, CF47 8EU TEL 07830328652 hello@georgeandco.studio			
DO NOT SCALE THIS DRAWING		©George and Co.	

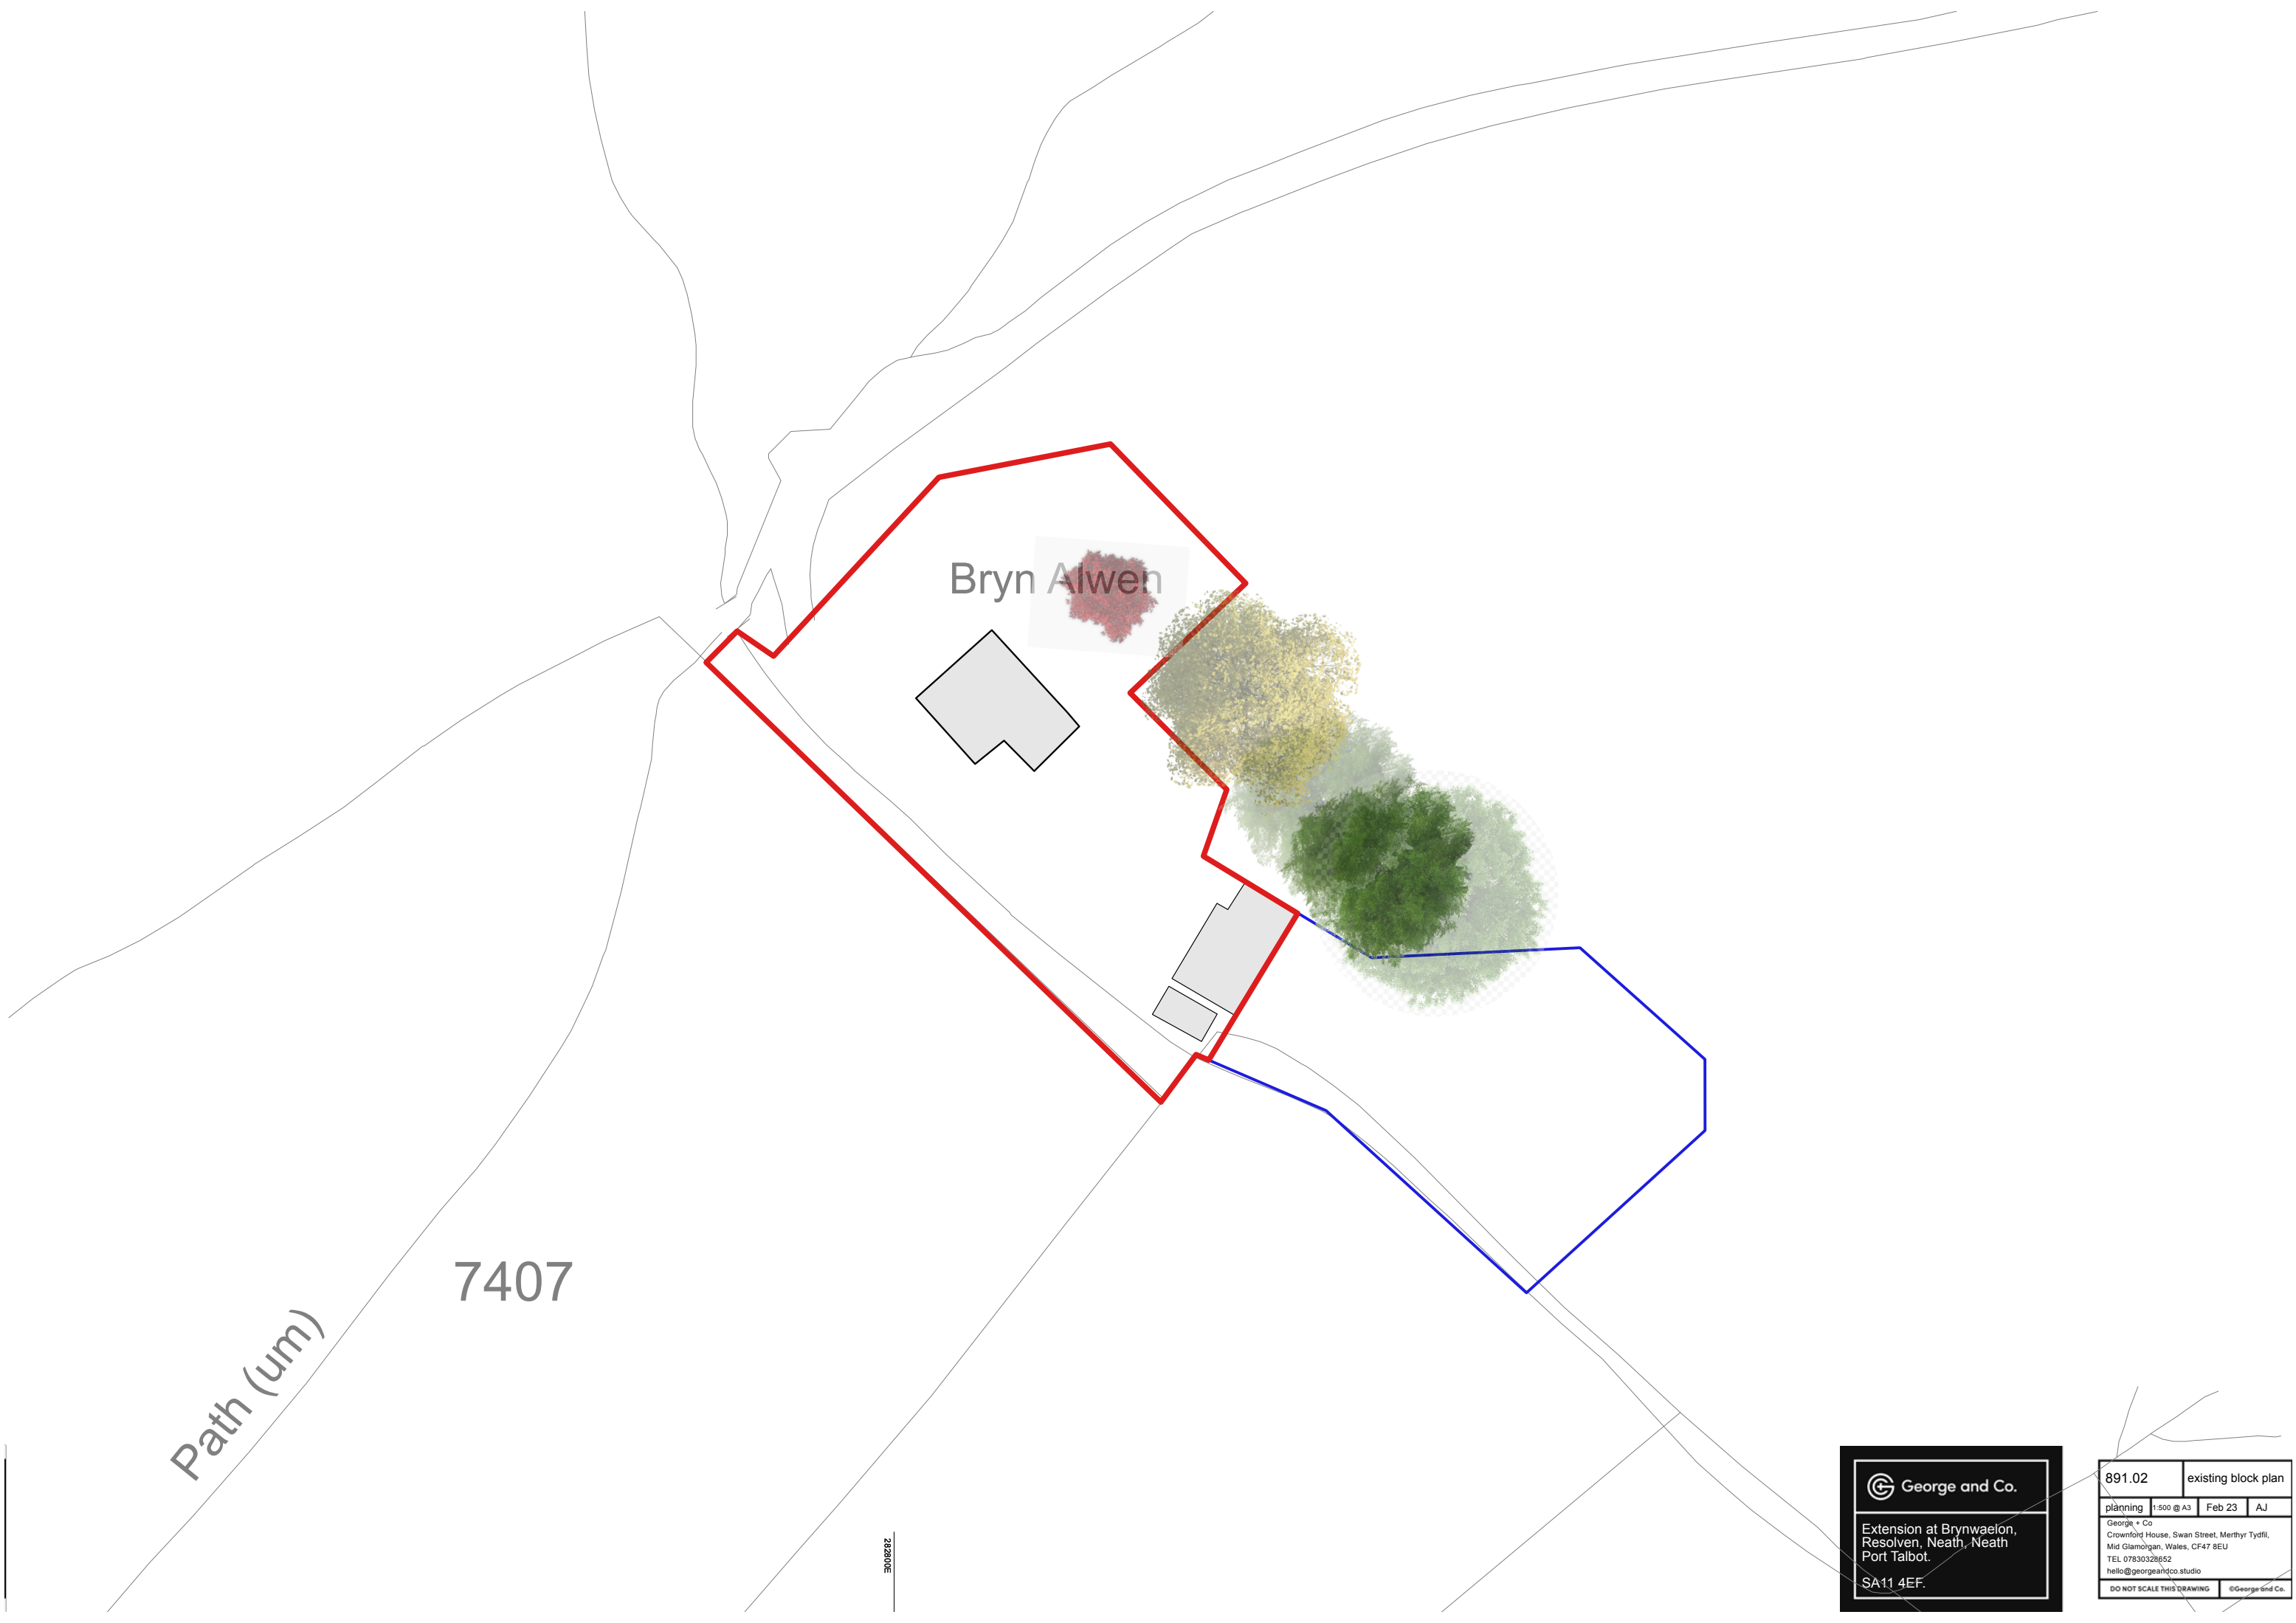

Path (um)

7407

Bryn Alwen



282800E

 George and Co.

Extension at Brynwaelon,
Resolven, Neath, Neath
Port Talbot.

SA11 4EF.

891.02	existing block plan		
planning	1:500 @ A3	Feb 23	AJ
George + Co Crownford House, Swan Street, Merthyr Tydfil, Mid Glamorgan, Wales, CF47 8EU TEL 07830328652 hello@georgeandco.studio			
DO NOT SCALE THIS DRAWING			©George and Co.

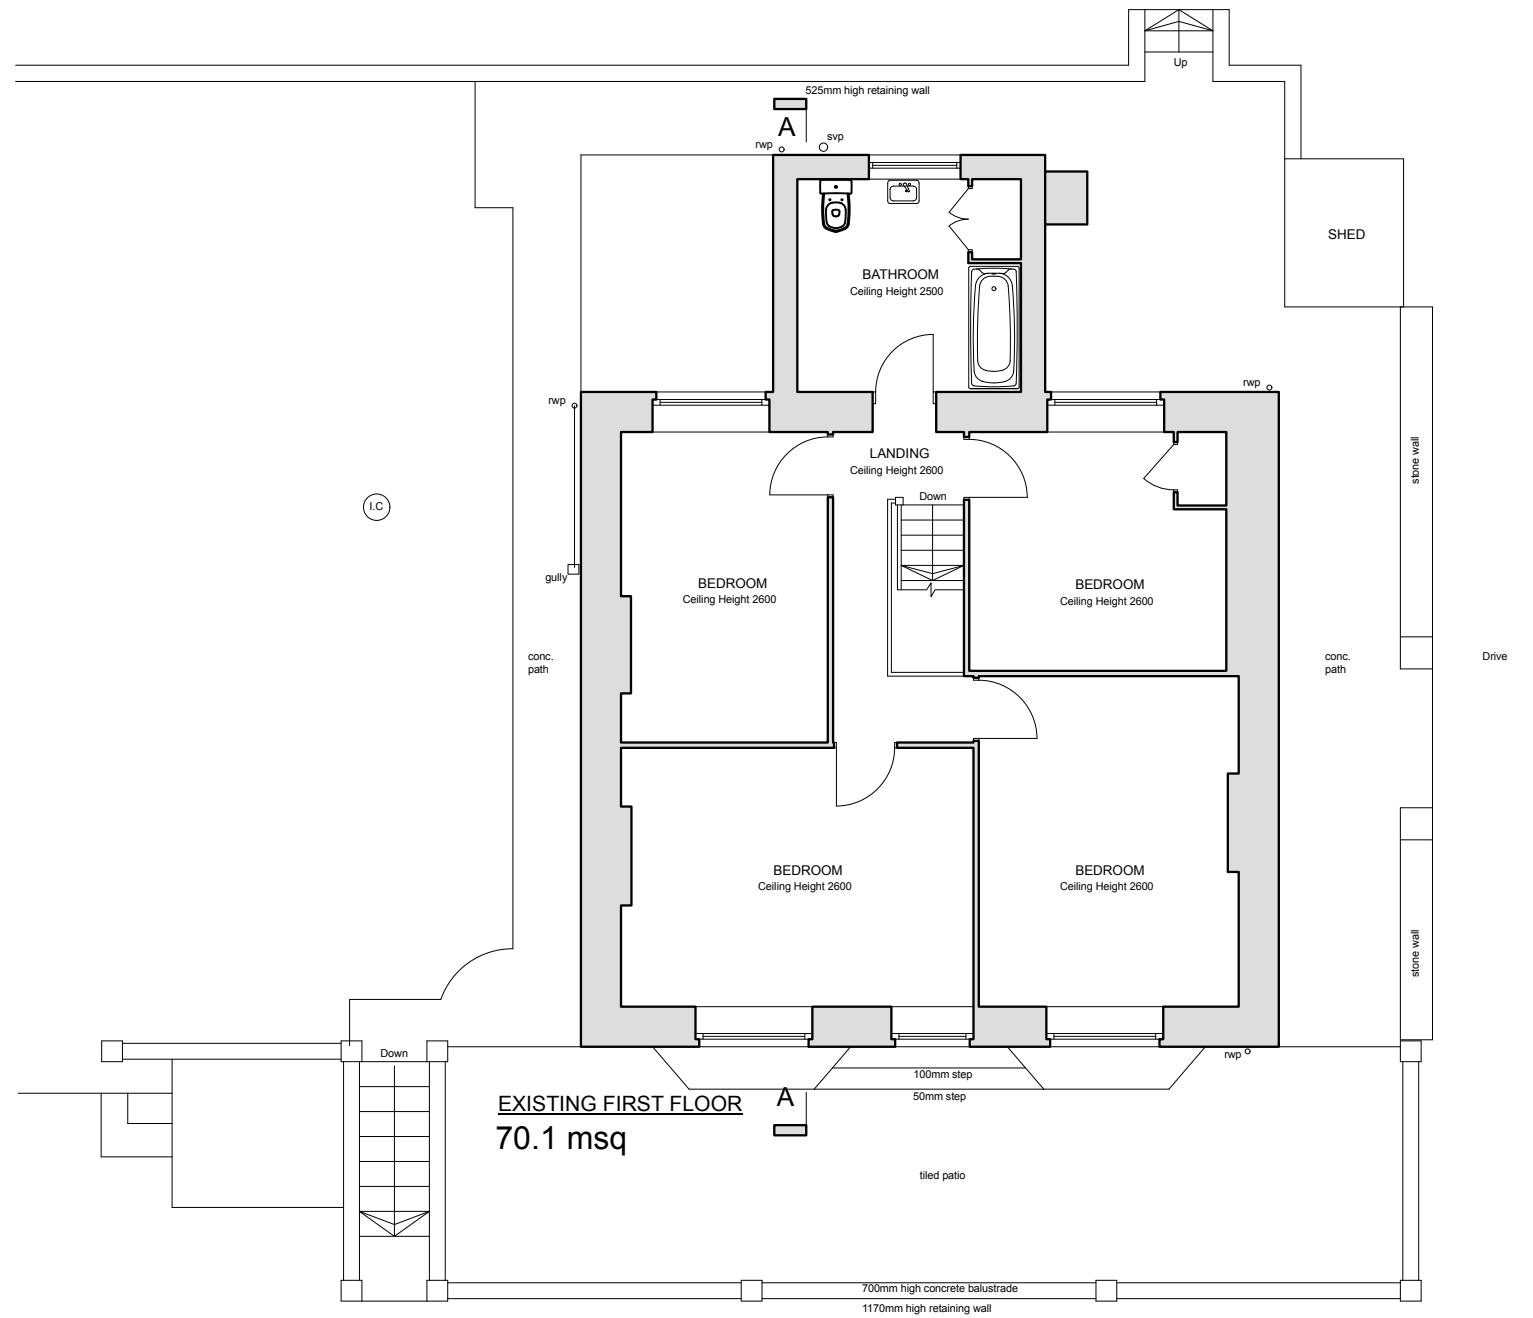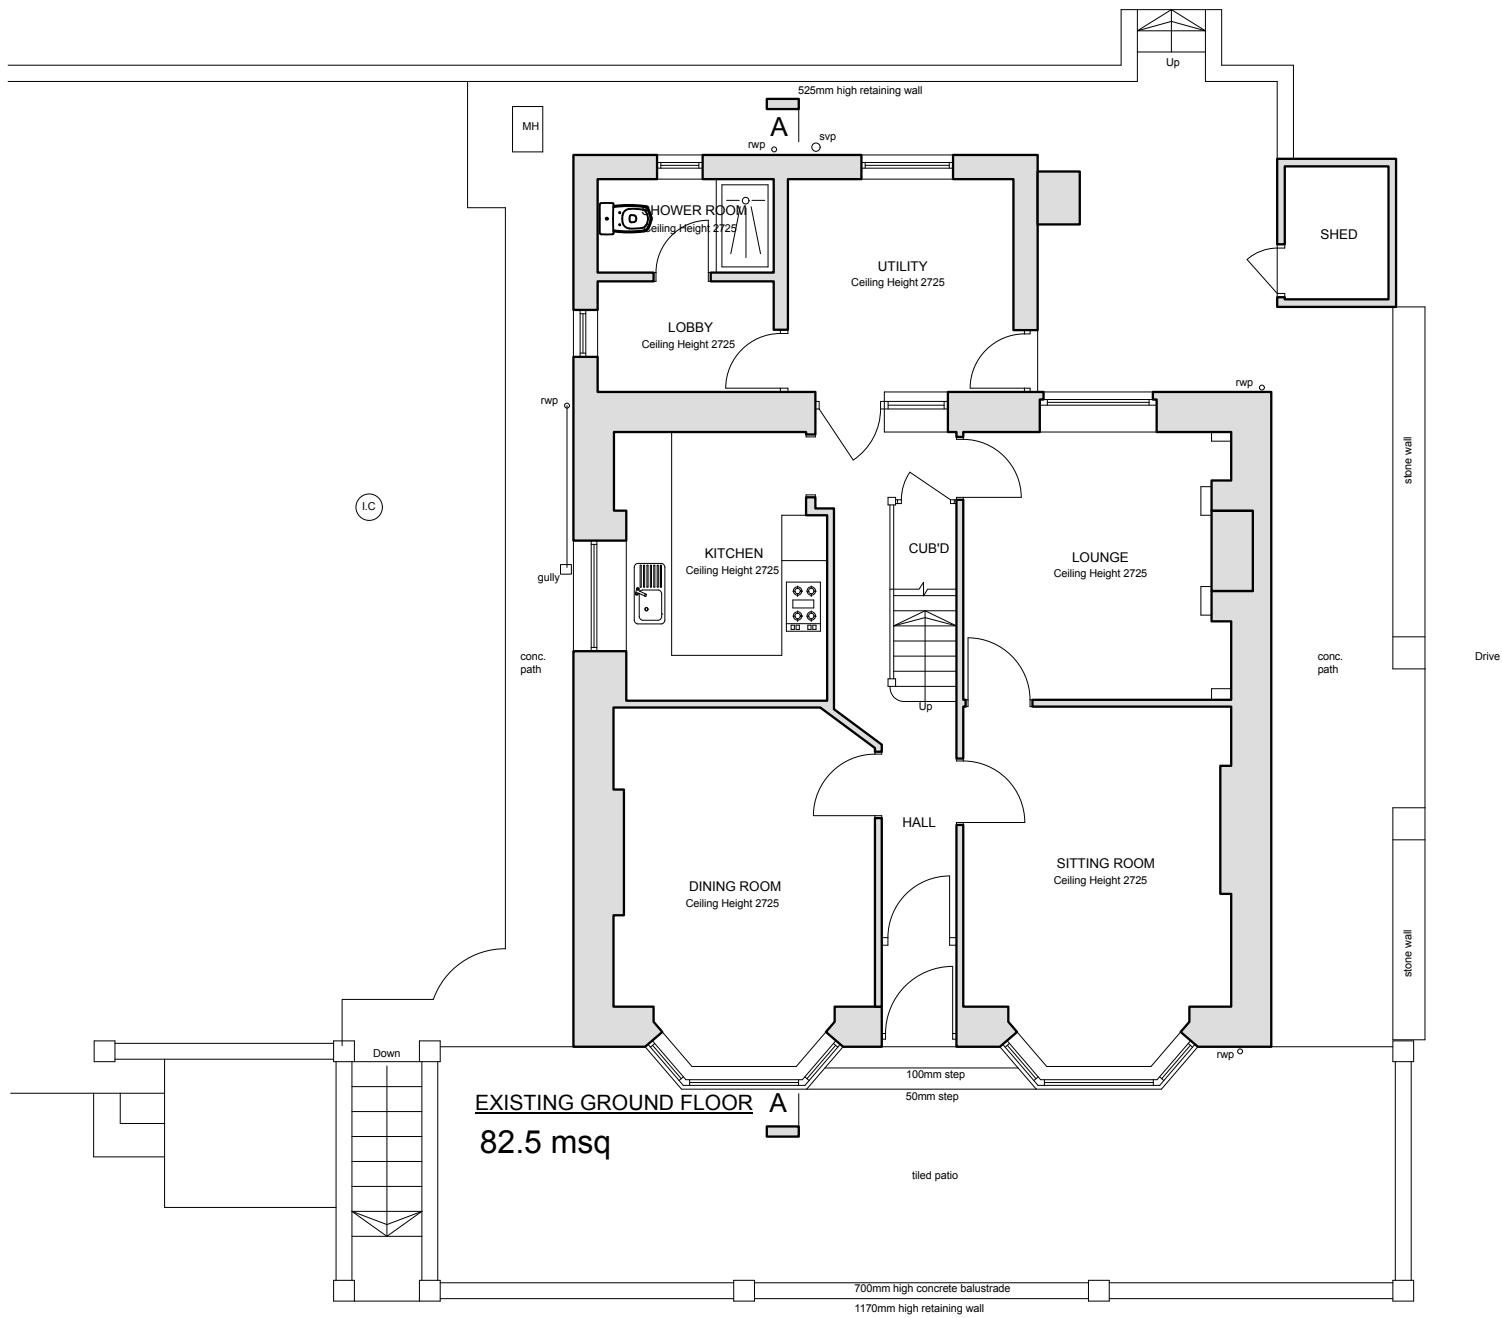



EXISTING FRONT ELEVATION

 George and Co.

Extension at Brynwaelon,
Resolven, Neath, Neath
Port Talbot.

SA11 4EF.



EXISTING SIDE ELEVATION



Extension at Brynwaelon,
Resolven, Neath, Neath
Port Talbot.

SA11 4EF.

891.05 existing elevations


planning	1:100 @ A3	Feb 23	AJ
----------	------------	--------	----

George + Co
Crownford House, Swan Street, Merthyr Tydfil,
Mid Glamorgan, Wales, CF47 8EU
TEL 07830328652
hello@georgeandco.studio

DO NOT SCALE THIS DRAWING ©George and Co.



EXISTING REAR ELEVATION

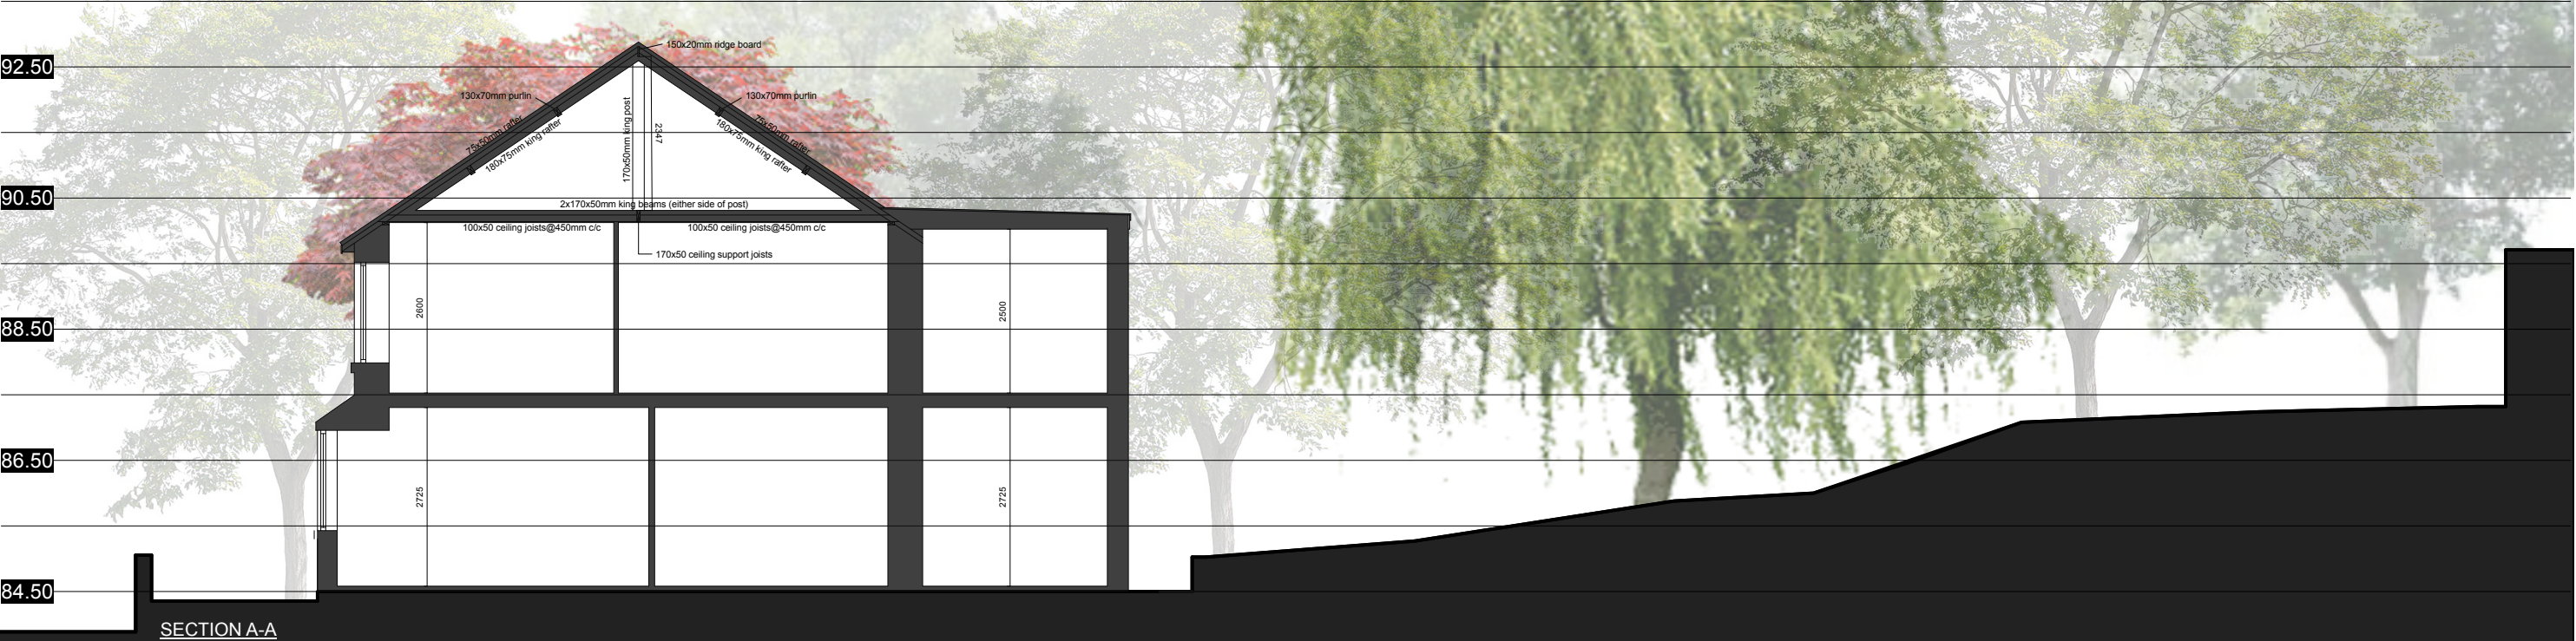

George and Co.

Extension at Brynwaelon,
Resolven, Neath, Neath
Port Talbot.

SA11 4EF.

891.06 existing elevations

planning 1:100 @ A3 Feb 23 AJ

George + Co
Crownford House, Swan Street, Merthyr Tydfil,
Mid Glamorgan, Wales, CF47 8EU
TEL 07830328652
hello@georgeandco.studio

DO NOT SCALE THIS DRAWING ©George and Co.



EXISTING SIDE ELEVATION

 George and Co.

Extension at Brynwaelon,
Resolven, Neath, Neath
Port Talbot.

SA11 4EF.

891.07 existing elevations

planning	1:100 @ A3	Feb 23	AJ
----------	------------	--------	----


George + Co
Crownford House, Swan Street, Merthyr Tydfil,
Mid Glamorgan, Wales, CF47 8EU
TEL 07830328652
hello@georgeandco.studio

DO NOT SCALE THIS DRAWING	©George and Co.
---------------------------	-----------------



SA11 4EF.

891.08		existing site plan	
planning	1:200 @ A3	Feb 23	AJ
George + Co Crownford House, Swan Street, Merthyr Tydfil, Mid Glamorgan, Wales, CF47 8EU TEL 07830328652 hello@georgeandco.studio			
DO NOT SCALE THIS DRAWING			@George and Co.

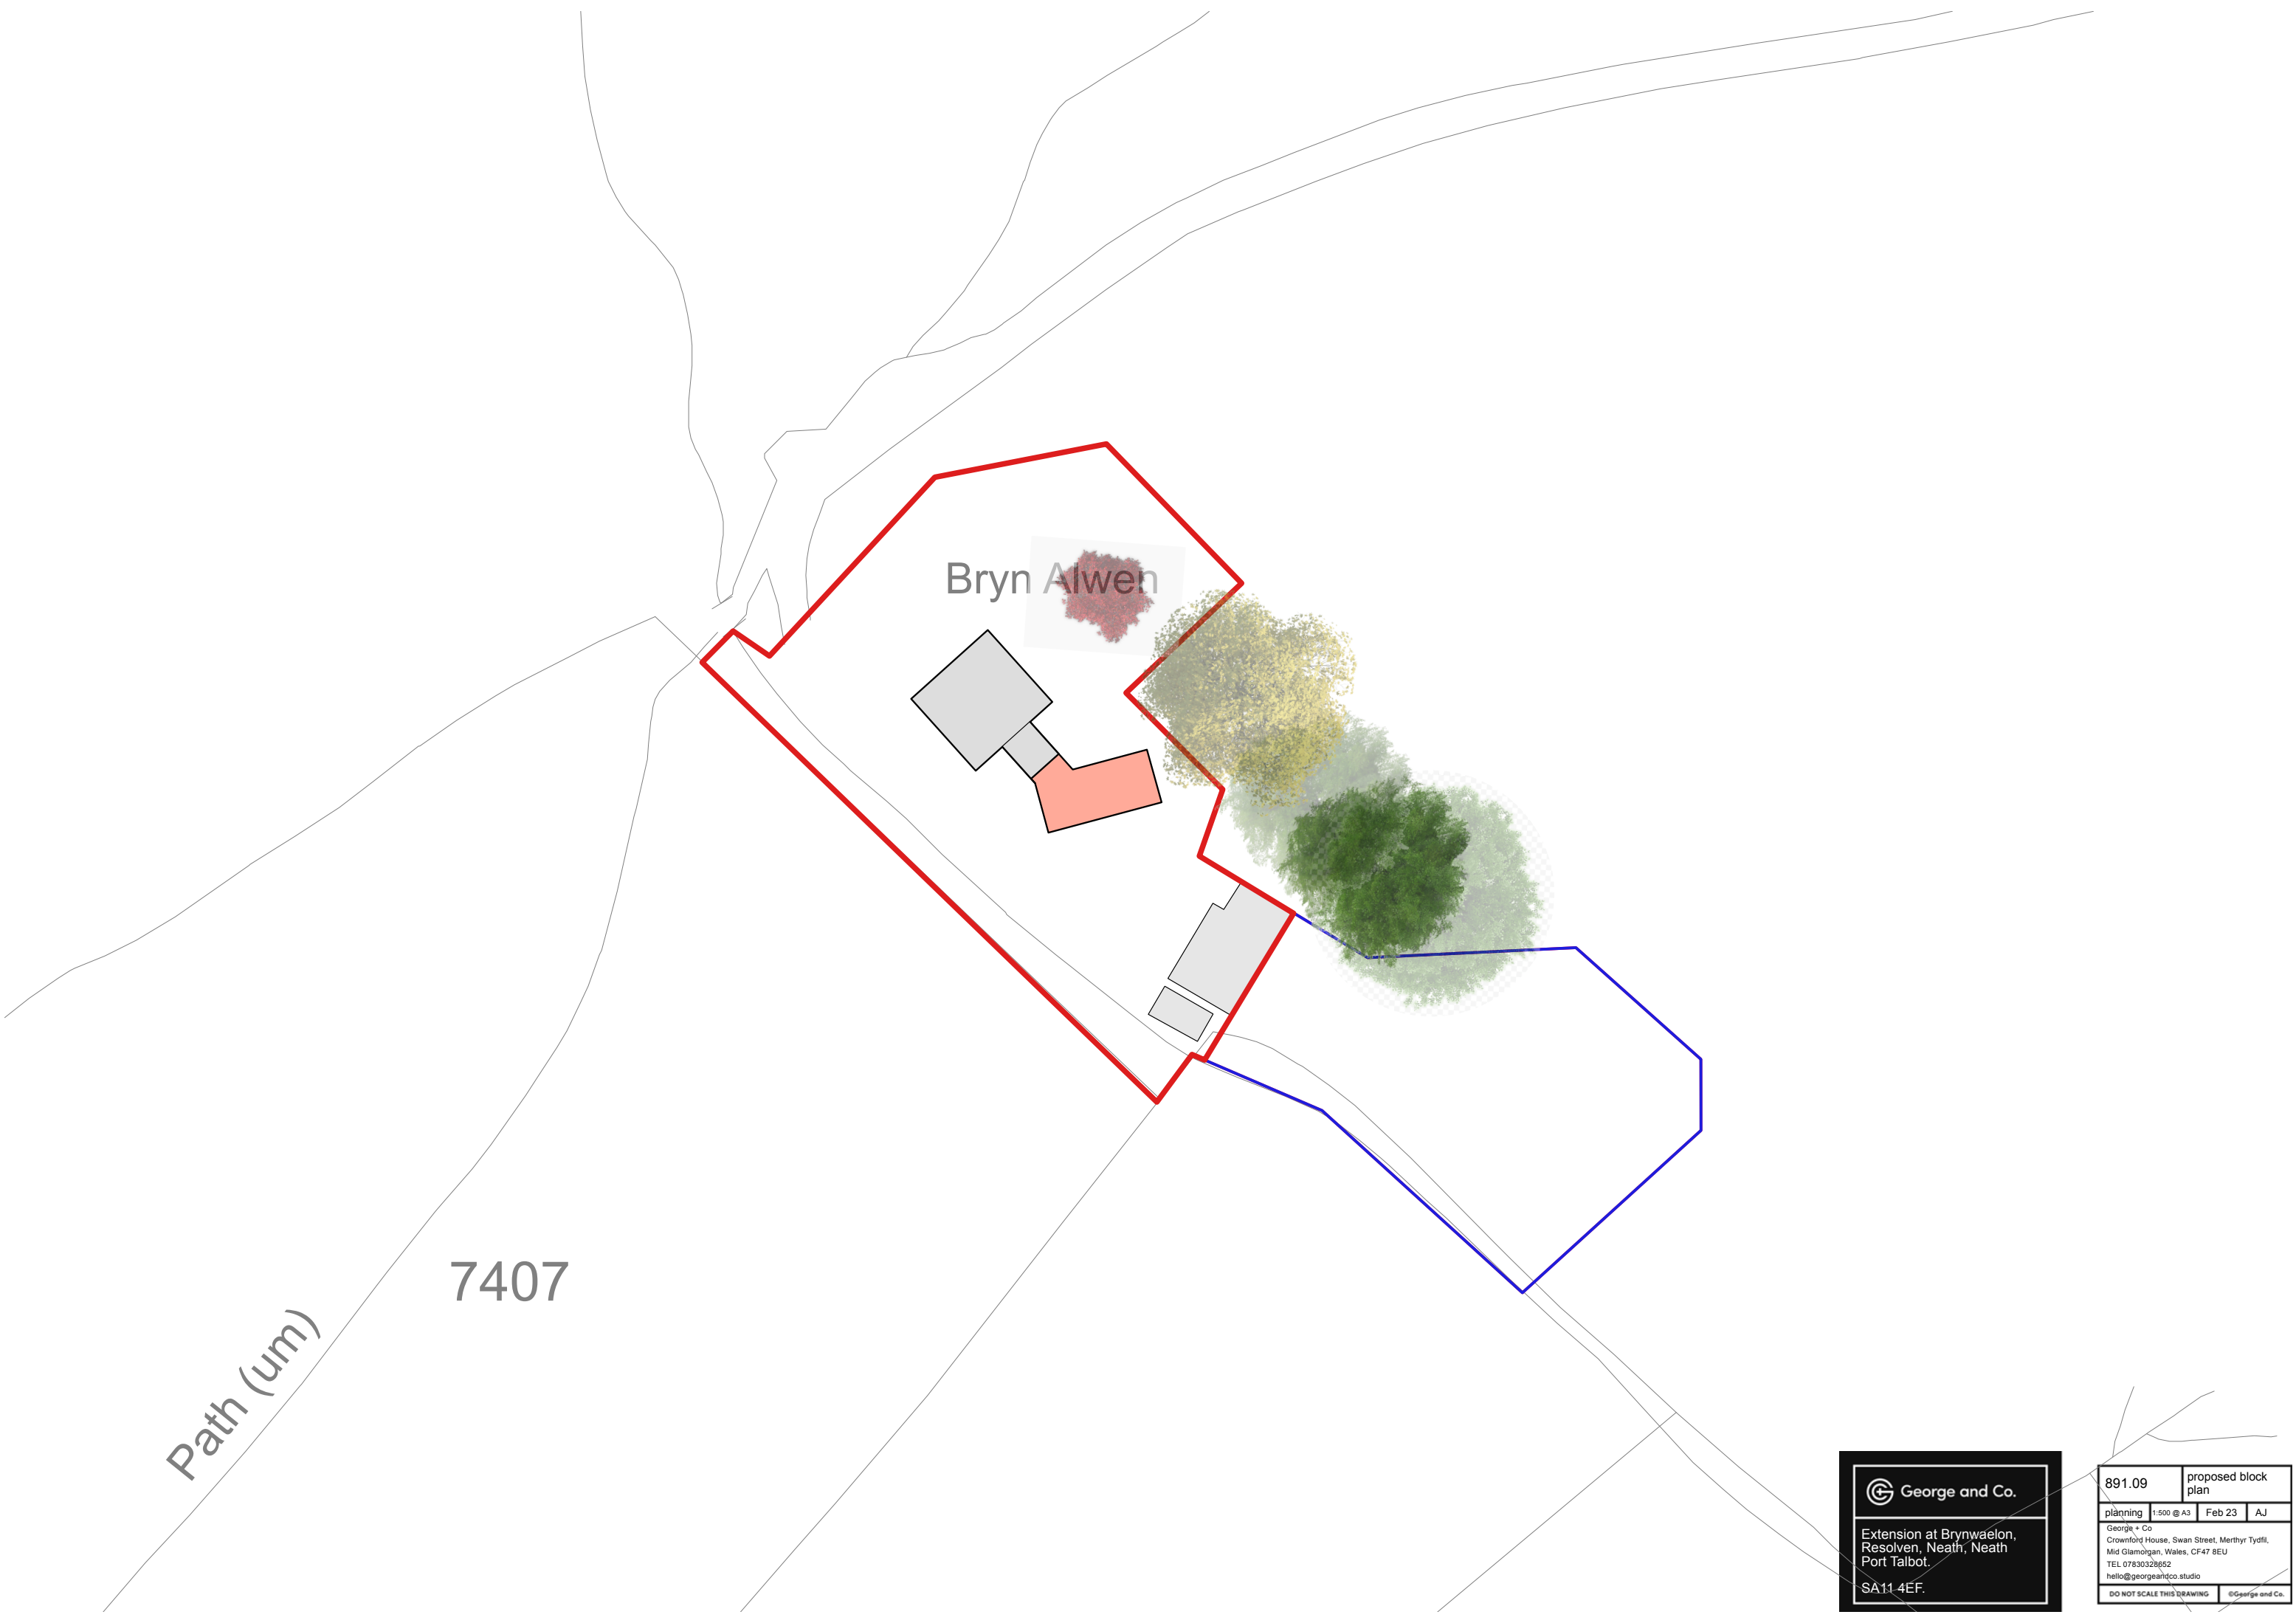


 George and Co.

Extension at Brynwaelon,
Resolven, Neath, Neath
Port Talbot.

SA11 4EF.

891.09	proposed block plan		
planning	1:500 @ A3	Feb 23	AJ
George + Co Crownford House, Swan Street, Merthyr Tydfil, Mid Glamorgan, Wales, CF47 8EU TEL 07830328652 hello@georgeandco.studio			
DO NOT SCALE THIS DRAWING			©George and Co.



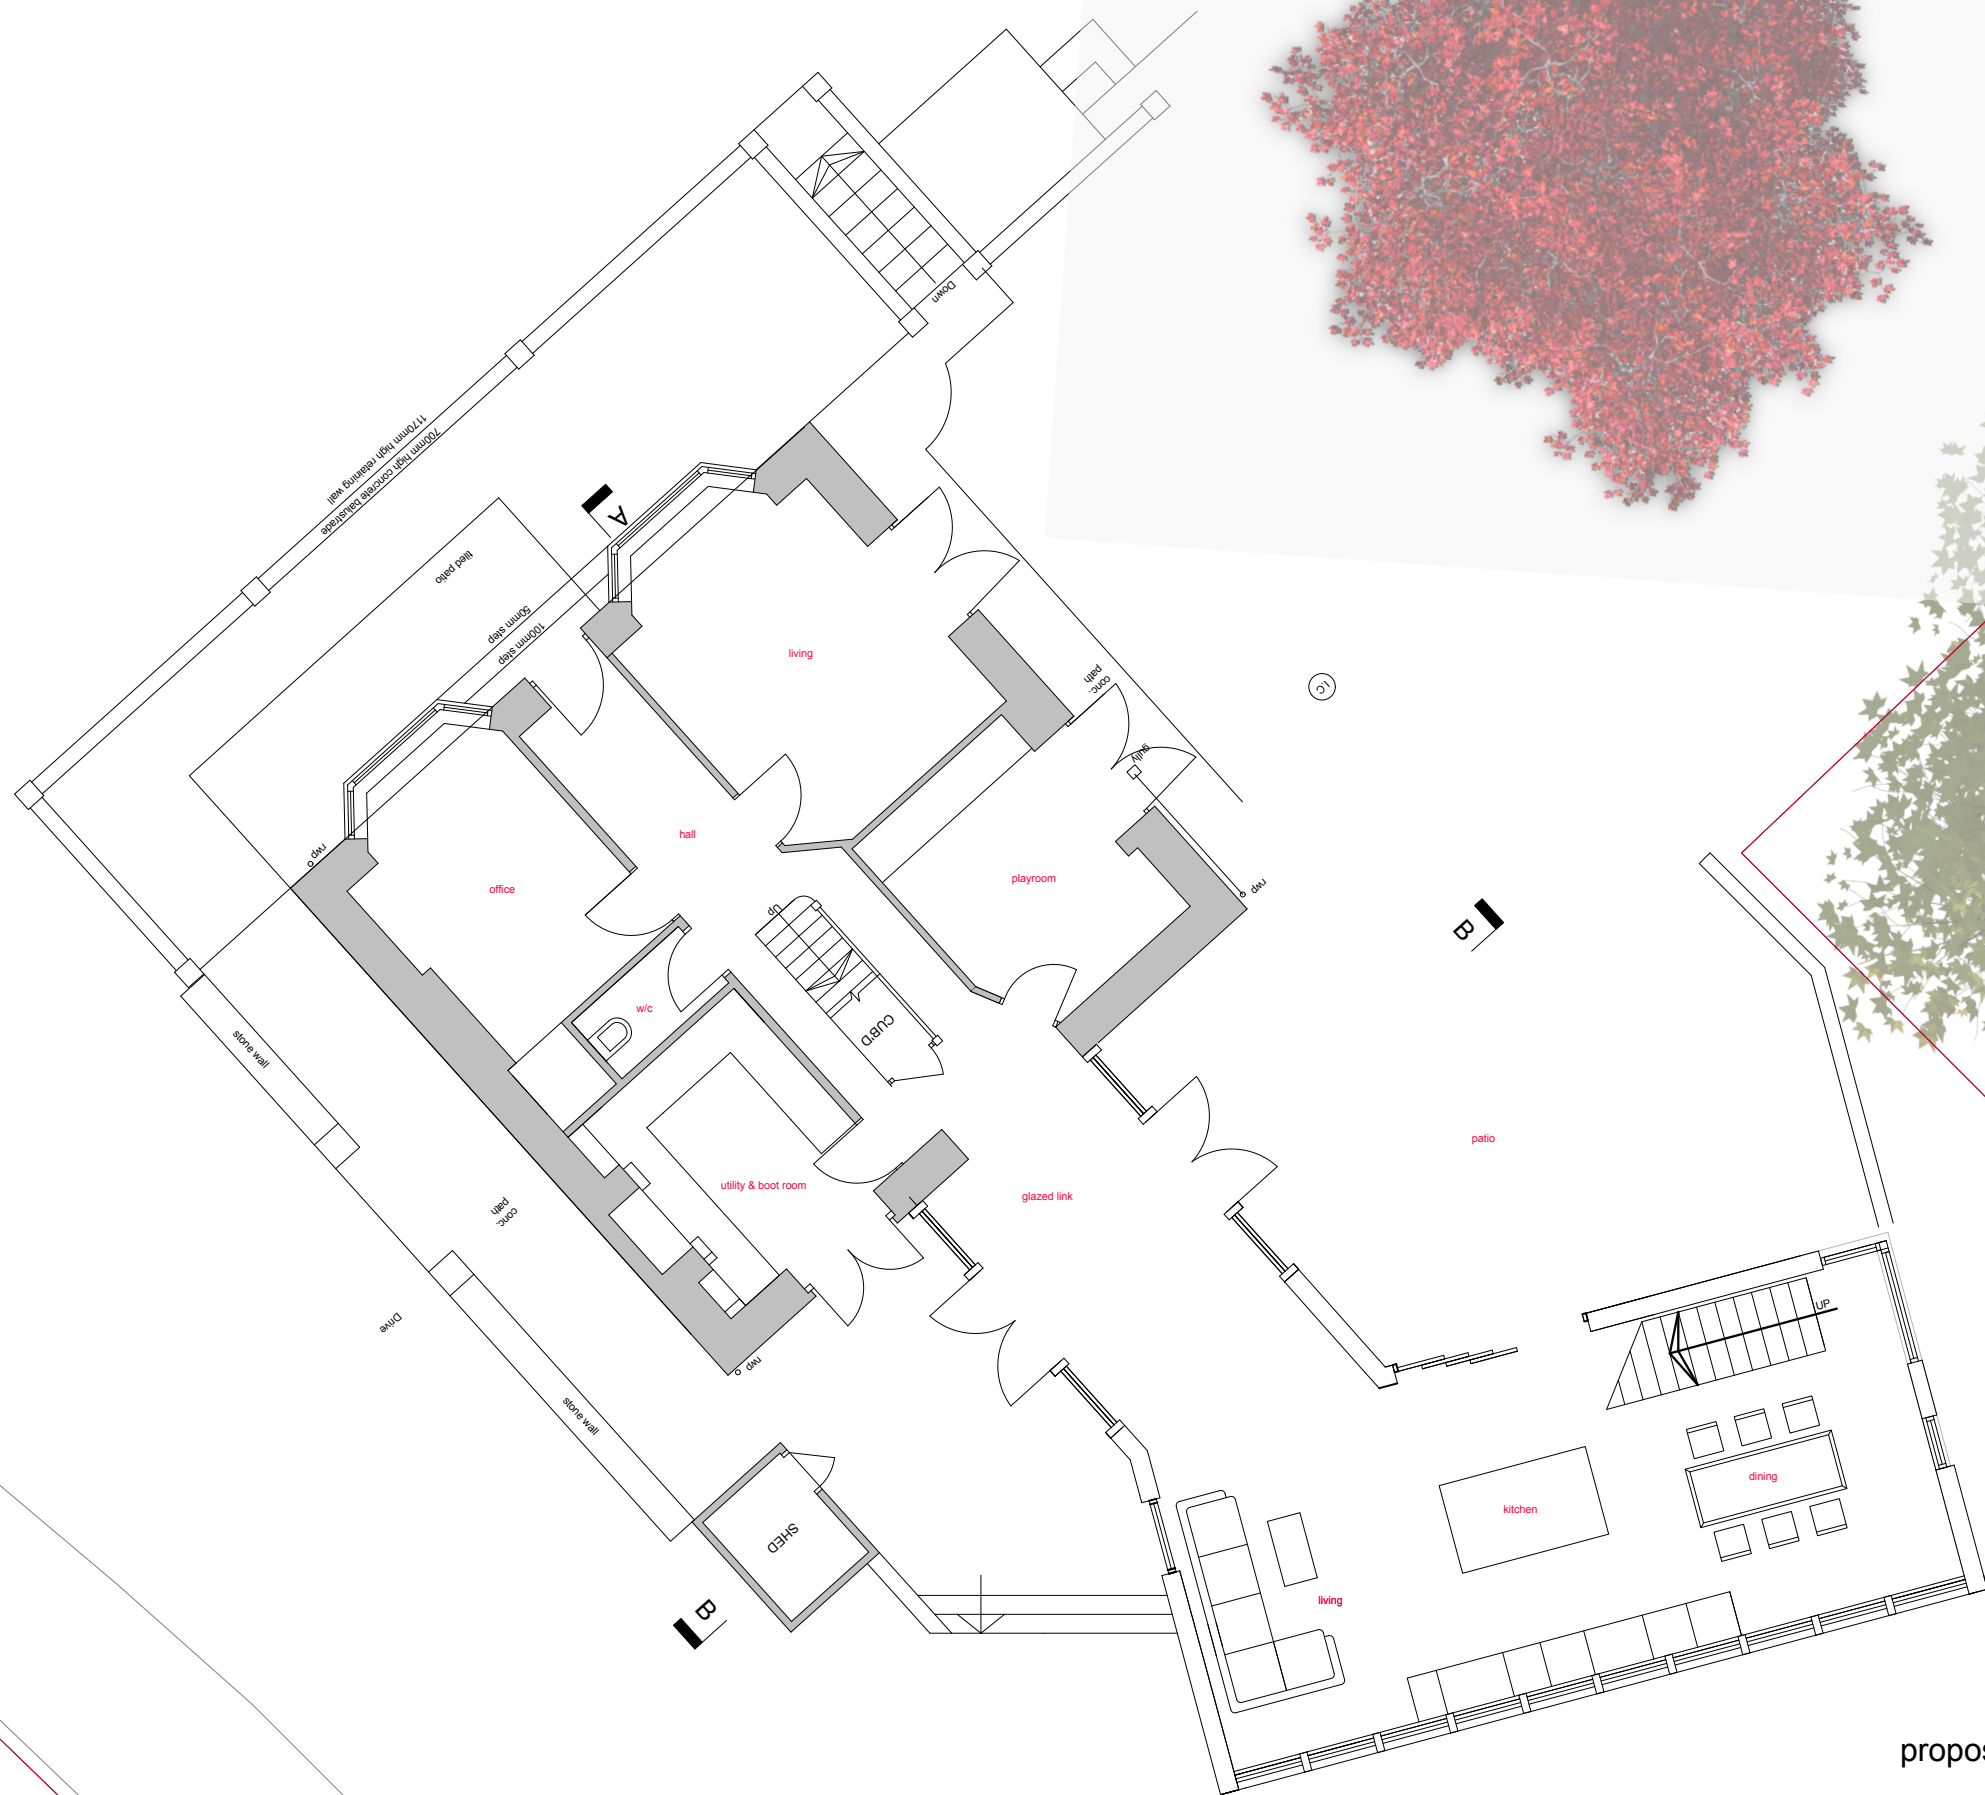

proposal 49.9 msq


PROPOSED GROUND FLOOR

 George and Co.

Extension at Brynwaelon,
Resolven, Neath, Neath
Port Talbot.

SA11 4EF.

891.11	proposed ground floor plan		
planning	1:100 @ A3	Feb 23	AJ
George + Co Crownford House, Swan Street, Merthyr Tydfil, Mid Glamorgan, Wales, CF47 8EU TEL 07830328652 hello@georgeandco.studio			
DO NOT SCALE THIS DRAWING			©George and Co.

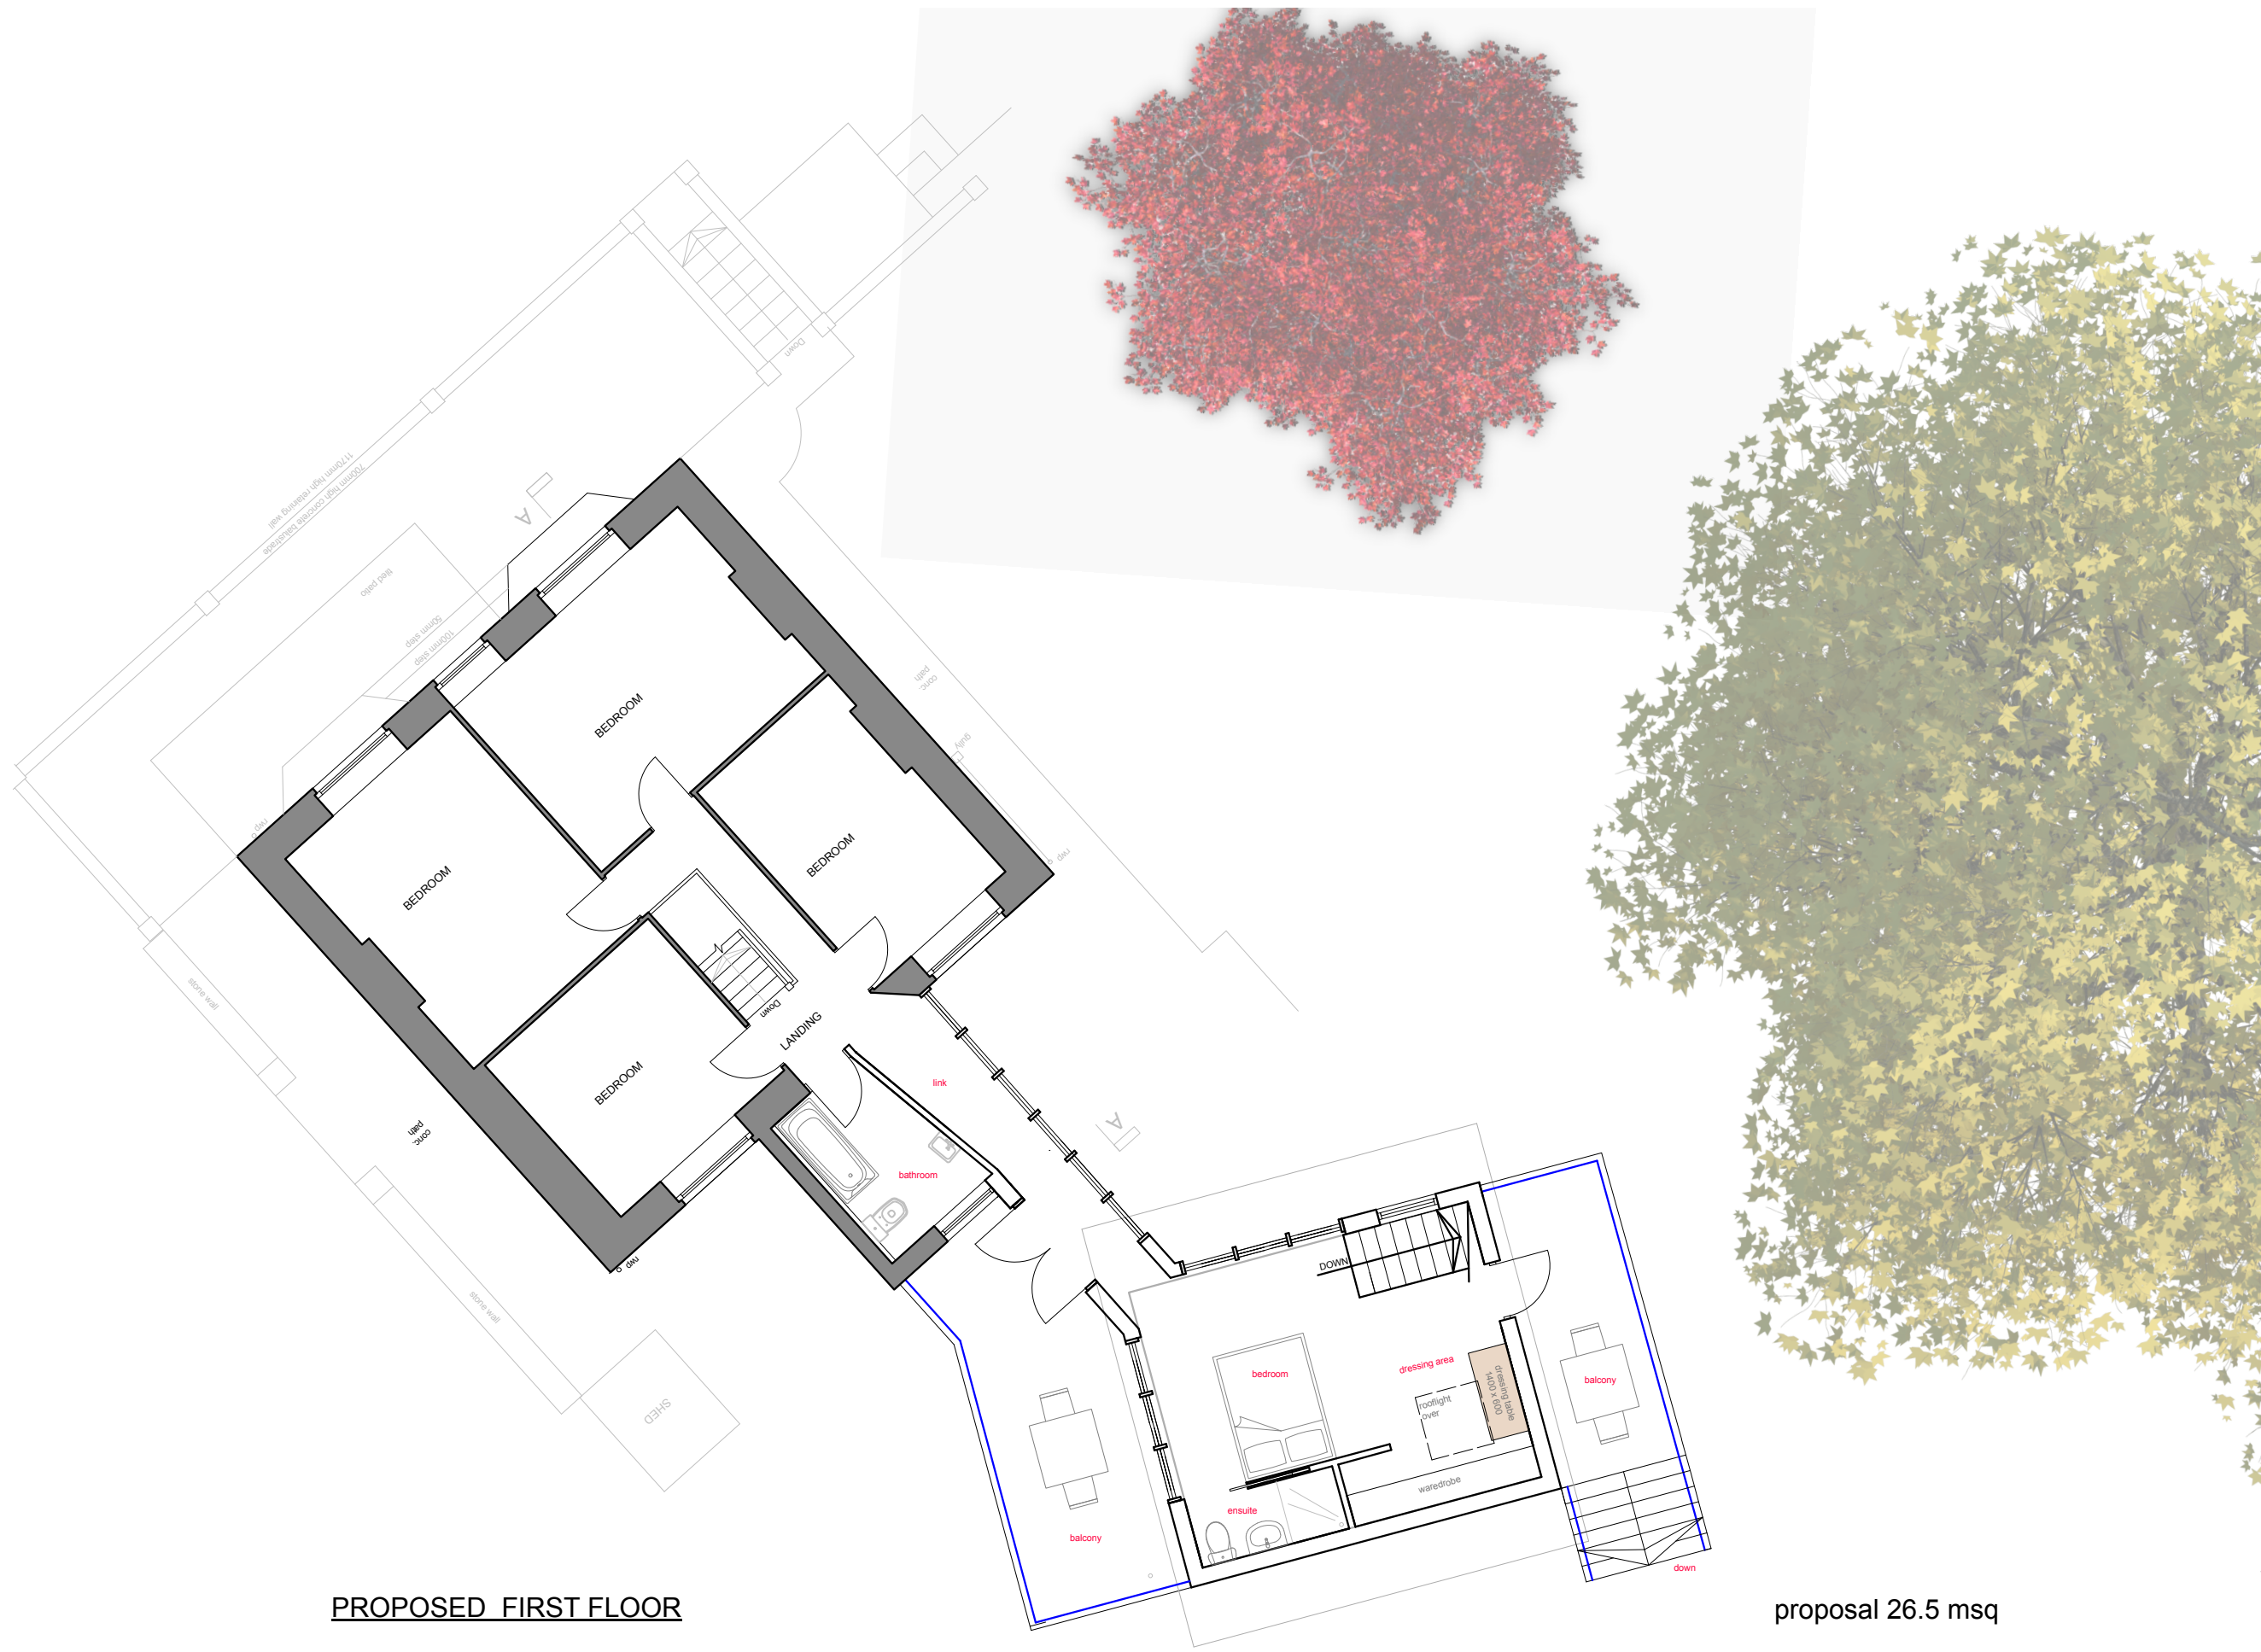

PROPOSED FIRST FLOOR

proposal 26.5 msq

George and Co.

Extension at Brynwaelon,
Resolven, Neath, Neath
Port Talbot.

SA11 4EF.


891.12	proposed first floor plan		
planning	1:100 @ A3	Feb 23	AJ
George + Co Crownford House, Swan Street, Merthyr Tydfil, Mid Glamorgan, Wales, CF47 8EU TEL 07830328652 hello@georgeandco.studio			
DO NOT SCALE THIS DRAWING			©George and Co.



PROPOSED ELEVATION 4




PROPOSED ELEVATION 1

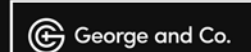

Extension at Brynwaelon,
Resolven, Neath, Neath
Port Talbot.

SA11 4EF.

891.13		proposed elevations	
planning	1:100 @ A3	Feb 23	AJ
George + Co Crownford House, Swan Street, Merthyr Tydfil, Mid Glamorgan, Wales, CF47 8EU TEL 07830328652 hello@georgeandco.studio			
DO NOT SCALE THIS DRAWING		©George and Co.	

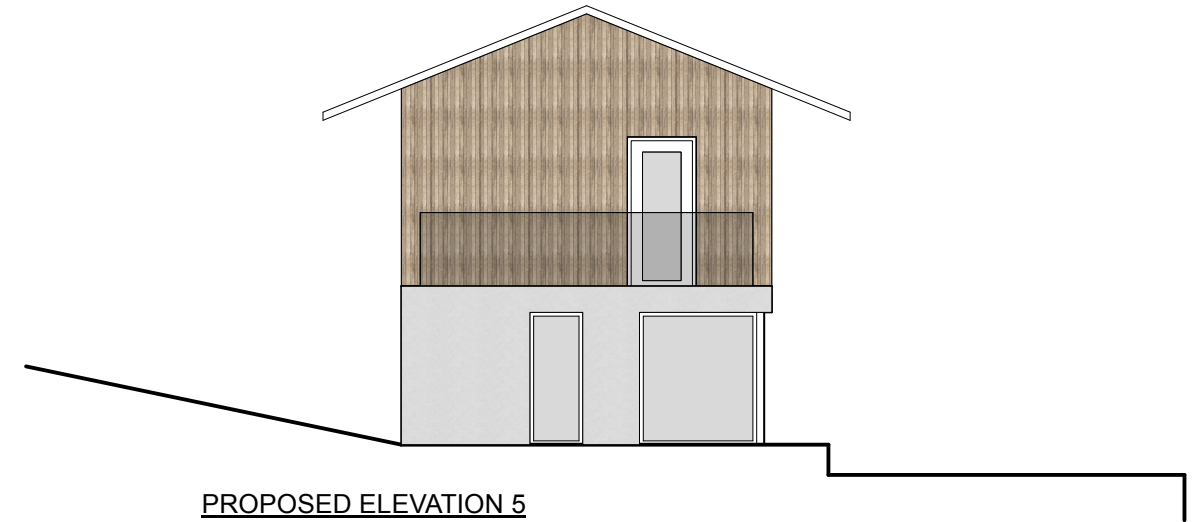


 George and Co.

Extension at Brynwaelon,
Resolven, Neath, Neath
Port Talbot.

SA11 4EF.

891.14	proposed elevations		
planning	1:100 @ A3	Feb 23	AJ
George + Co Crownford House, Swan Street, Merthyr Tydfil, Mid Glamorgan, Wales, CF47 8EU TEL 07830328652 hello@georgeandco.studio			
DO NOT SCALE THIS DRAWING			©George and Co.

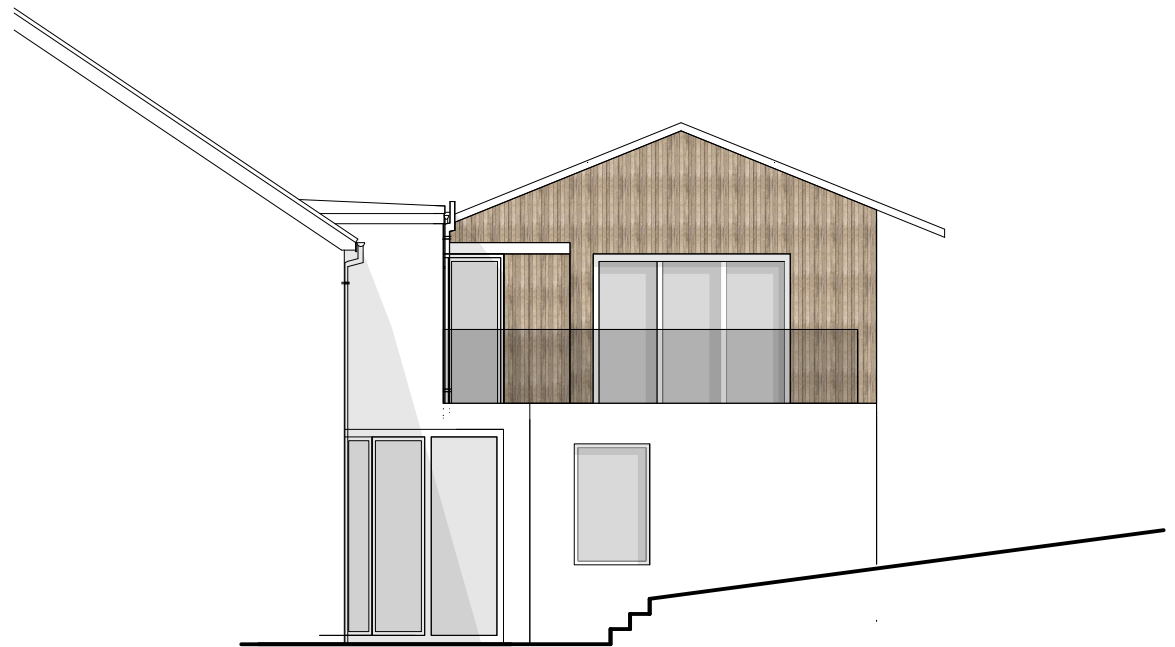

PROPOSED ELEVATION 7



PROPOSED ELEVATION 2

 George and Co.

Extension at Brynwaelon,
Resolven, Neath, Neath
Port Talbot.

SA11 4EF.

891.15 proposed
elevations


planning 1:100 @ A3 Feb 23 AJ

George + Co
Crownford House, Swan Street, Merthyr Tydfil,
Mid Glamorgan, Wales, CF47 8EU
TEL 07830328652
hello@georgeandco.studio


DO NOT SCALE THIS DRAWING ©George and Co.



PROPOSED SECTION B-B

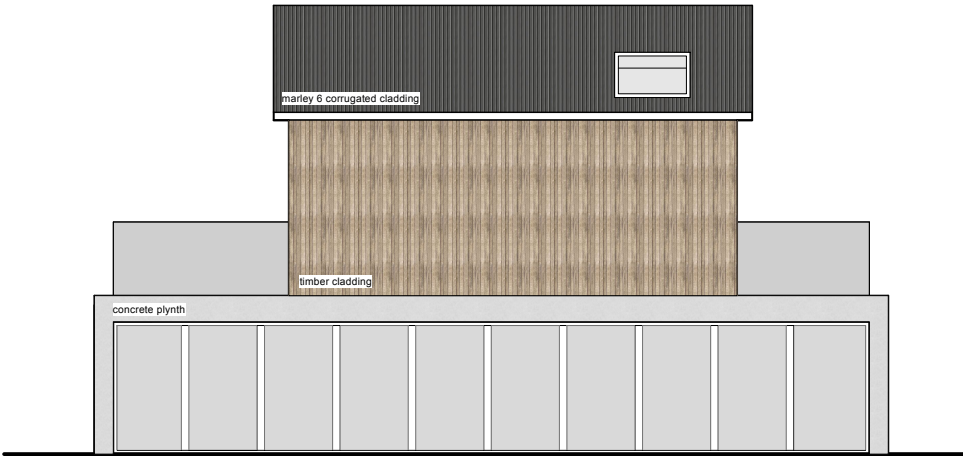

PROPOSED ELEVATION 6

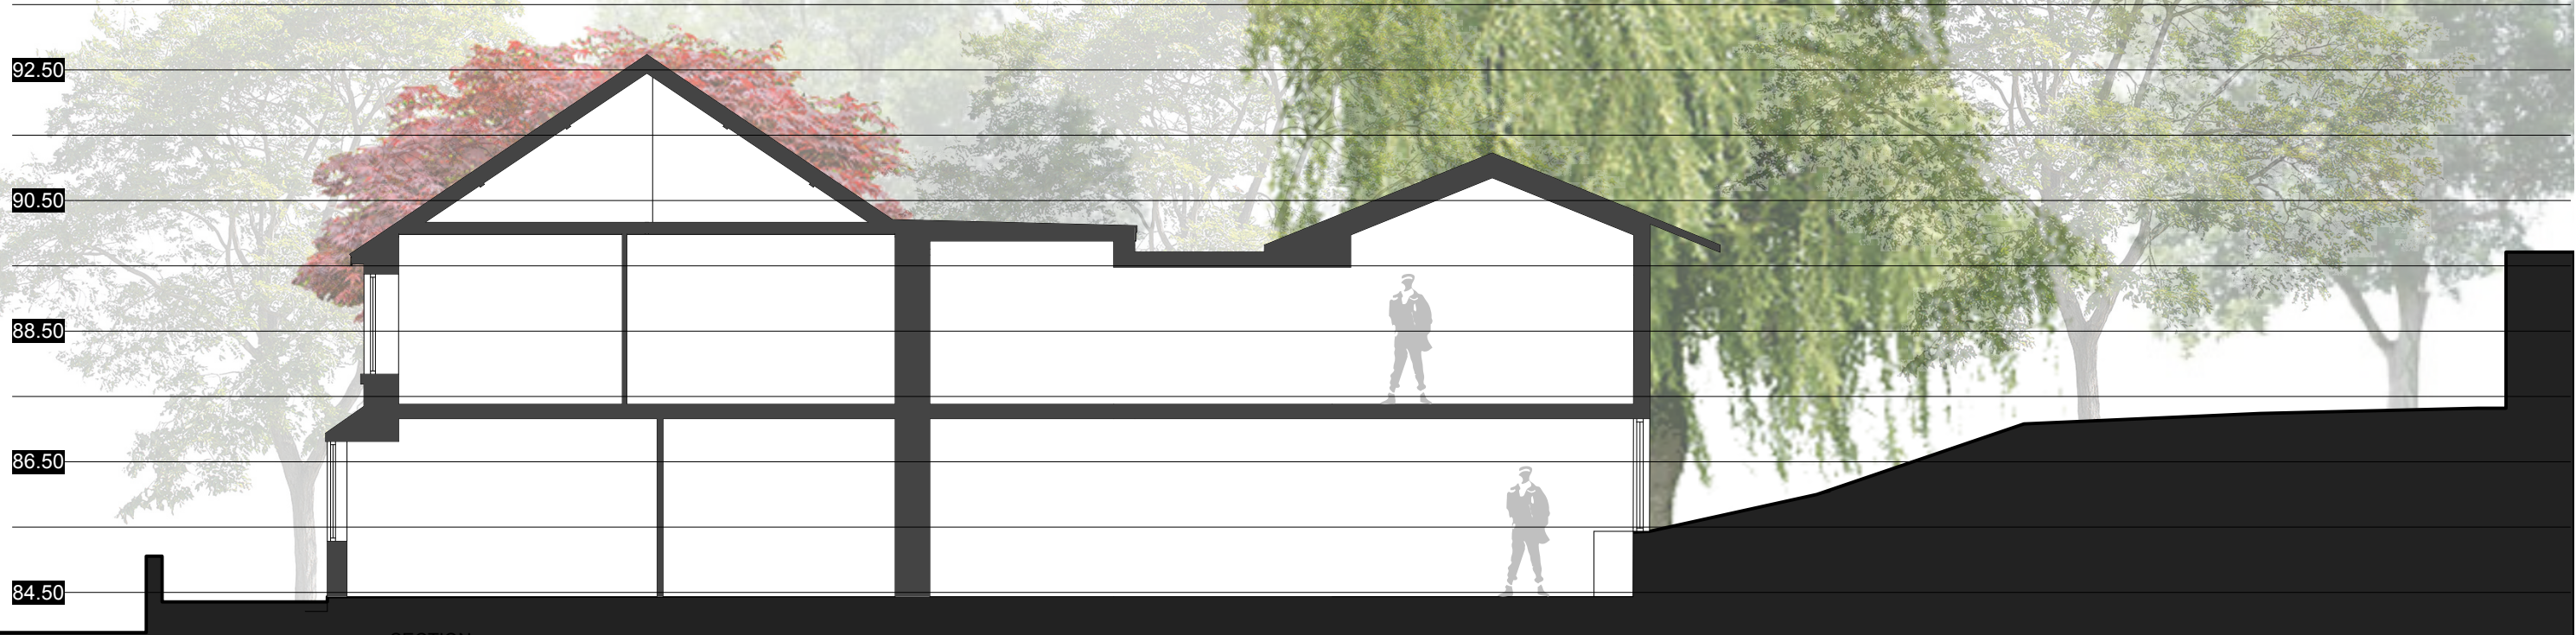

SECTION



Extension at Brynwaelon,
Resolven, Neath, Neath
Port Talbot.

SA11 4EF.




891.16



proposed section


planning 1:100 @ A3 Feb 23 AJ

George + Co
Crownford House, Swan Street, Merthyr Tydfil,
Mid Glamorgan, Wales, CF47 8EU
TEL 07830328652
hello@georgeandco.studio

DO NOT SCALE THIS DRAWING ©George and Co.

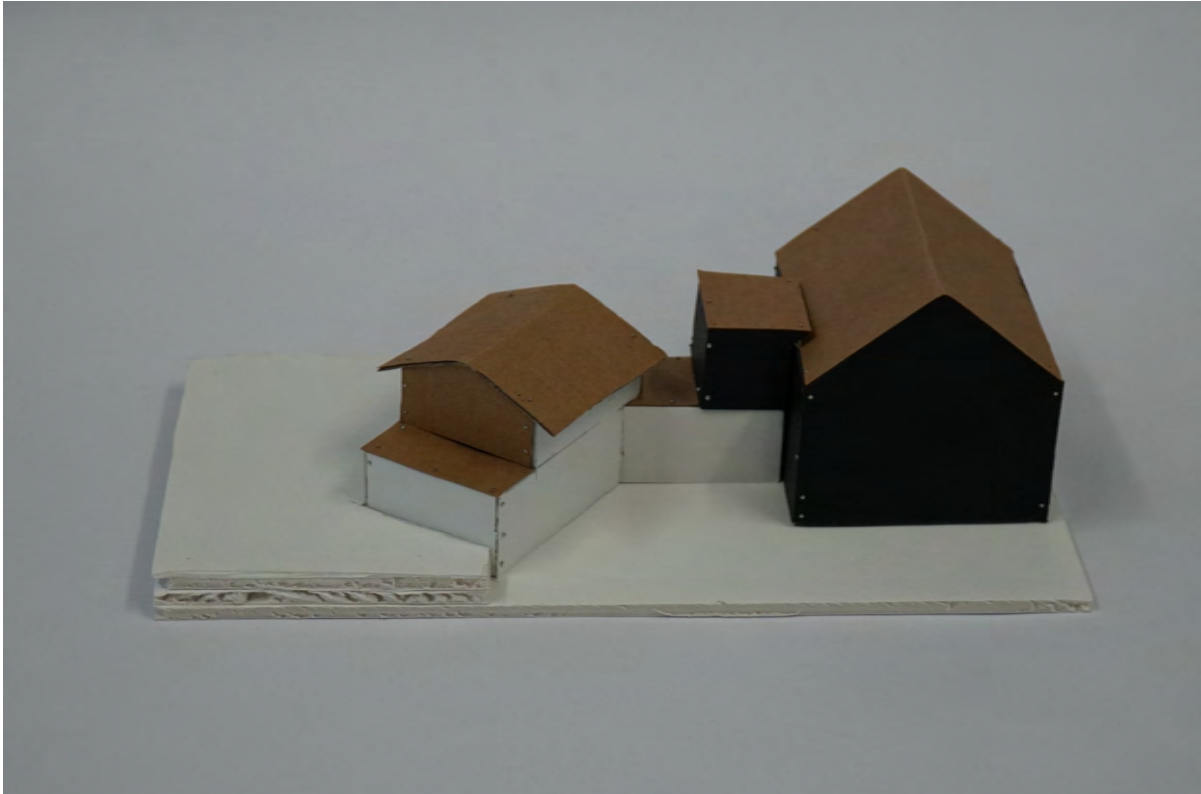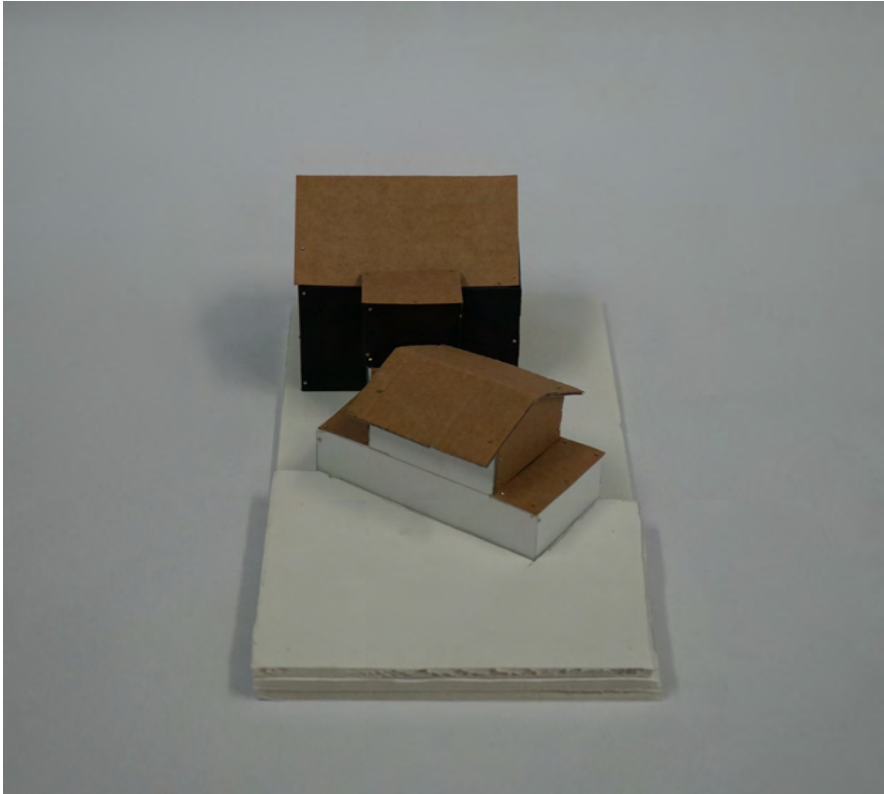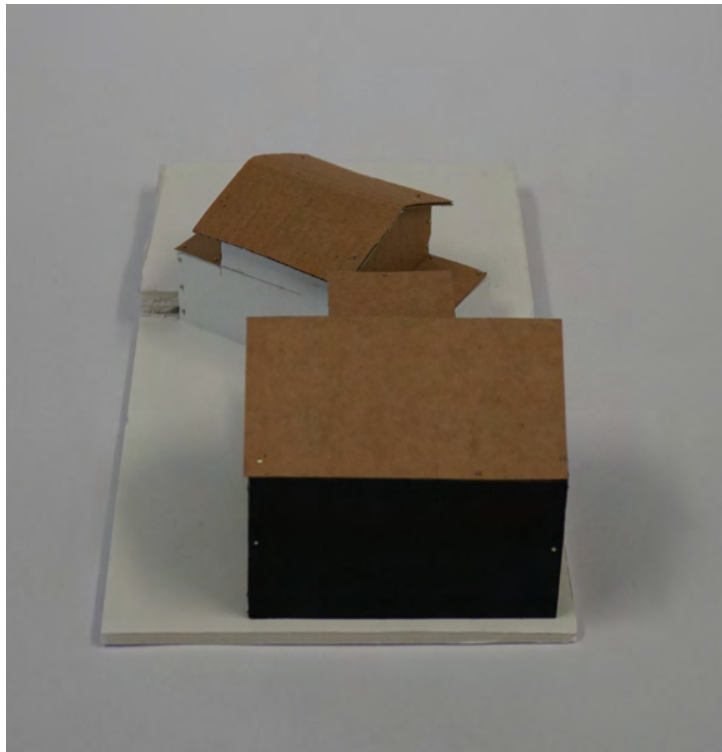

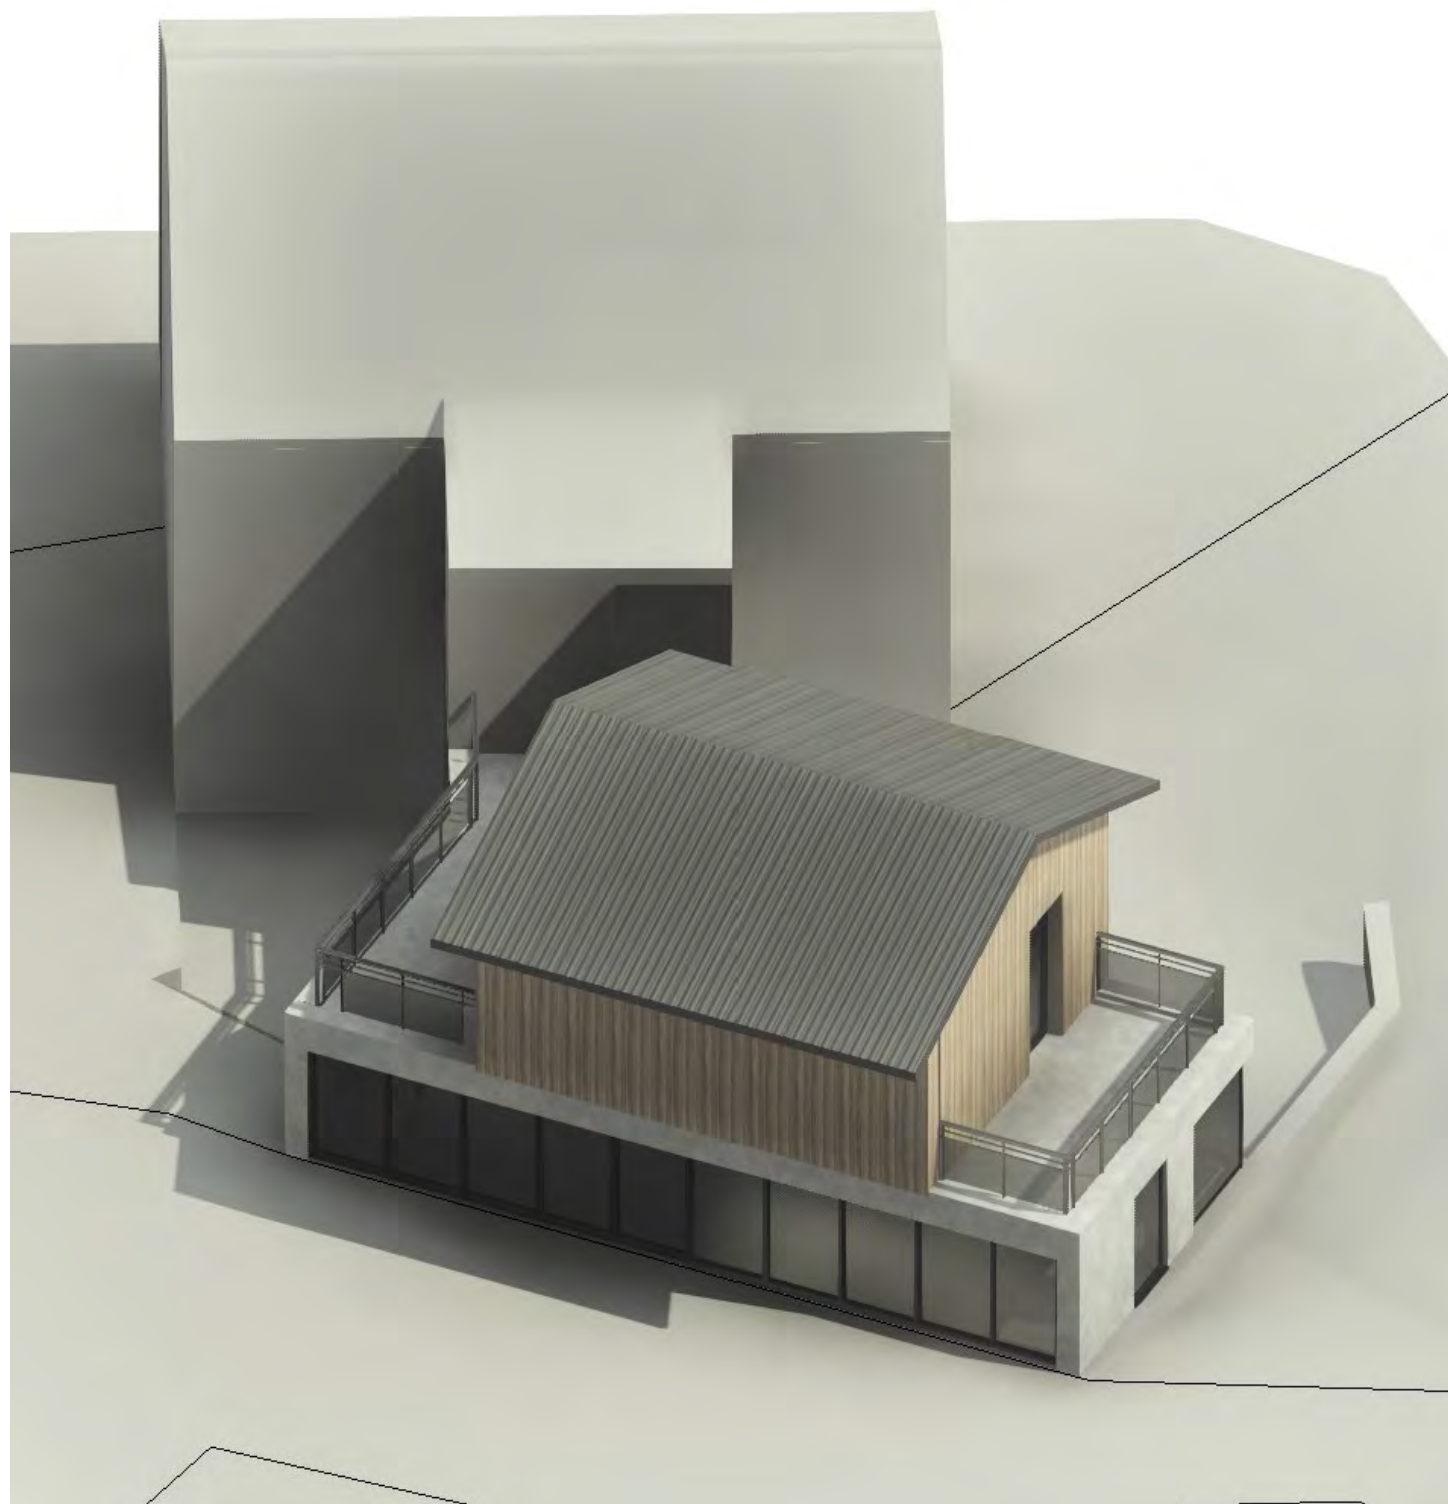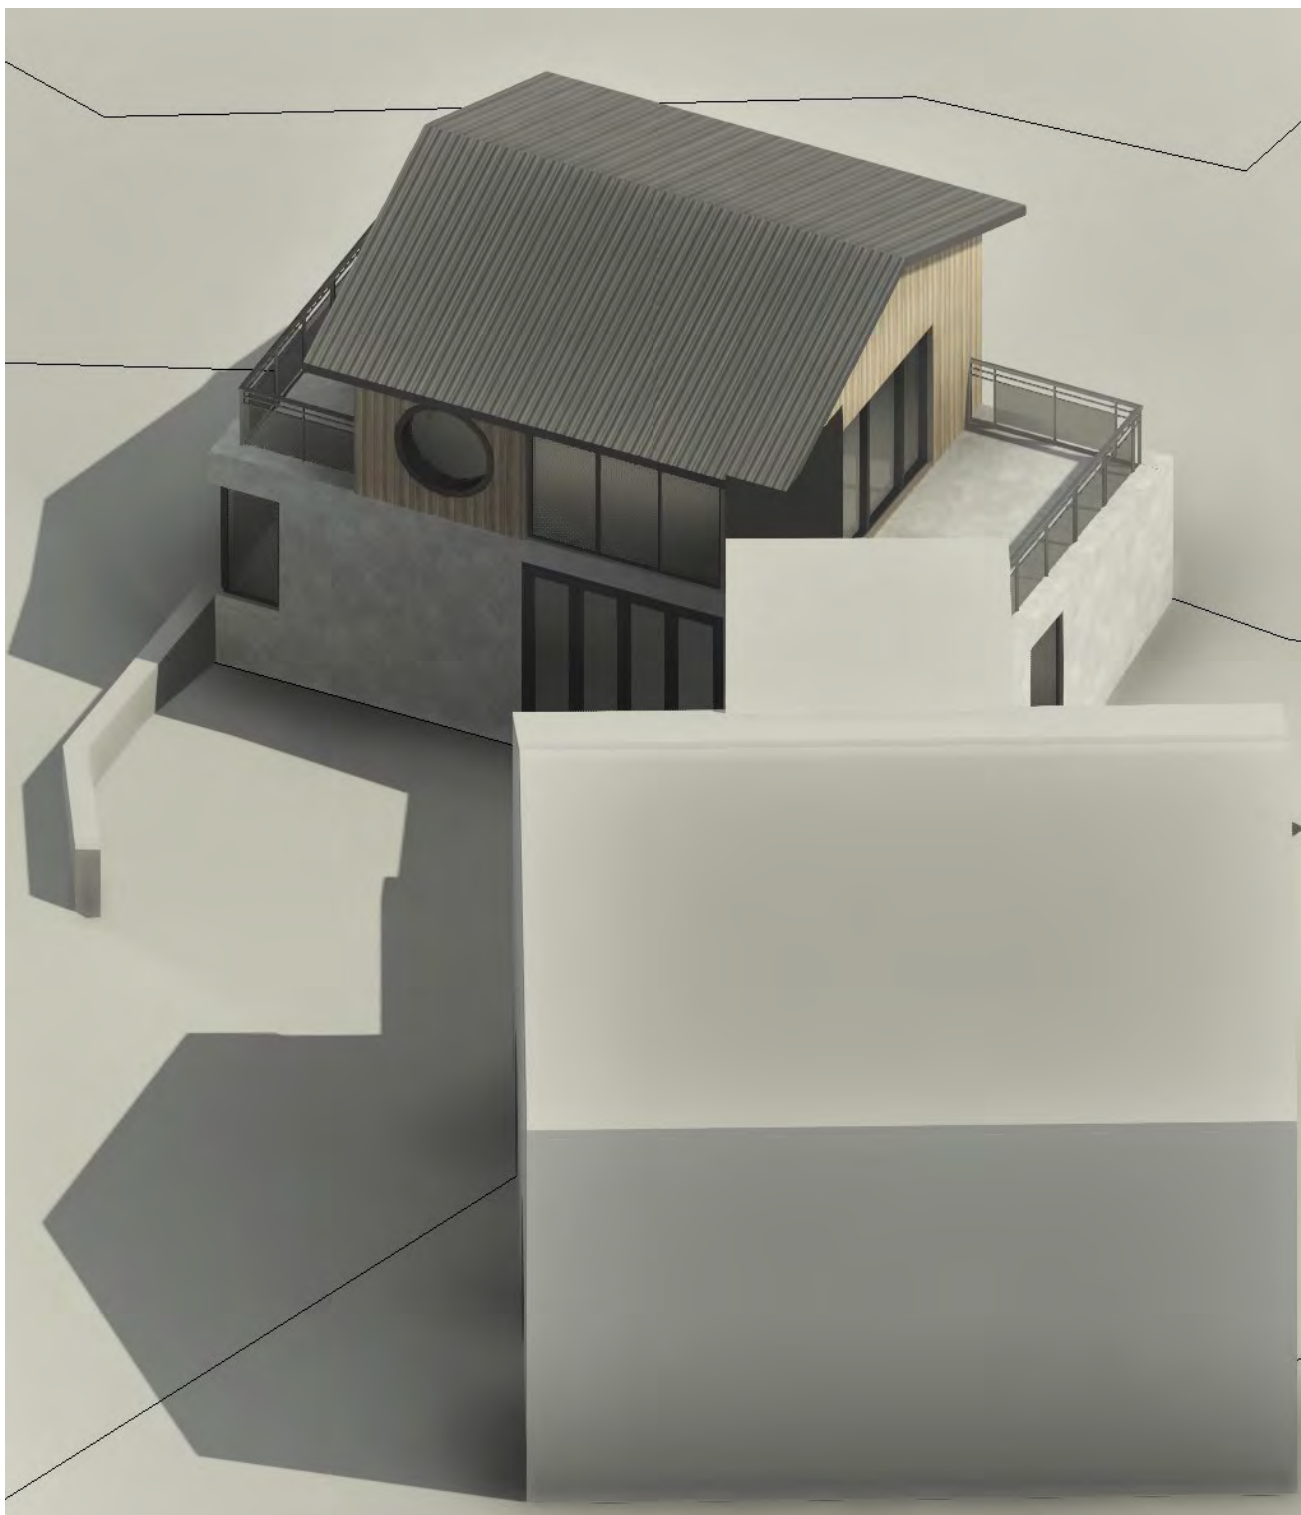

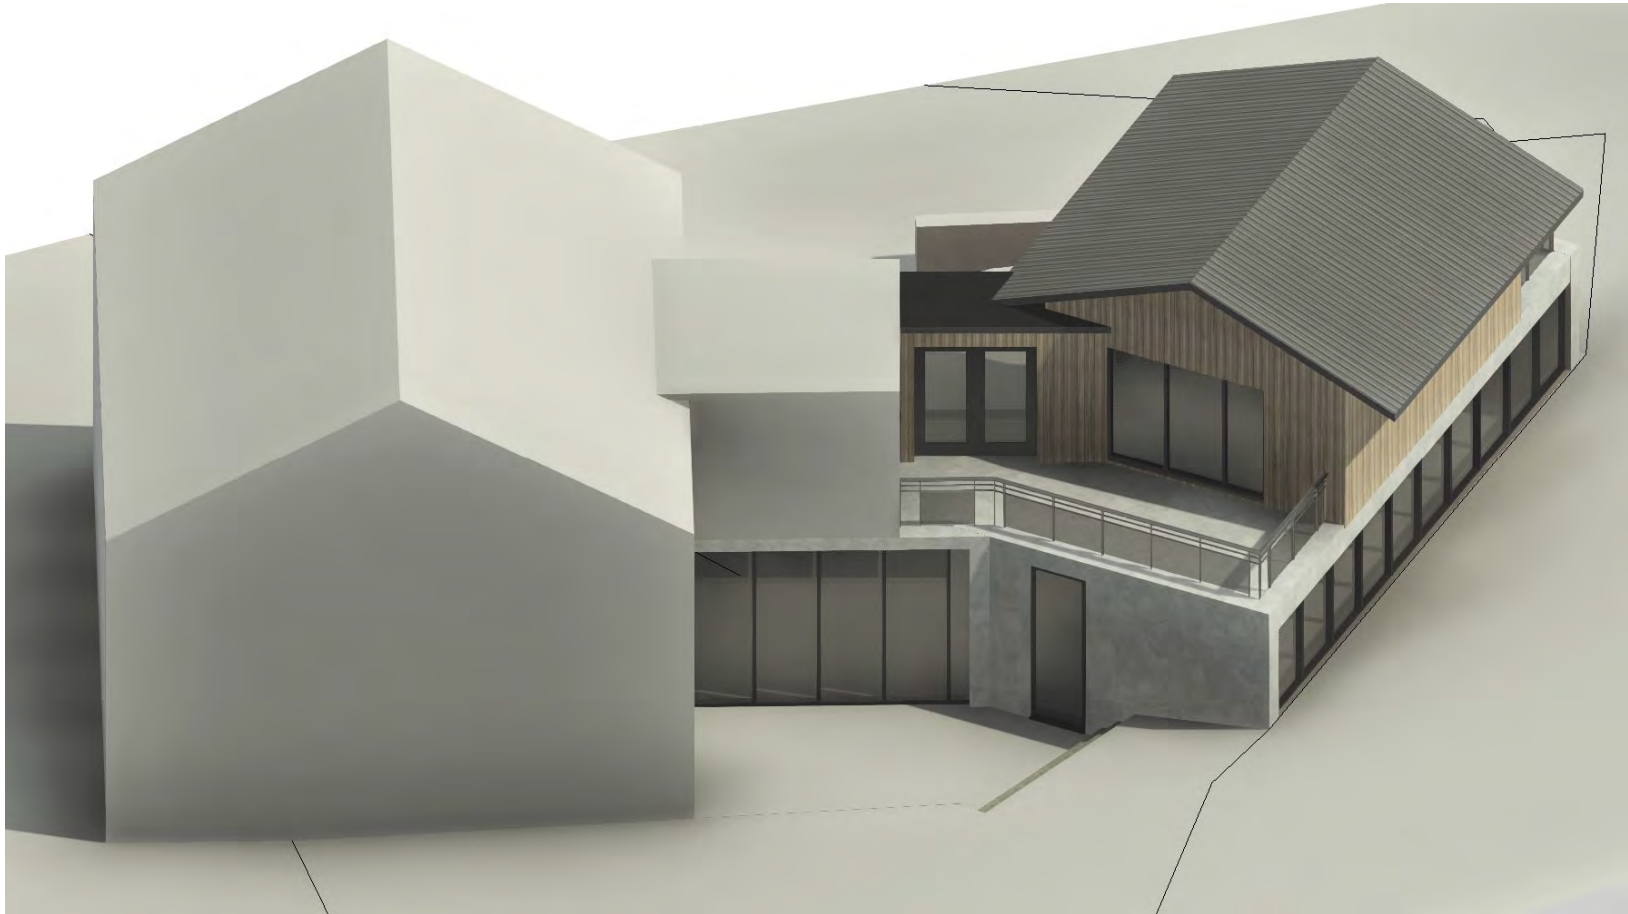


George and Co.

Extension at Brynwaelon,
 Resolven, Neath, Neath
 Port Talbot.
 SA11 4EF.

891.19		visuals	
planning		Feb 23	AJ
George + Co Crownford House, Swan Street, Merthyr Tydfil, Mid Glamorgan, Wales, CF47 8EU TEL 07830328652 hello@georgeandco.studio			
DO NOT SCALE THIS DRAWING		©George and Co.	




George and Co.

Extension at Brynwaelon,
 Resolven, Neath, Neath
 Port Talbot.

SA11 4EF.

891.20	visuals		
planning	Feb 23	AJ	
George + Co Crownford House, Swan Street, Merthyr Tydfil, Mid Glamorgan, Wales, CF47 8EU TEL 07830328652 hello@georgeandco.studio			
DO NOT SCALE THIS DRAWING			©George and Co.