


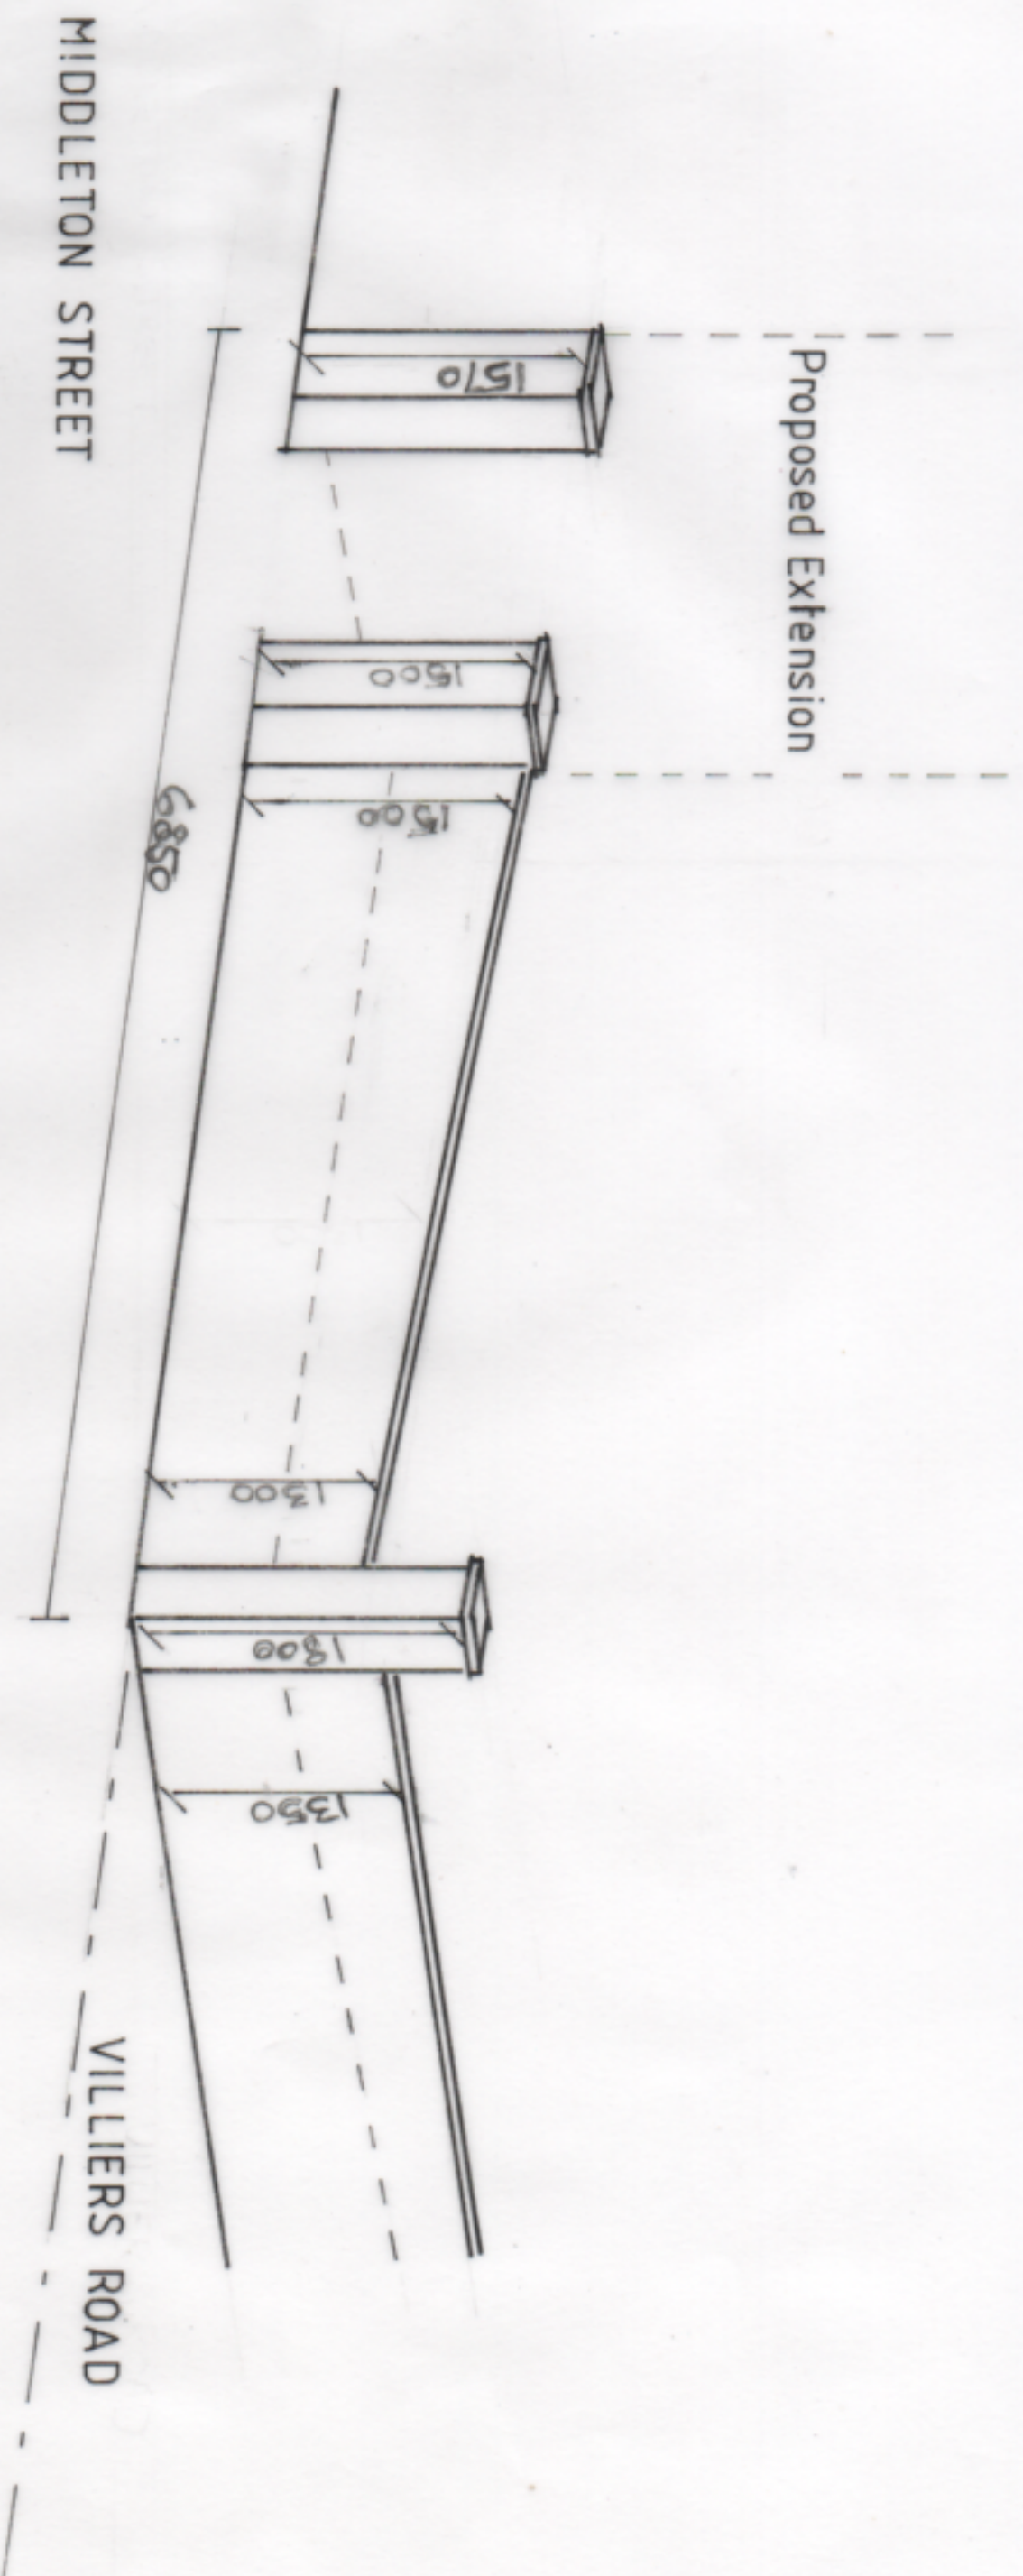

EXISTING BOUNDARY WALL 1:50