


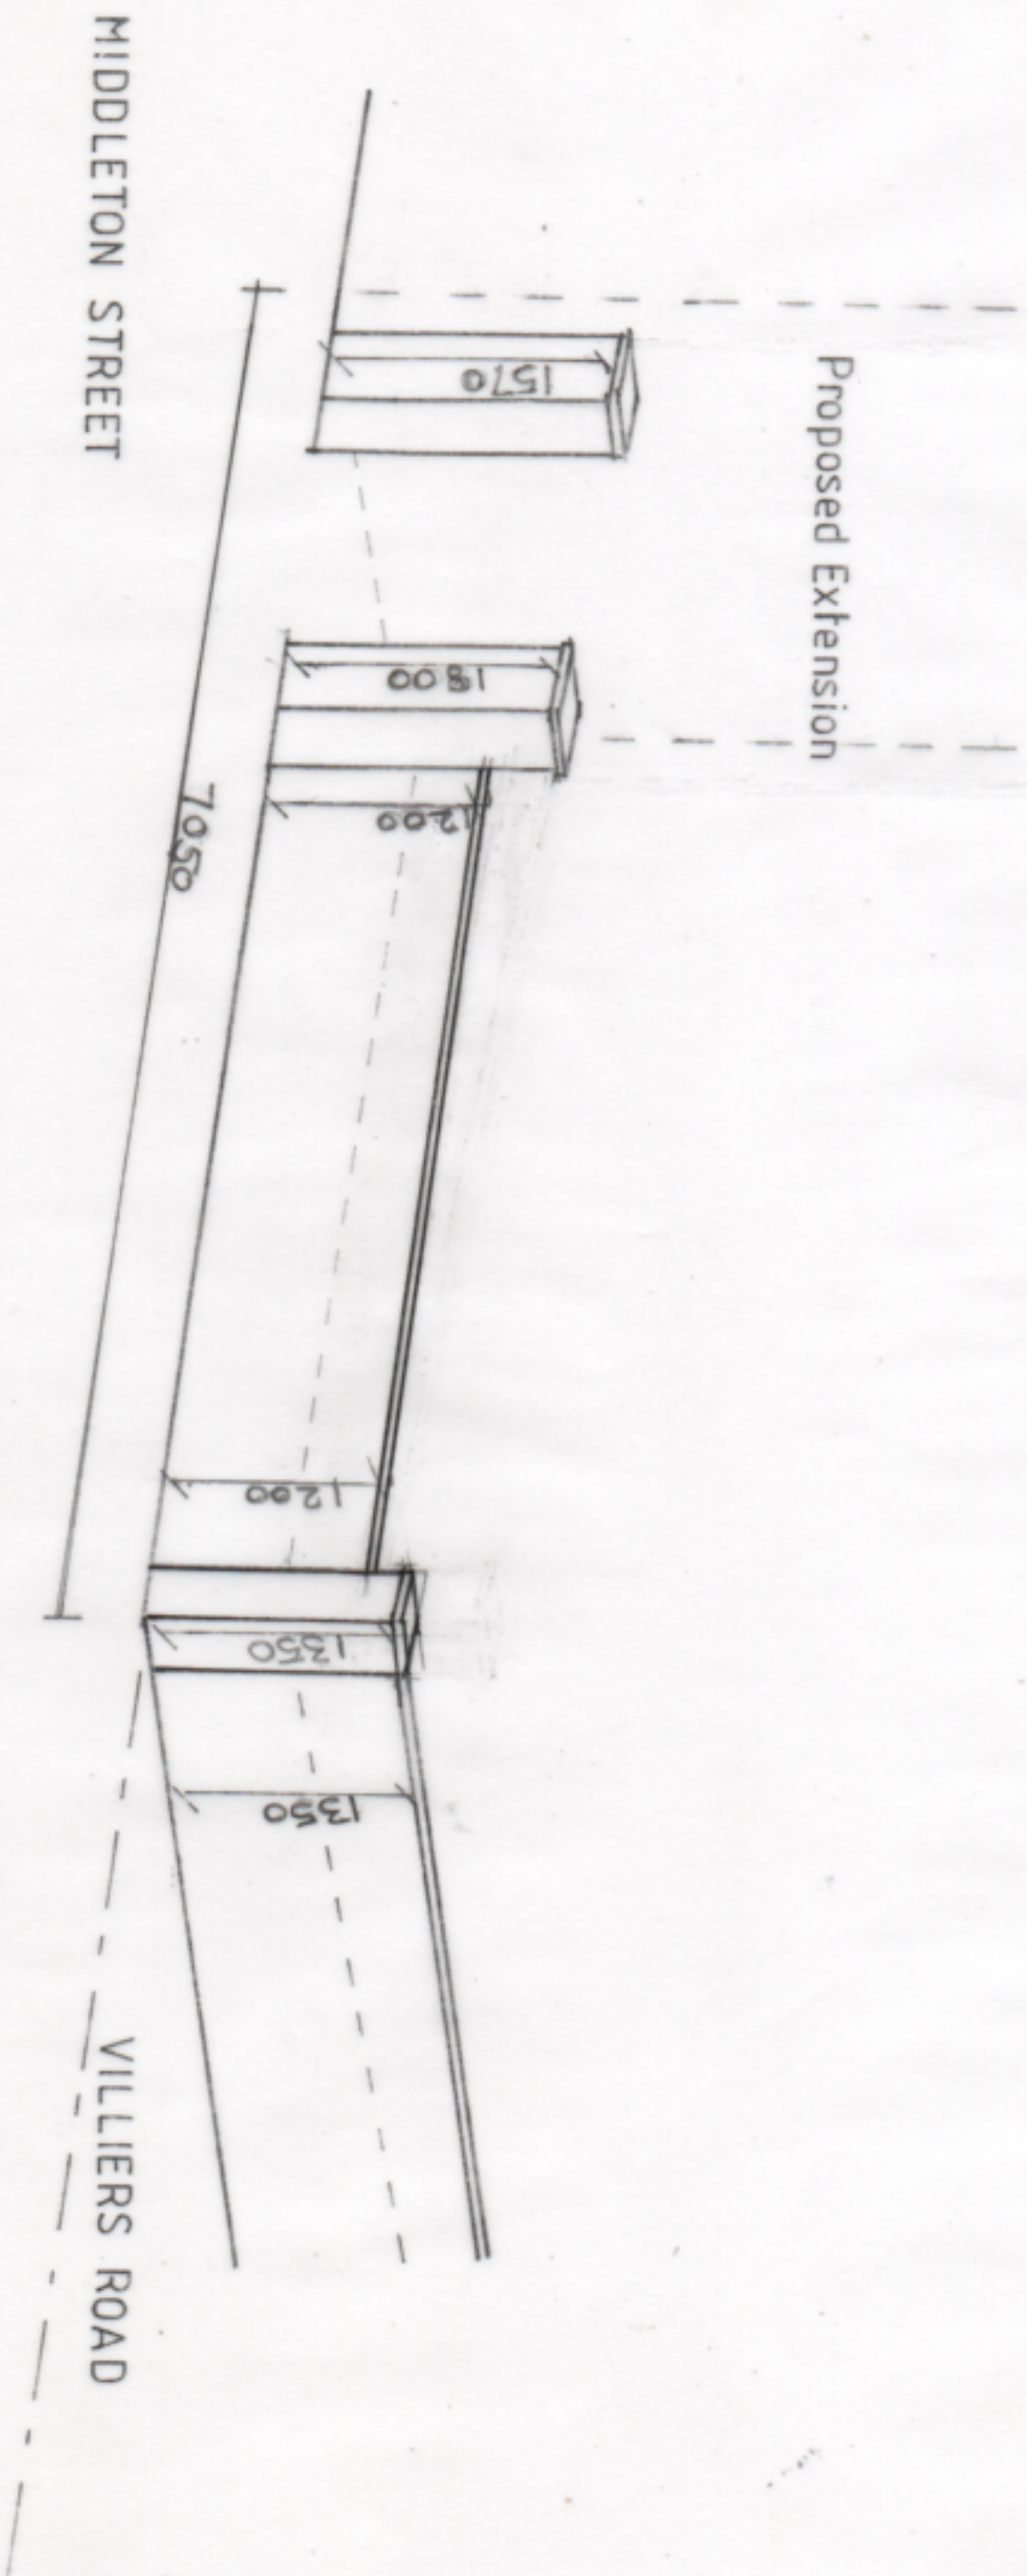

PROPOSED BOUNDARY WALL 1:50