



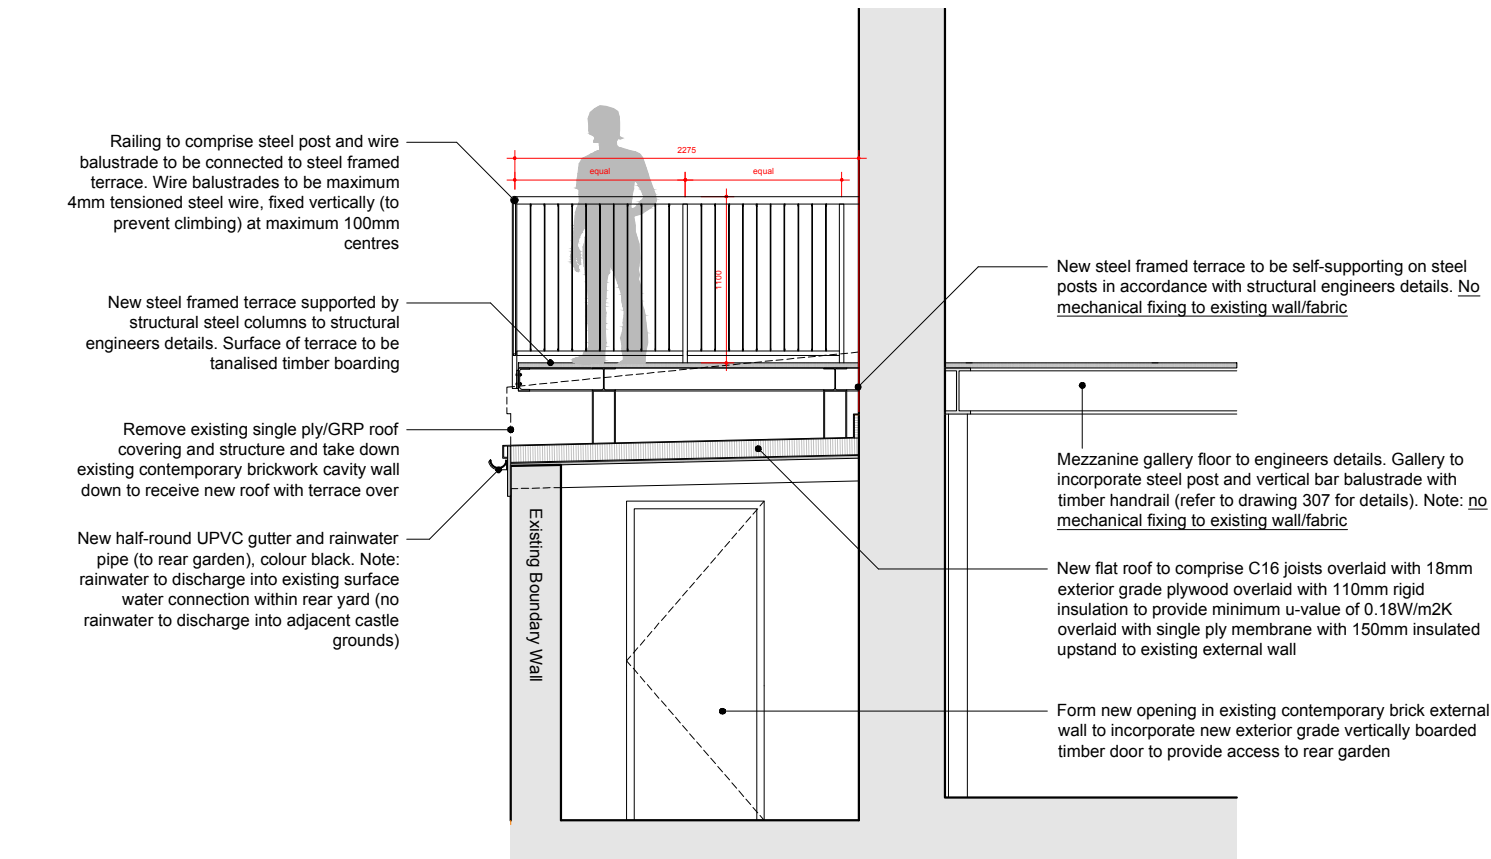

2
306
External Terrace Section as Proposed
1:50

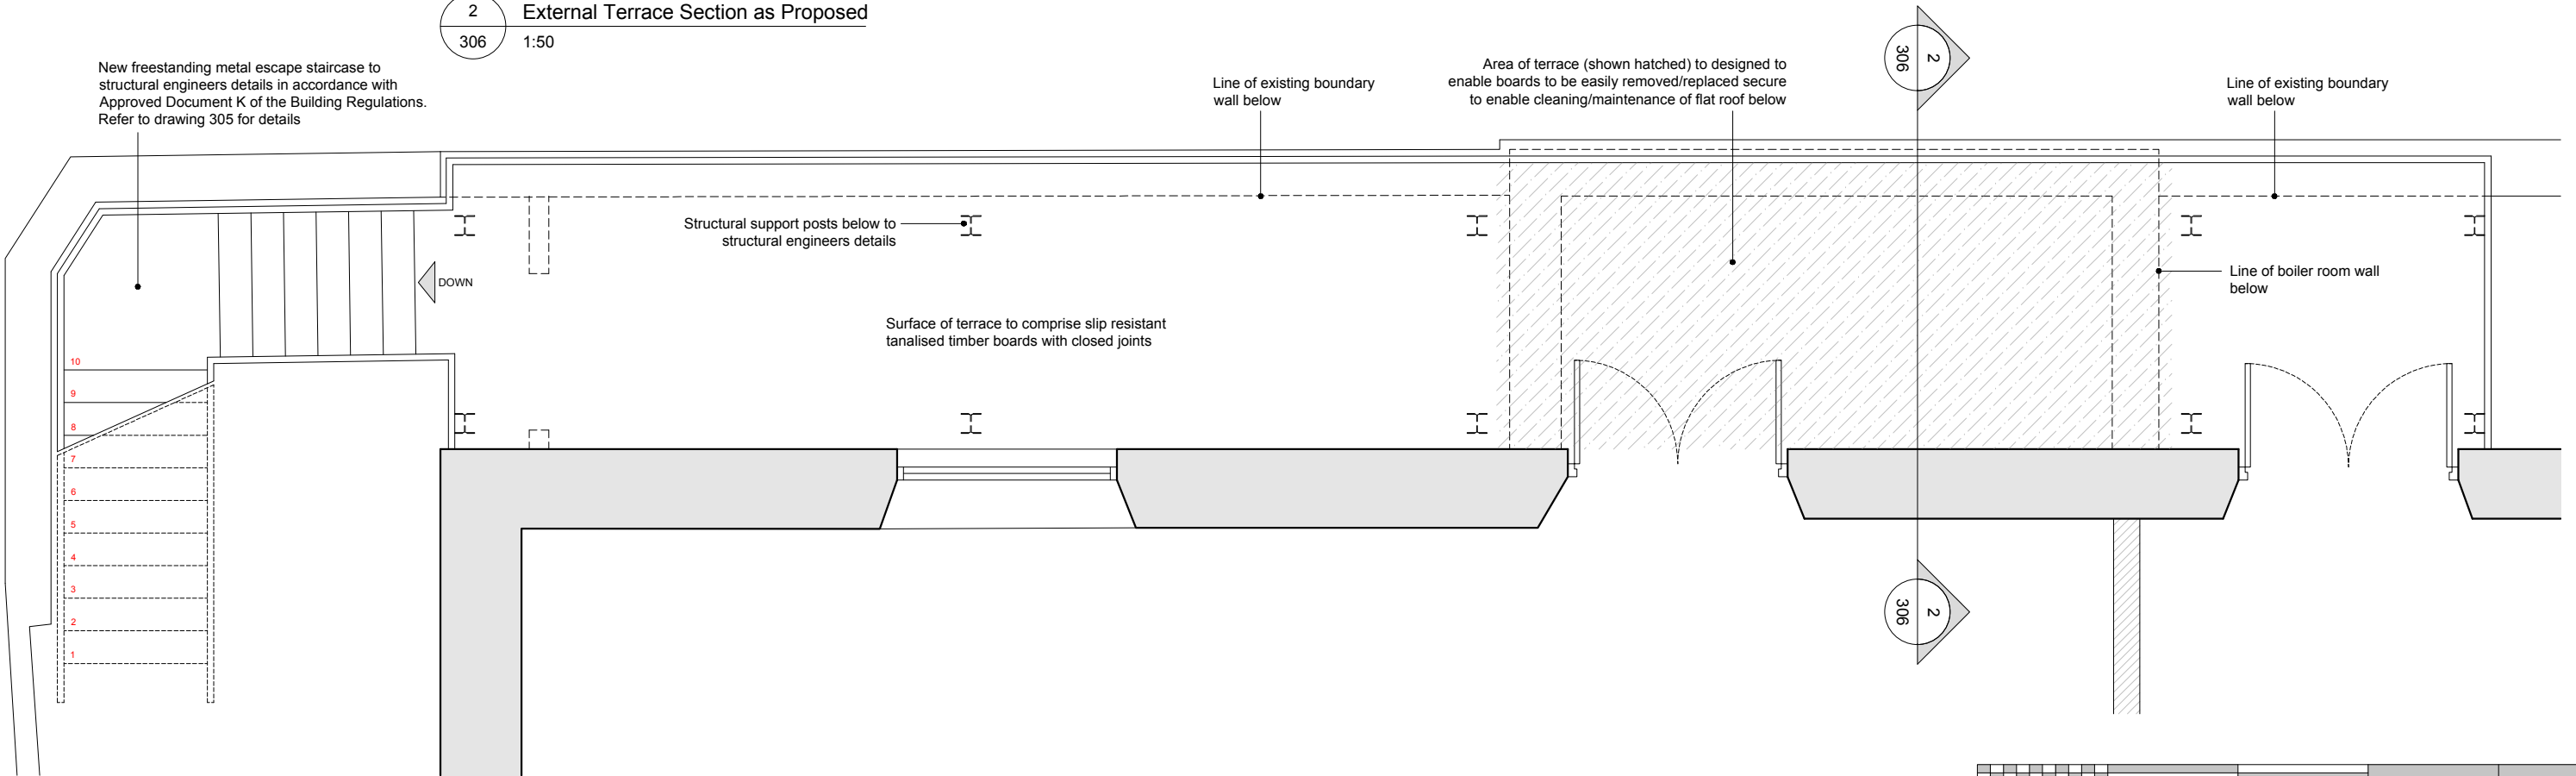

1
306
External Terrace Plan as Proposed
1:50

GENERAL NOTES:

This drawing should be read in conjunction with the supporting documents submitted with this application.

In particular, for a detailed description of the proposals including approach to design, materials and finishes, specific reference should be made to Sections 6.1 (Preserving the Existing Character and Significance) and 6.2 (Approach) in the accompanying **Heritage Impact Assessment** along with Section 3 (Design Development and Proposals) within the accompanying **Design and Access Statement**.

NOTES:

New steel framed terrace to be designed by others, to incorporate steel post and vertical wire balustrade to the full perimeter. Wire balustrades to be maximum 4mm tensioned steel wire, fixed vertically (to prevent climbing) at maximum 100mm centres. Terrace surface to comprise slip resistant tanalised timber boarding with closed joints.

Structural connections and foundations to structural engineers details.



Project: Internal & External Alterations to Moose Hall, Neath
Client: Mr & Mrs Hill
Address: Moose Hall, Castle Street, Neath, Neath Port Talbot, SA11 3LU

Drawing Title: Details: External Terrace
Project No: 21/1011
Drawing No: 306
Revision: D
Scale: 1:50 at A3
Status: Planning

