


- NOTES
1. ALL DIMENSIONS ARE IN MILLIMETRES UNLESS NOTED OTHERWISE.
 2. ALL LEVELS ARE SHOWN IN METRES UNLESS NOTED OTHERWISE.
 3. DO NOT SCALE FROM THE DRAWING. USE FIGURED DIMENSIONS ONLY.
 4. ANY DISCREPANCIES TO BE REPORTED IMMEDIATELY TO THE ENGINEER.
 5. THIS DRAWING TO BE READ IN CONJUNCTION WITH ALL RELEVANT ARCHITECTS, ENGINEERS, SUBCONTRACTORS AND SPECIALISTS DRAWINGS AND SPECIFICATIONS.

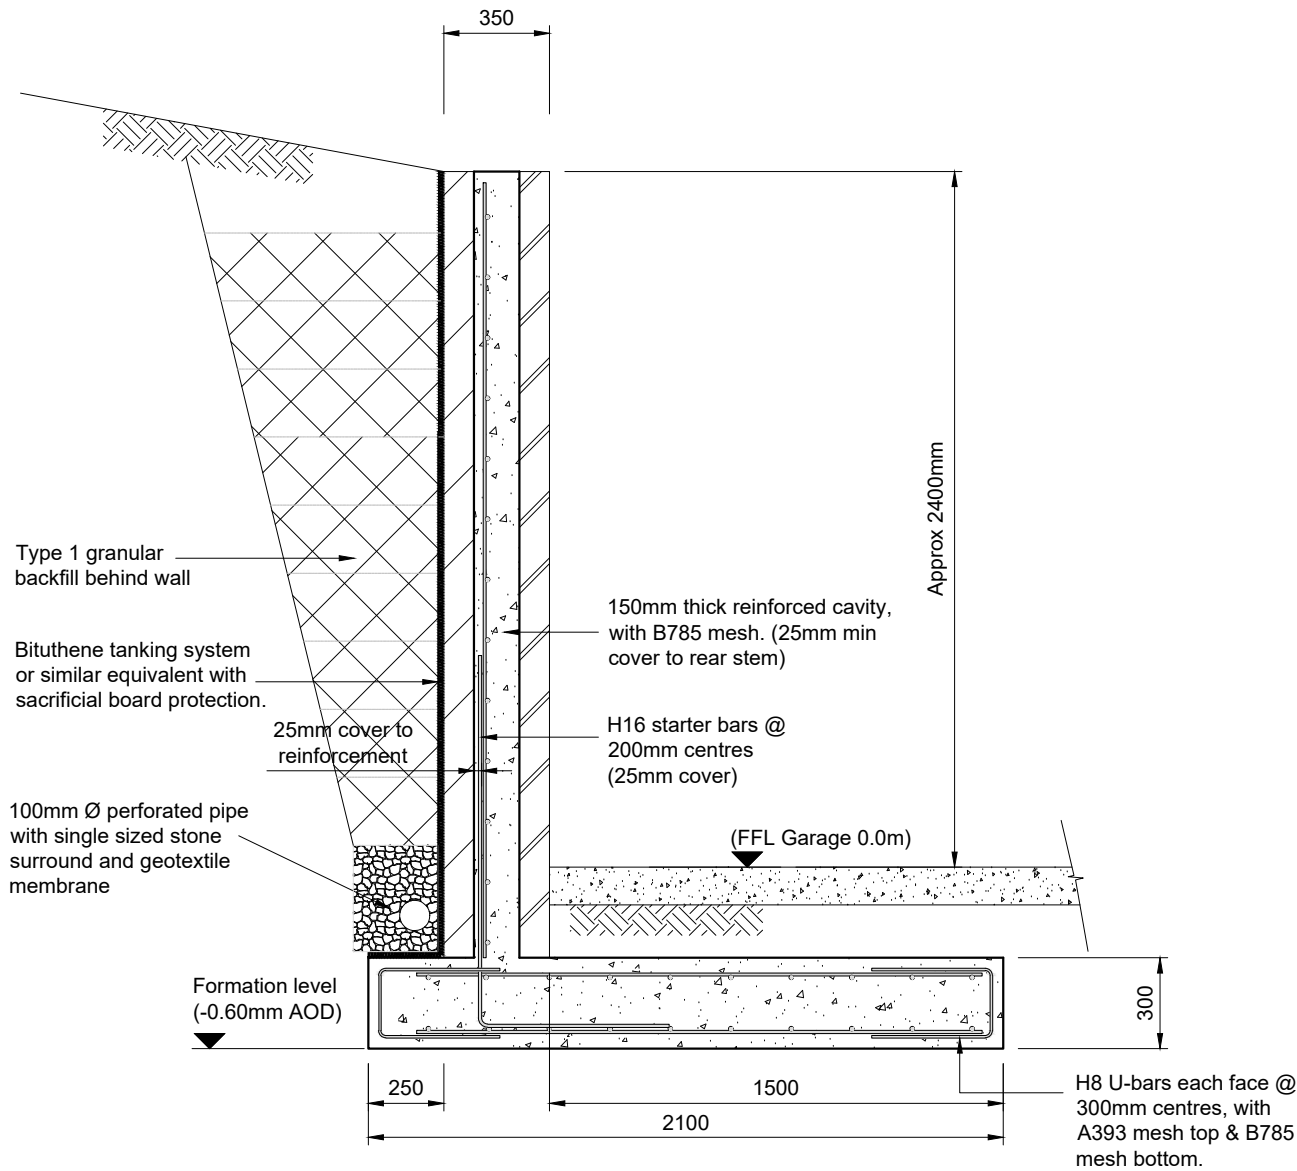

GARAGE RETAINING WALL DETAIL

Scale 1:25

rev.	drawn	chkd.	apprvd.	date	description
Client					
Darkin Architects					

Project					
Retaining Wall Detail					

Title					
Section Through					

 Vale Consultancy CONSULTING CIVIL & STRUCTURAL ENGINEERS 29 Bocam Park, Old Field Road, Pencoed, Bridgend CF35 5LJ. Phone: 01656 863794 Email: enquiries@vale-consultancy.co.uk					
date		drawn		checked	approved
12.07.23		NL		MJ	12.07.23 MJ 12.07.23
scale @ A3				---	
1:25					
status	drg. no.				rev.
-	N2747-01				-