


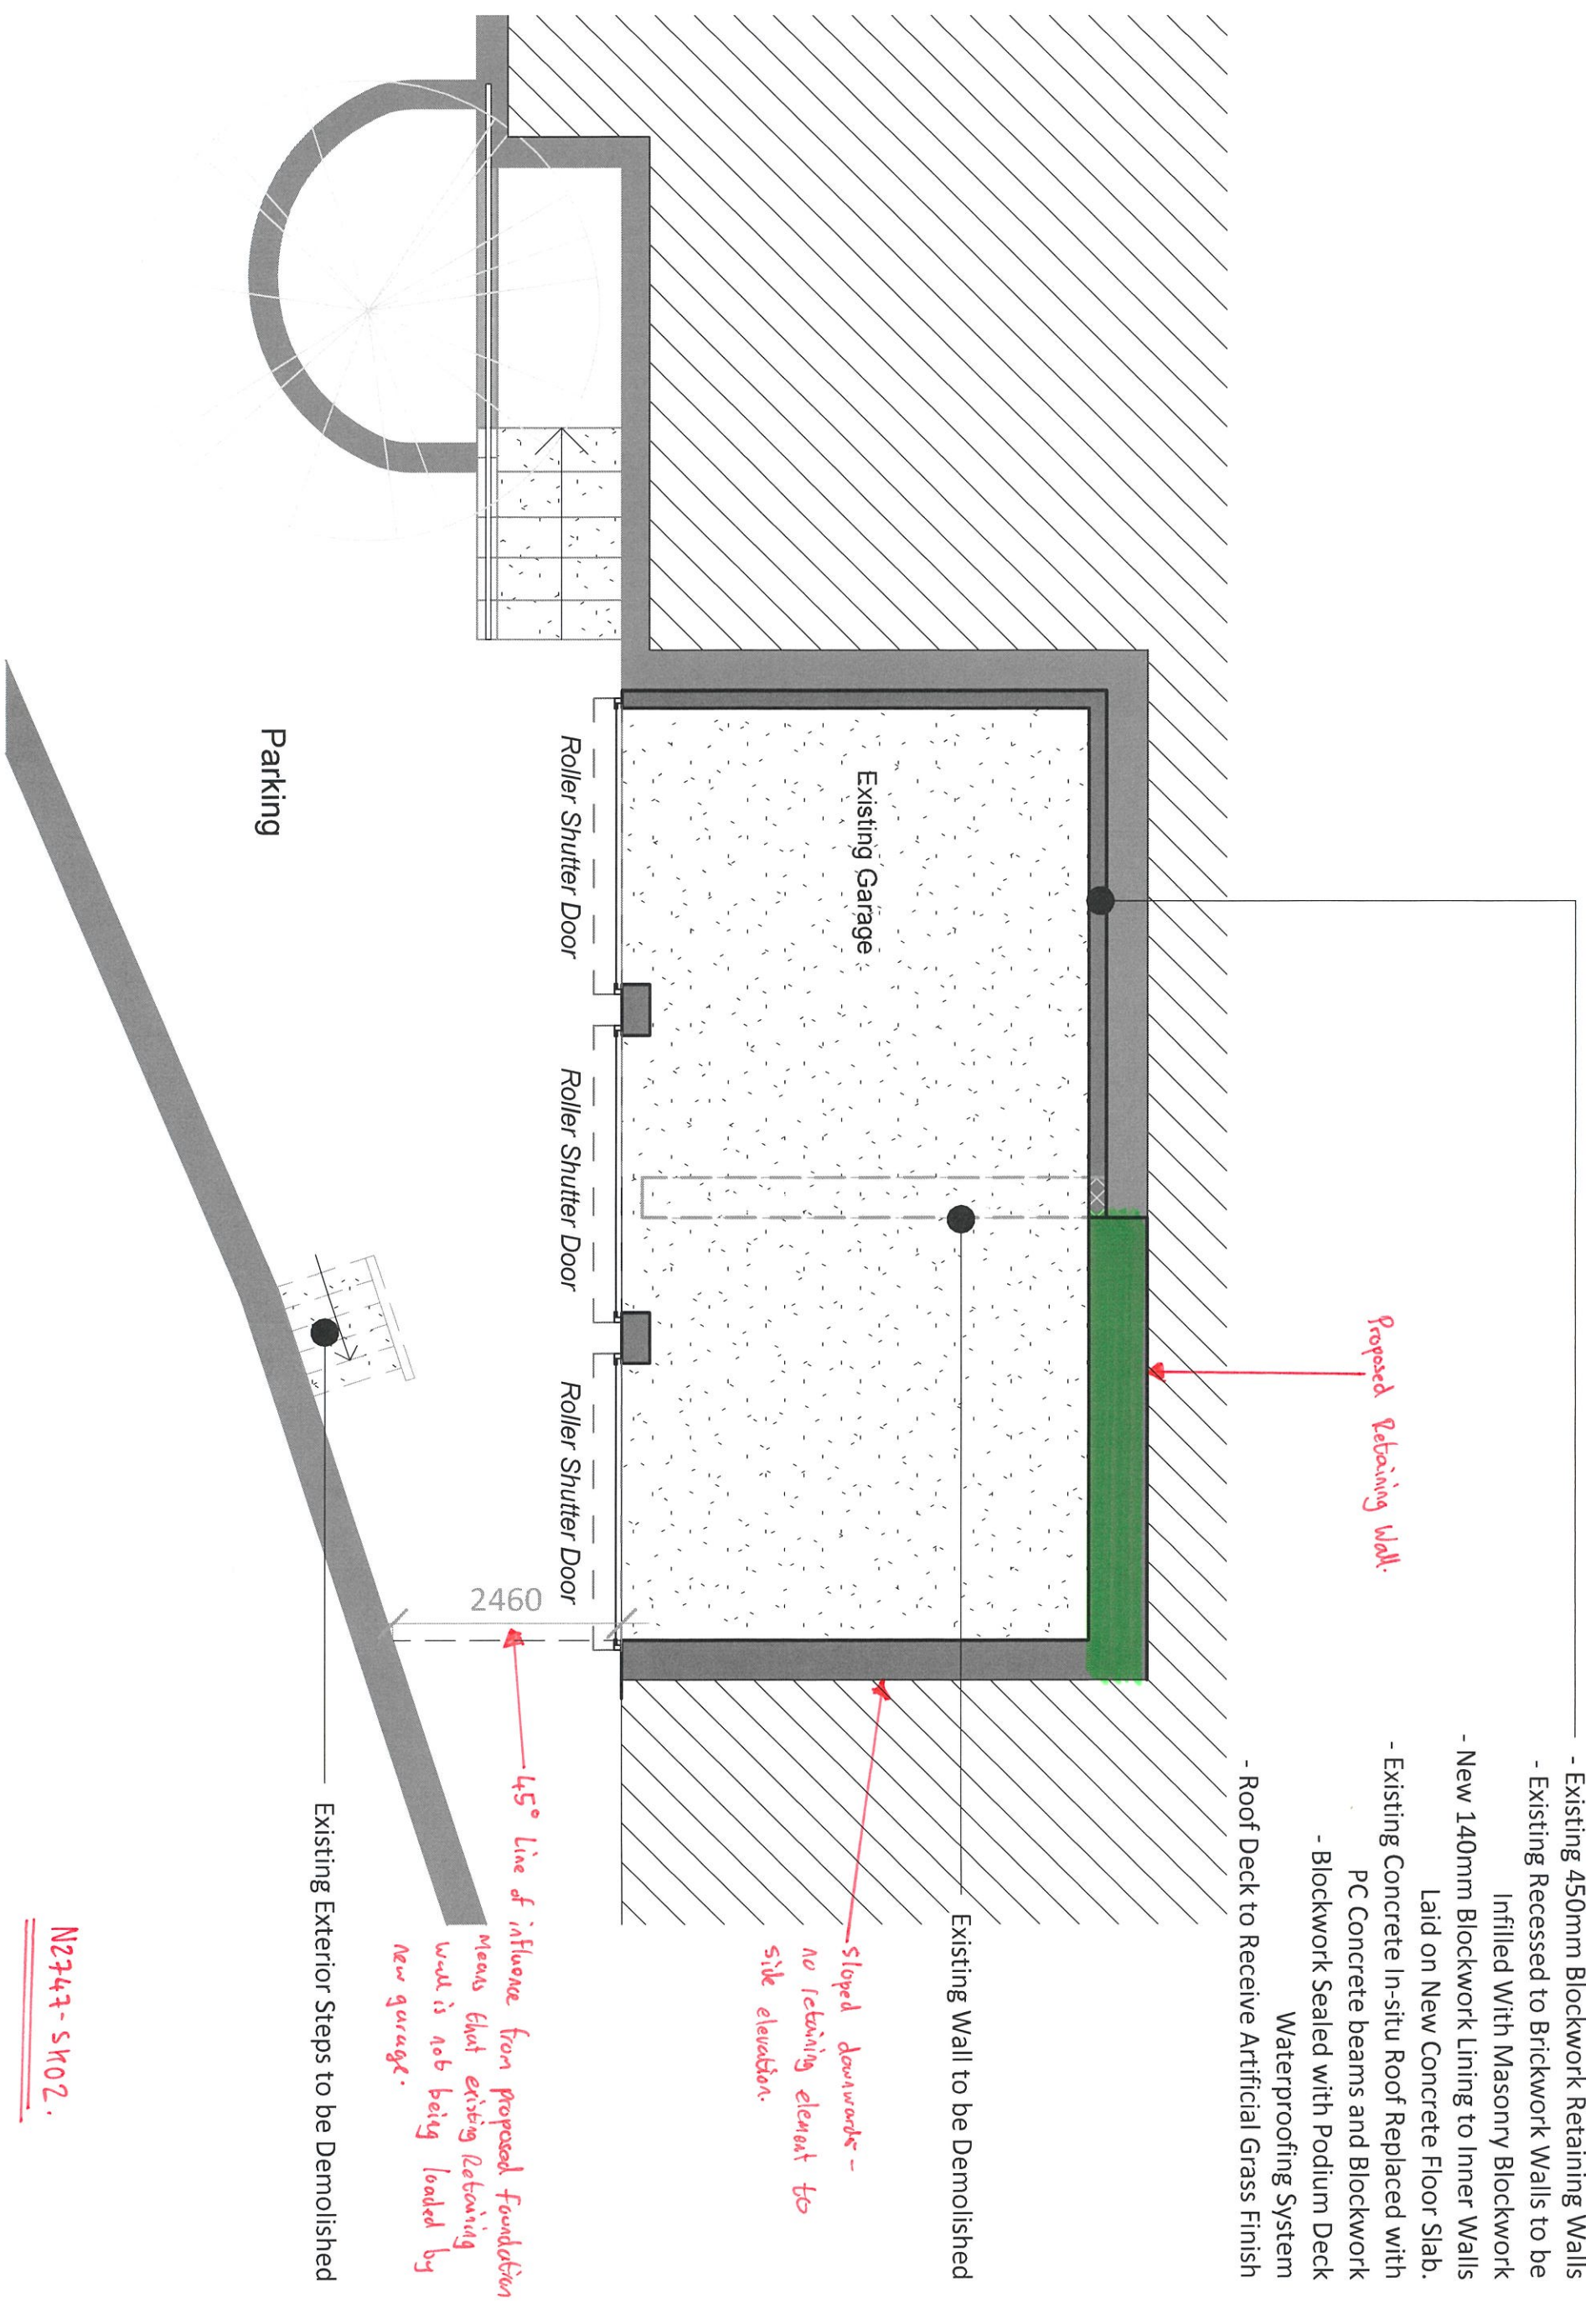

Proposed Garage Floor Plan 1:100

N2747-SK02.