
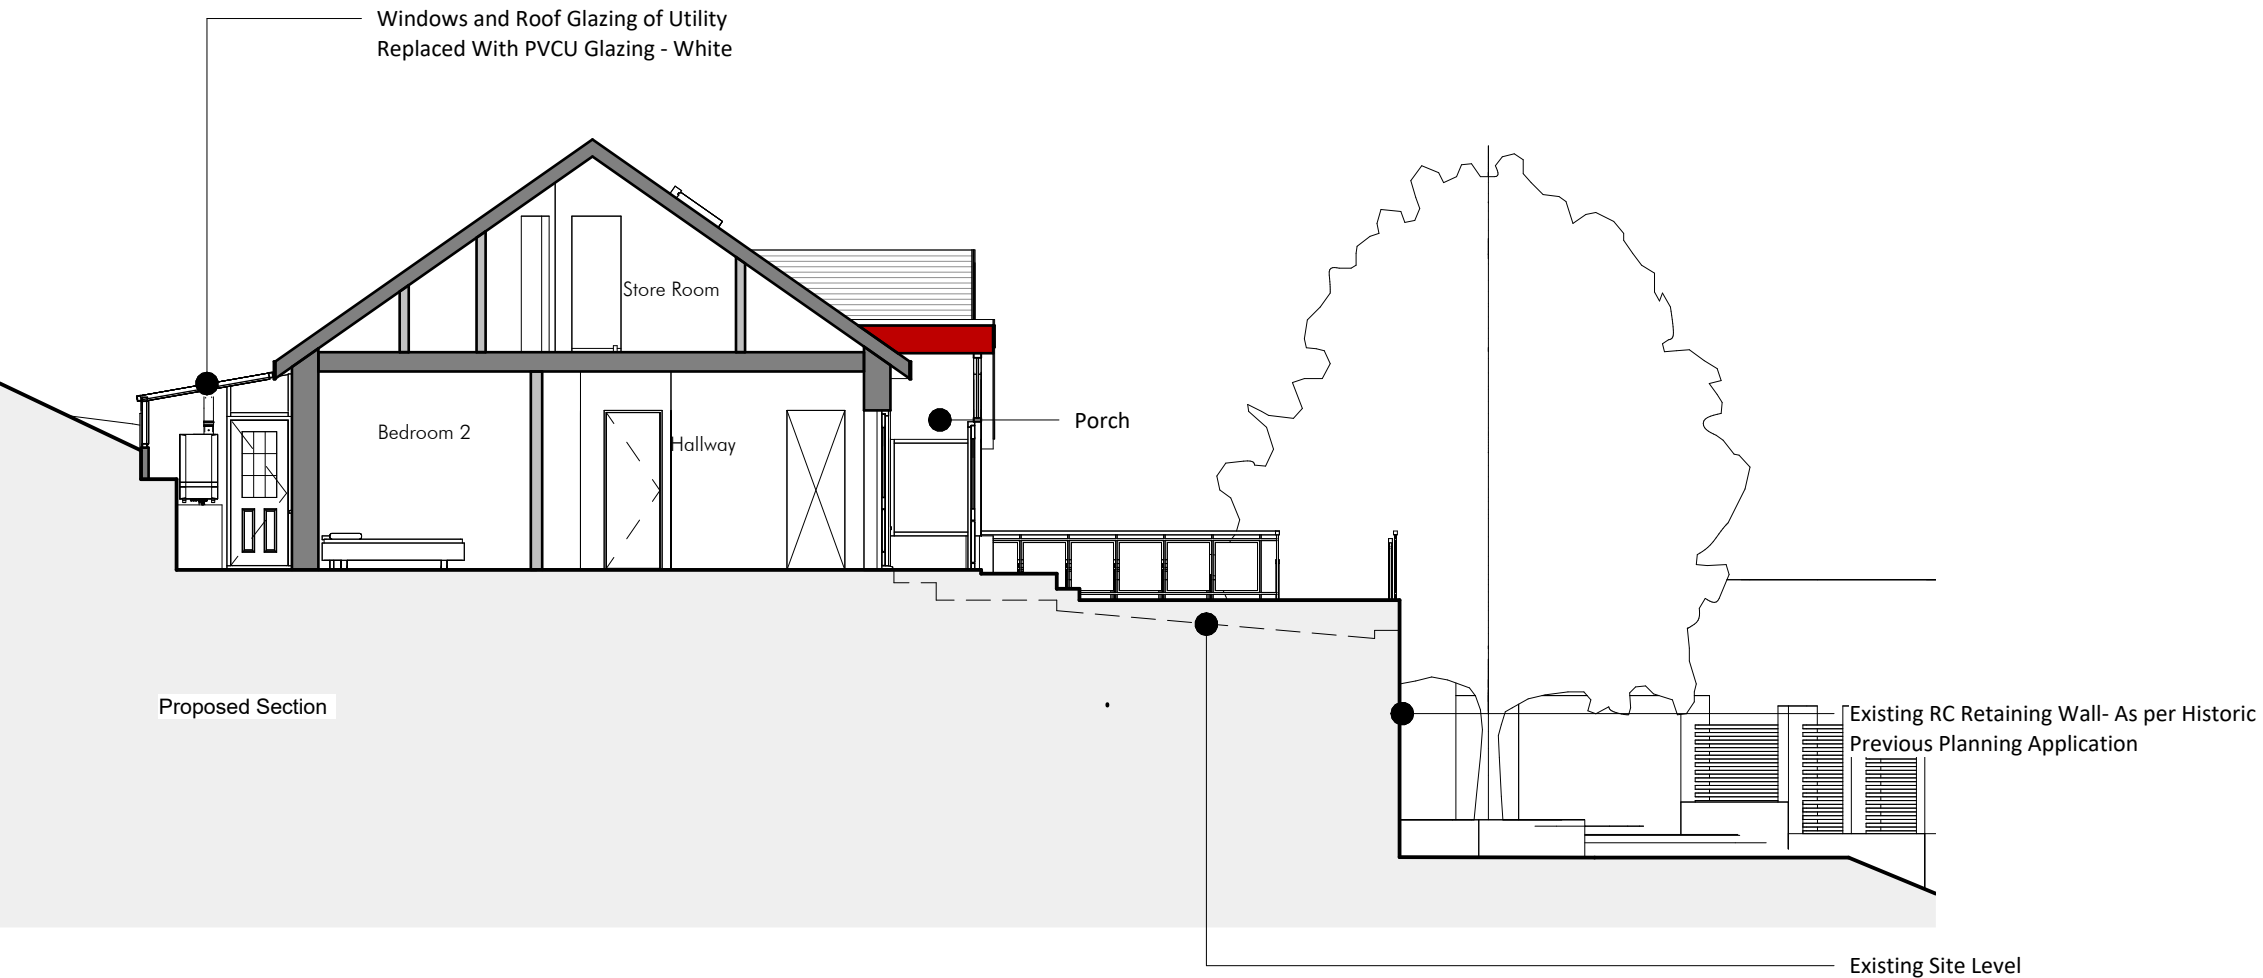


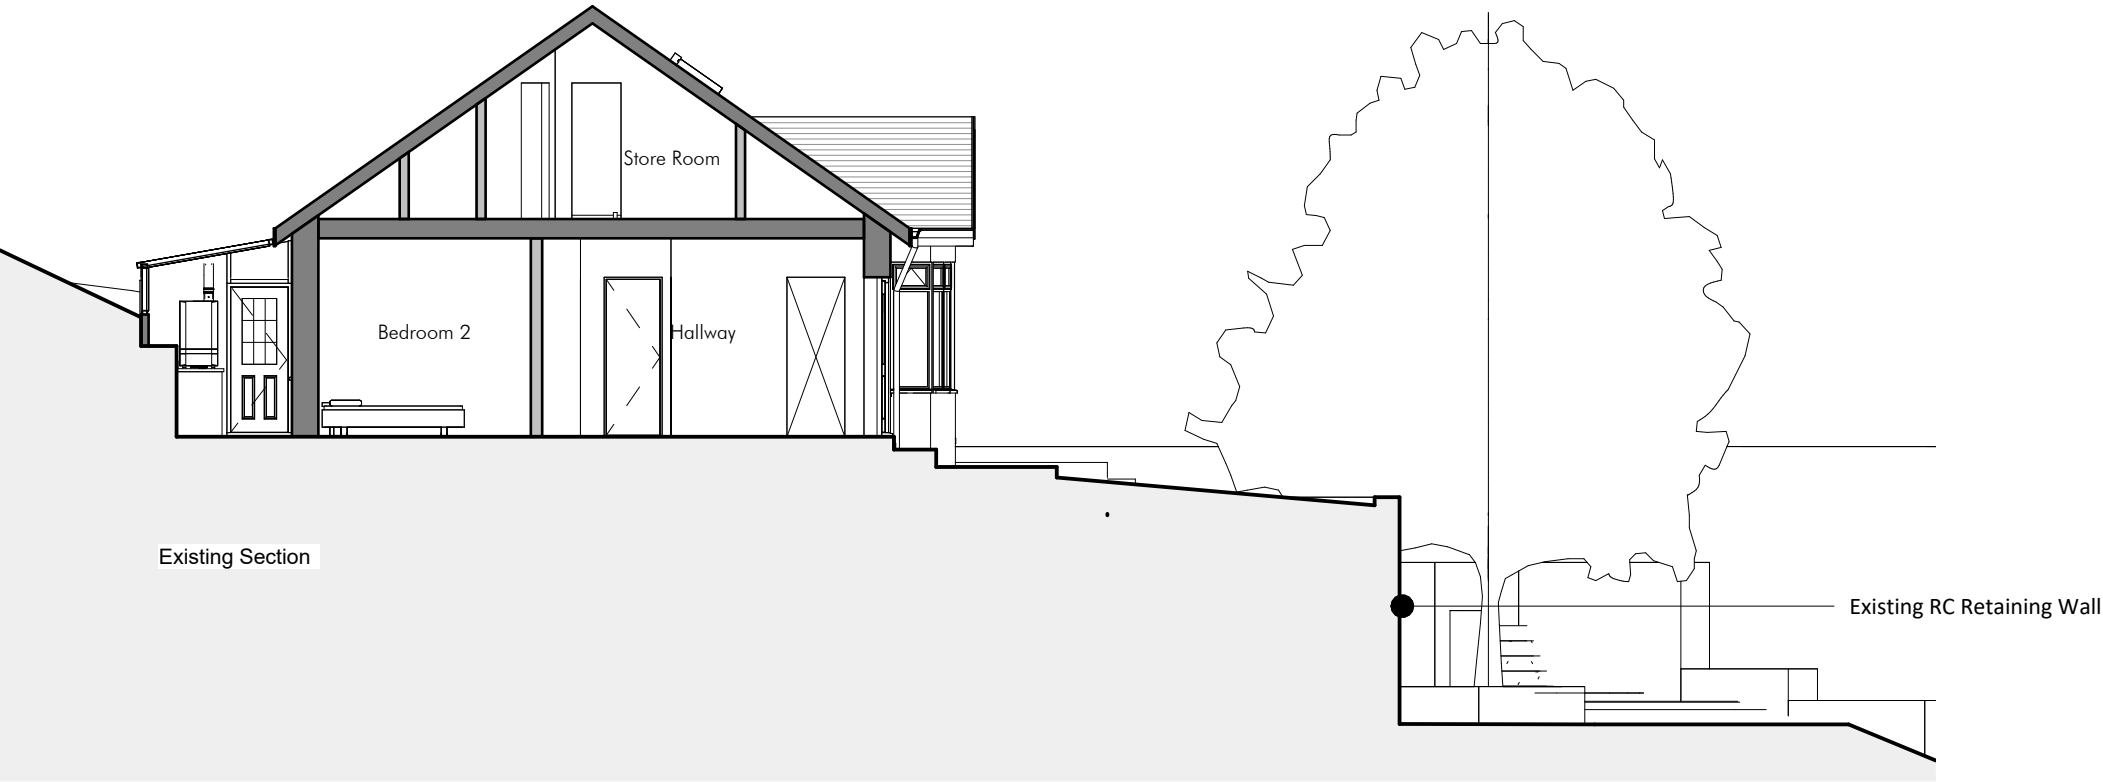

darkin
architects

drawing on
experience

www.darkinarchitects.com

CARDIFF 02922 744 005
LLANELLI 01554 778 730
NEATH 01639 505 566

info@darkinarchitects.com

RIBA



Chartered Practice

THIS DRAWING IS THE COPYRIGHT OF DARKIN ARCHITECTS AND MAY NOT BE COPIED, ALTERED OR REPRODUCED IN ANY FORM OR PASSED TO A THIRD PARTY WITHOUT THEIR CONSENT. DIMENSIONS MUST BE CHECKED AND VERIFIED ON SITE AND ANY DISCREPANCIES SHOULD BE REPORTED TO THE ARCHITECT. THIS DRAWING MUST NOT BE SCALED AND SHOULD BE READ IN CONJUNCTION WITH ALL OTHER CONSULTANT'S DRAWINGS. IF IN DOUBT ASK FOR CONFIRMATION.

No.	Description	By	Date
A	Proposed Section Added	SJC	26.04.2022
B	Drawing Amendments Made	DKC	07.12.2022
C	Site Level and Amendments	NCR	07.06.2023

CLIENT

Brian Iles

PROJECT

Domestic Extension

PROJECT ADDRESS

The Gables, School Road
Jersey Marine
SA10 6JE

DRAWING TITLE

Existing & Proposed Cross Sections

DRAWN BY	CHECKED BY	© Copyright Darkin Architects 2023
SJC	DLD	
PROJECT REF	SCALE	PAPER SIZE
RH520	1 : 100	A3
DRAWING	REVISION	DATE
401	C	03/02/22