


Retaining Wall

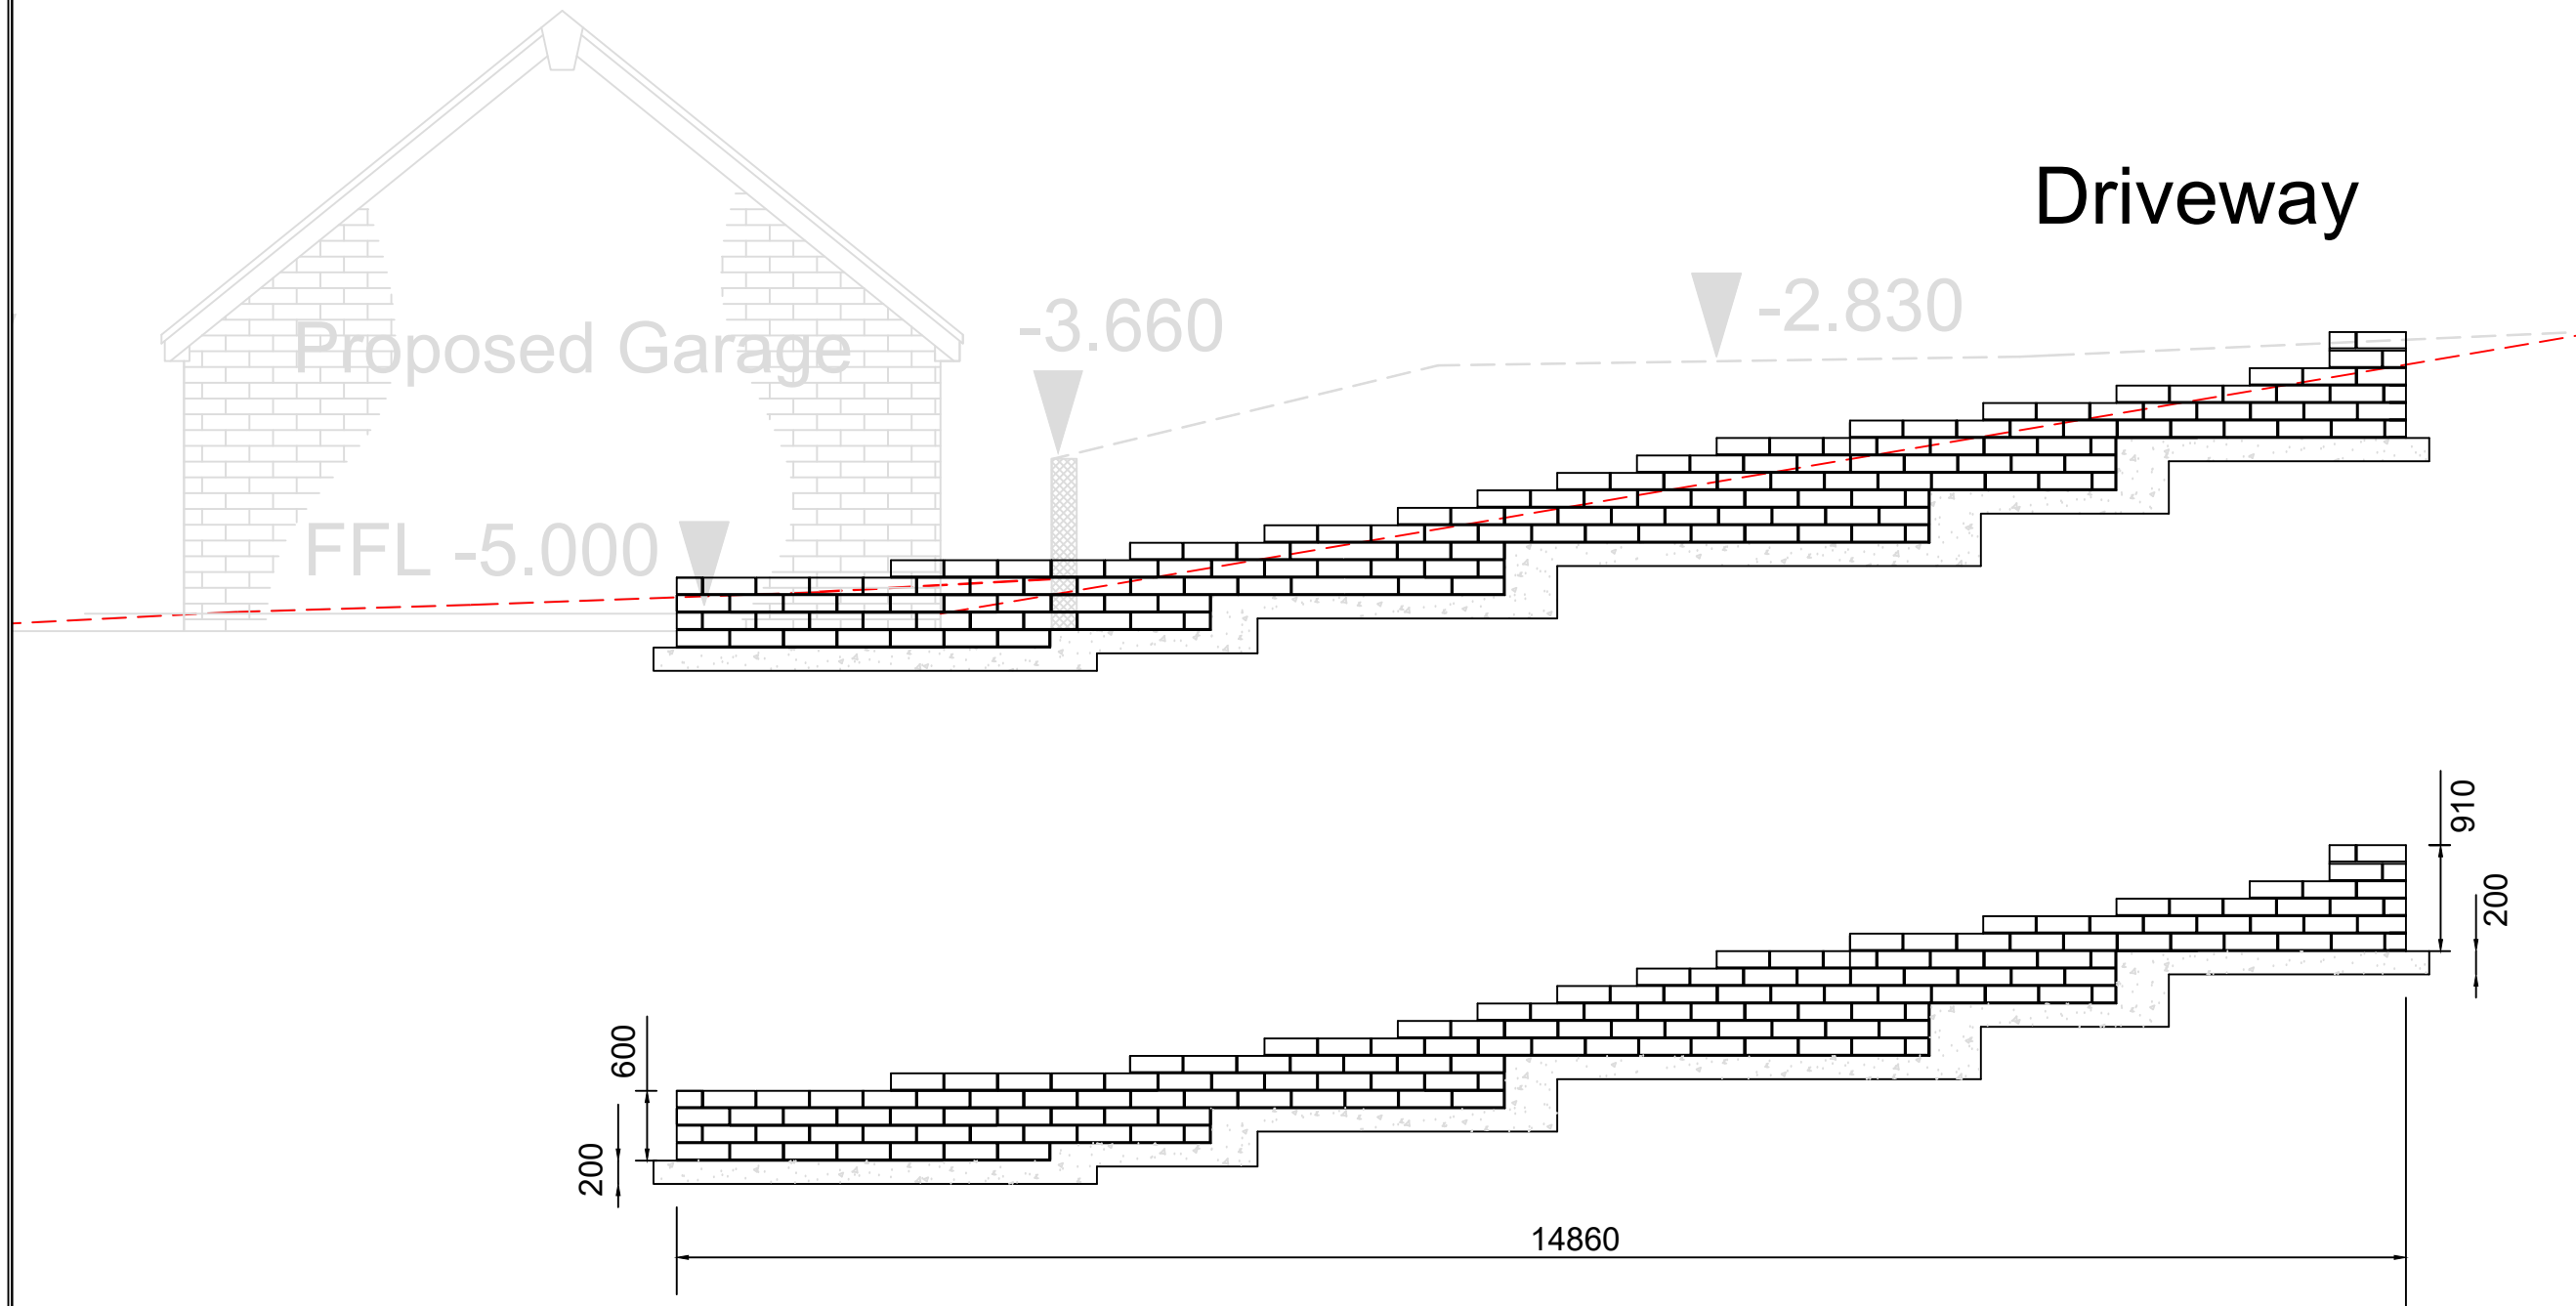

Dwarf retaining wall height to be 100mm off finished driveway surface;
All retaining walls to be no higher than 1400mm; Retaining wall on boundary side to be stepped in relation to existing ground slope

Retaining Wall Detail

PROPOSED GARAGE
18 MORGAN STREET
TREBANOS
SWANSEA
SA8 4DW

DRAWN BY

L.SMITH

DRAWING A9

Not to Scale