



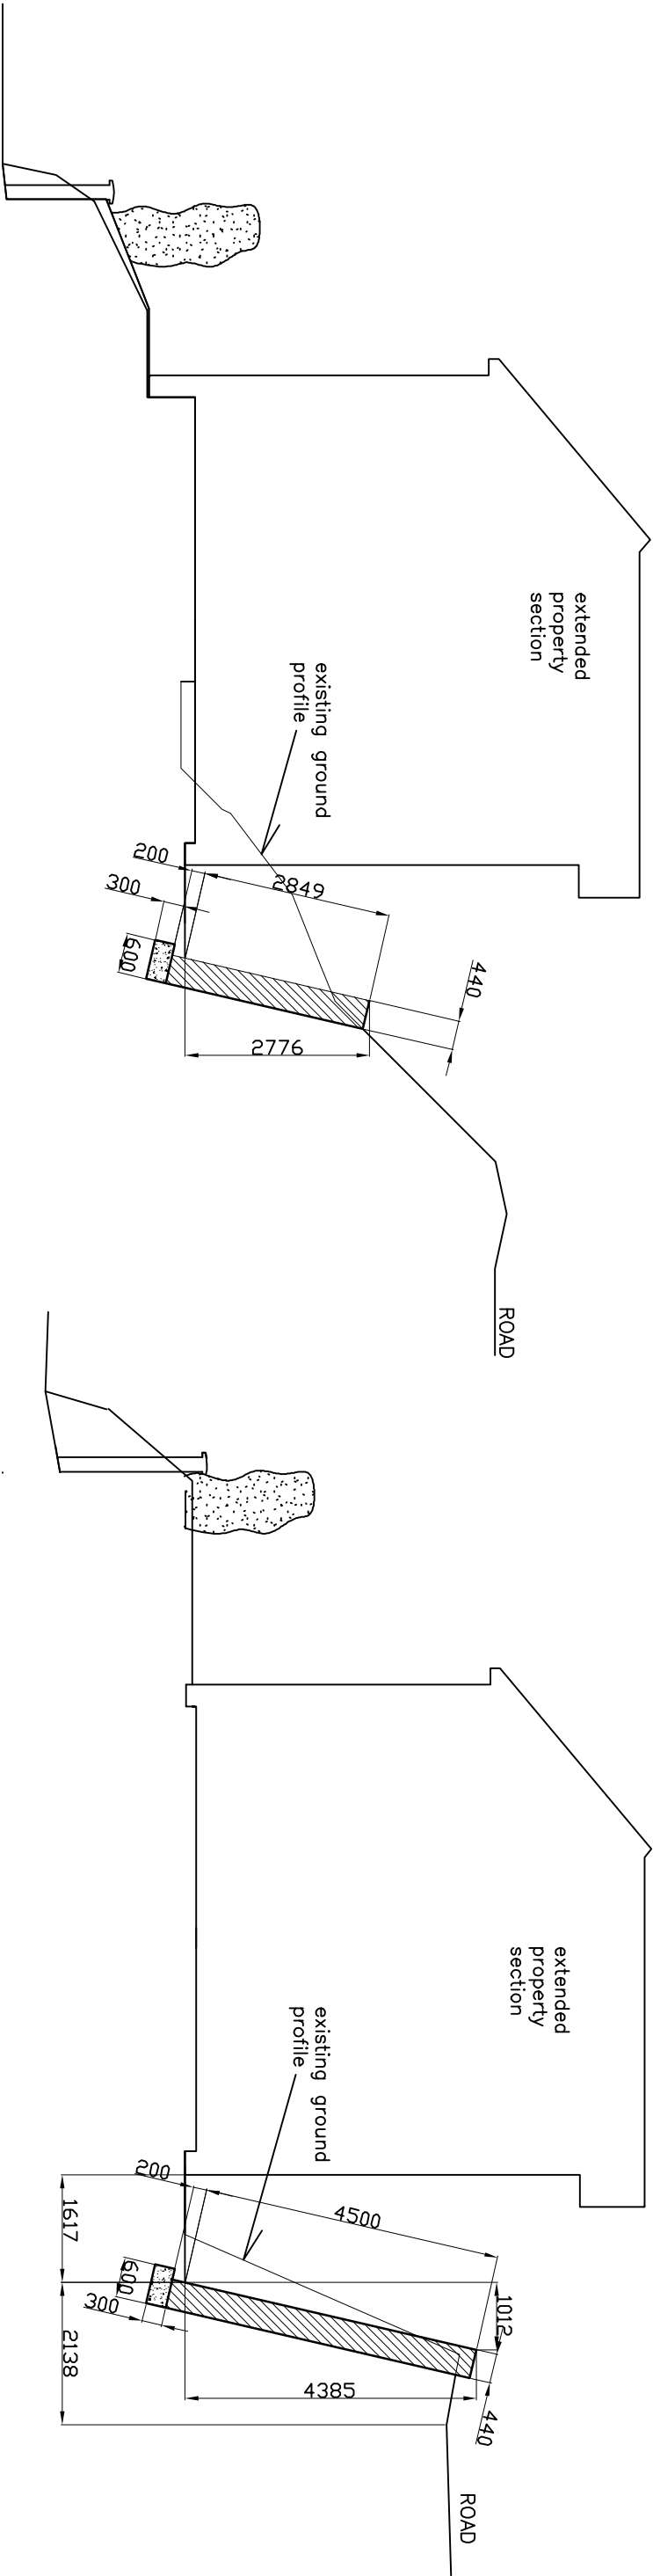

CONSTRUCTION NOTES.

- 1 COPING TO BE PRECAST CONCRETE COPING.
- 2 WALL TO BE RENDERED TO MATCH ADJACENT PROPERTY
- 3 ALL BLOCKWORK TO BE 7N/mm² DENSE BLOCK WITH CLASS(ii) MORTAR JOINTS
- 4 CONCRETE TO BE GRADE GEN3
- 5 WEEPHOLES 75mm DIA. TO BE BUILT IN AT 1000mm CENTRES 150mm ABOVE FINISHED GROUND LEVEL.
- 6 WALL TO BE CONSTRUCTED AGAINST EXCAVATED SLOPE WITH EGGBOX DRAINAGE LAYER AND PROTECTION BOARD, ANY Voids OCCURRING BEHIND WALL TO BE FILLED WITH NO FINES CONCRETE AS WORKS PROGRESS.
- 7 VEHICULAR BARRIER AND SUITABLE FALL PROTECTION TO BE PROVIDED FIXED IN THE GROUND BEHIND THE WALL WHERE ADJACENT TO ROAD.

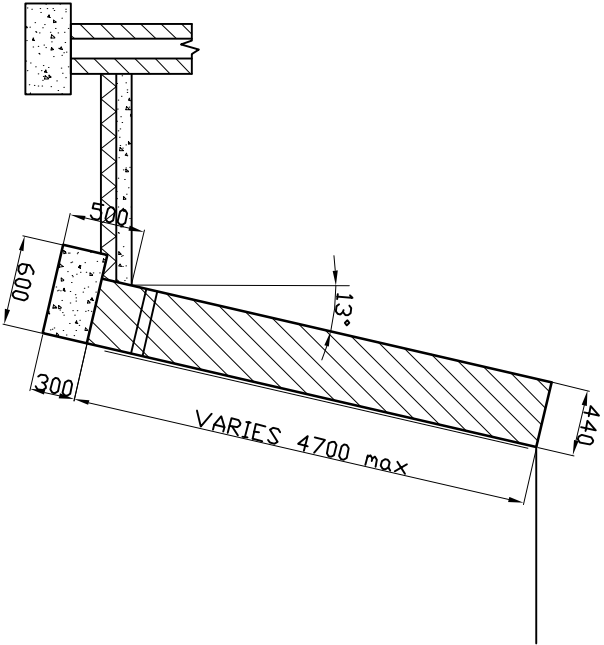

Solutions to Structures Ltd.

44 Depot Road, Tel 01639 766 935
Cwmafan,
Port Talbot
www.solutionsstructures.co.uk

Title: *3 Fernfield, Baglan*
Rear Retaining Wall Construction

Drawn: J.M.Davies.
Scale: 1:100 / 1:50 @A3
Date: 18/11/2022
Drawing No: 22-115-01

