




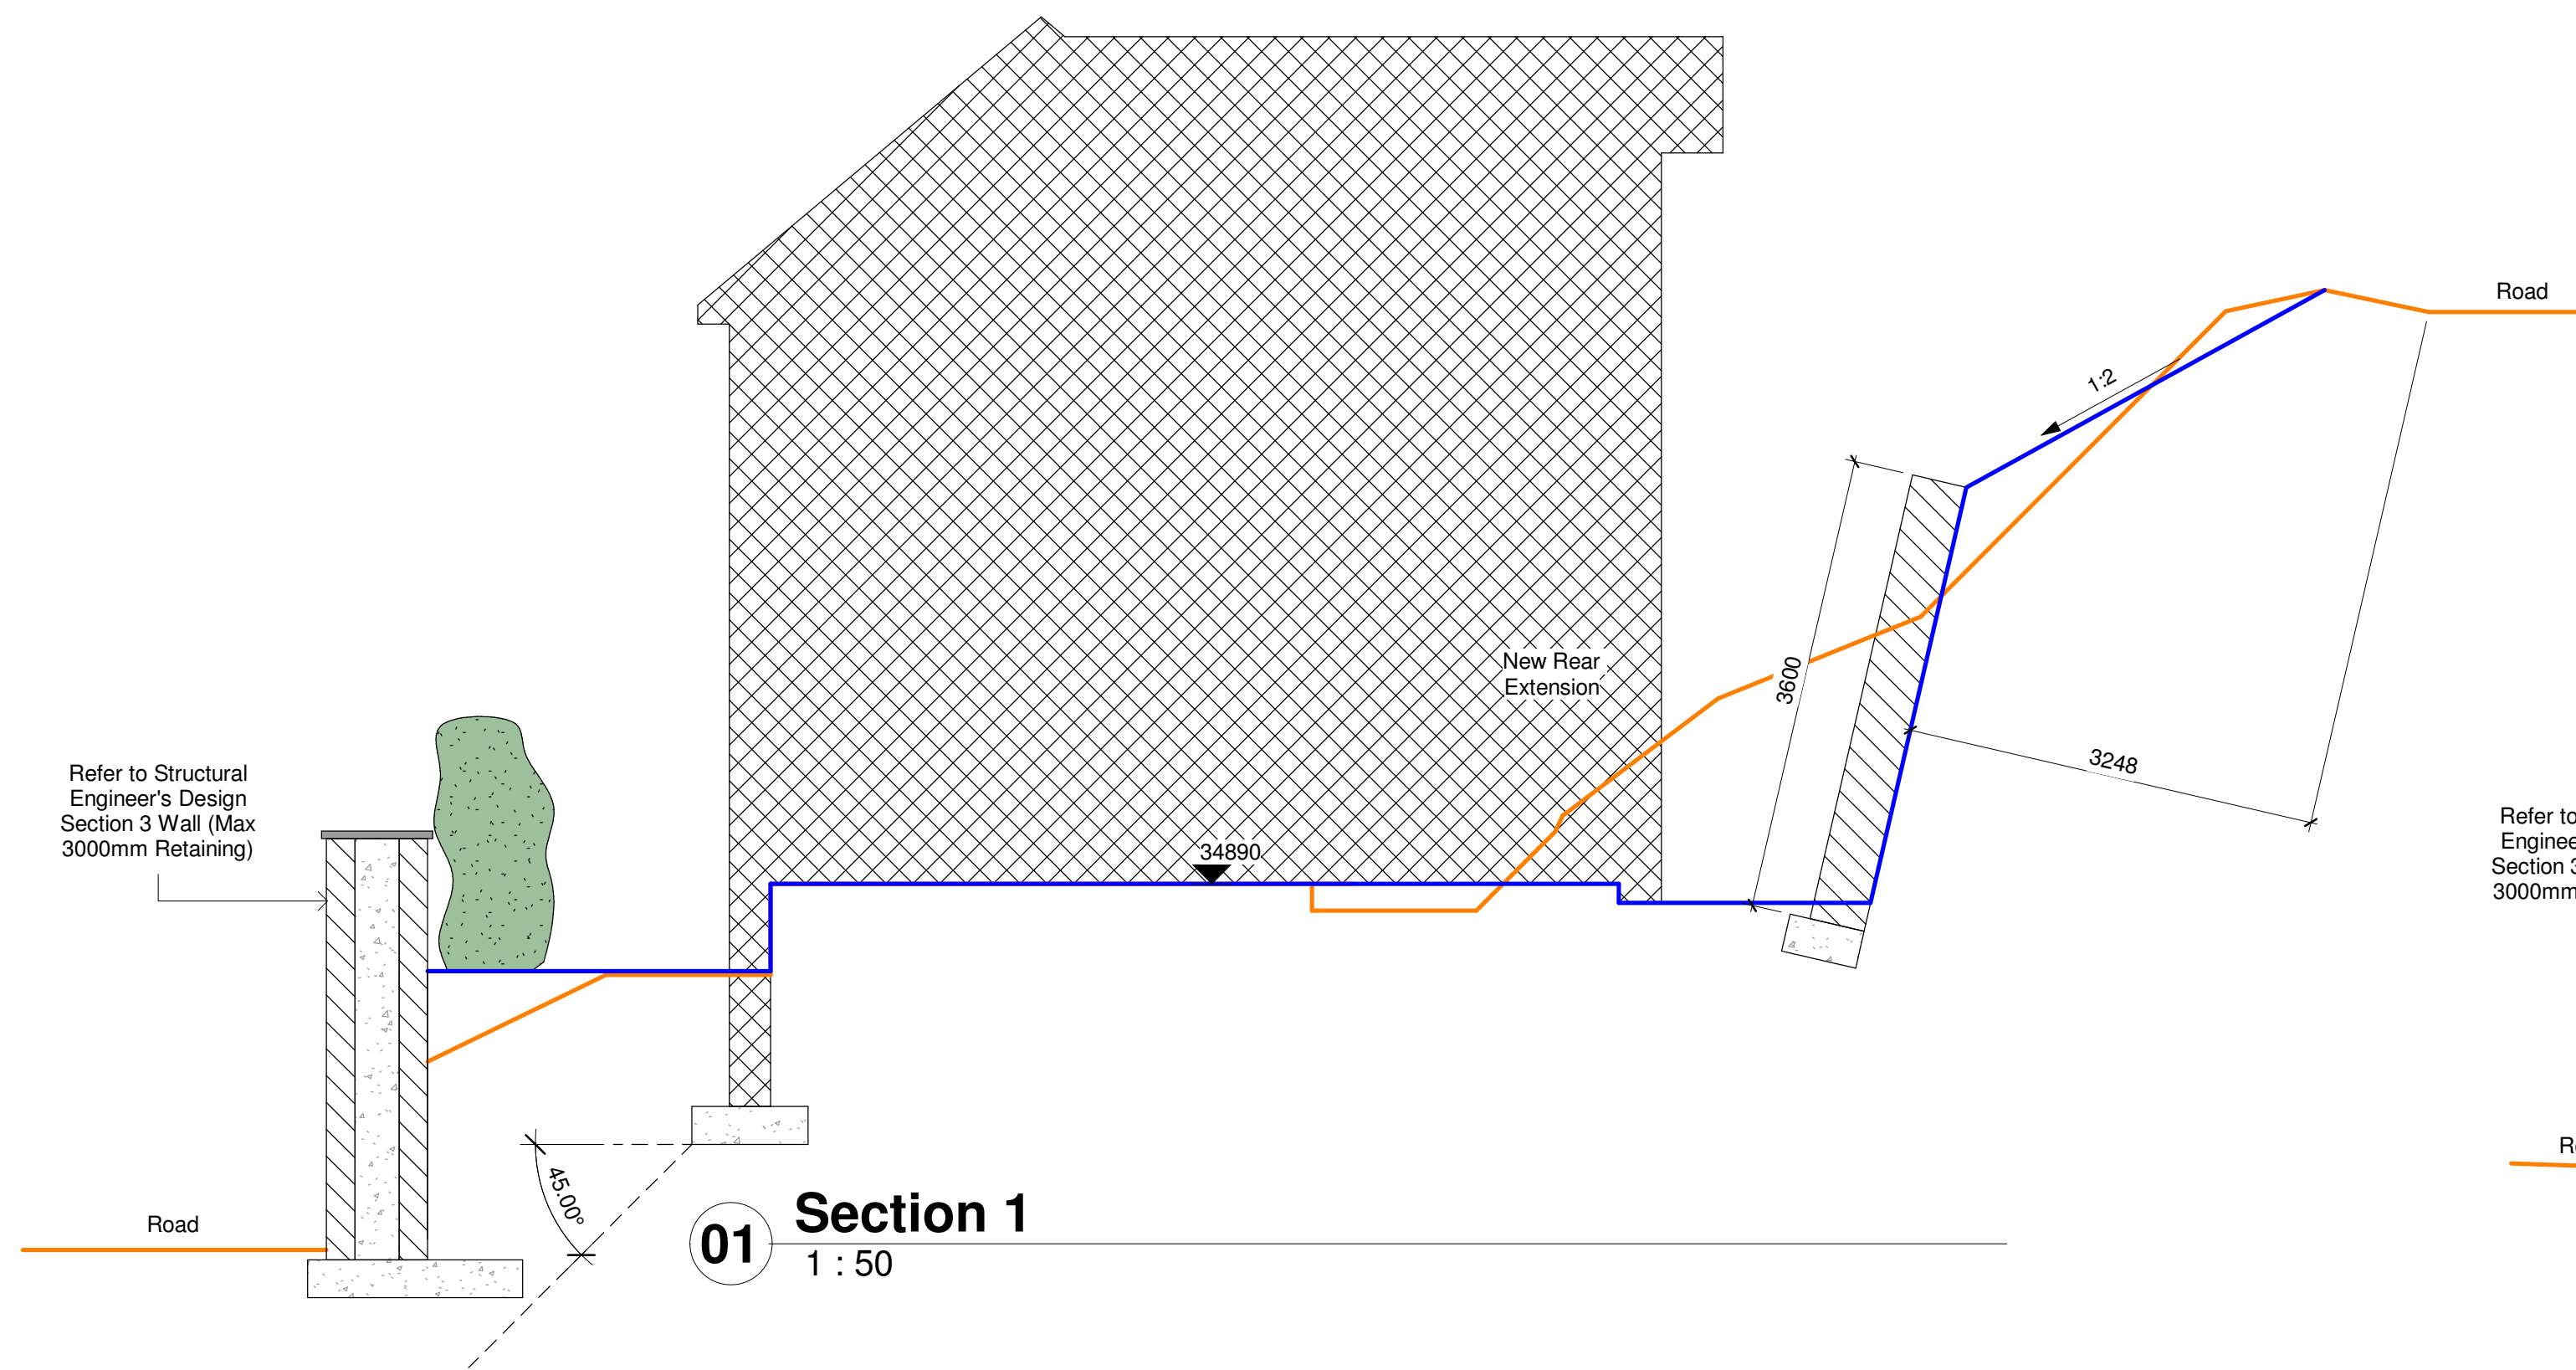

01 Section 1
1 : 50

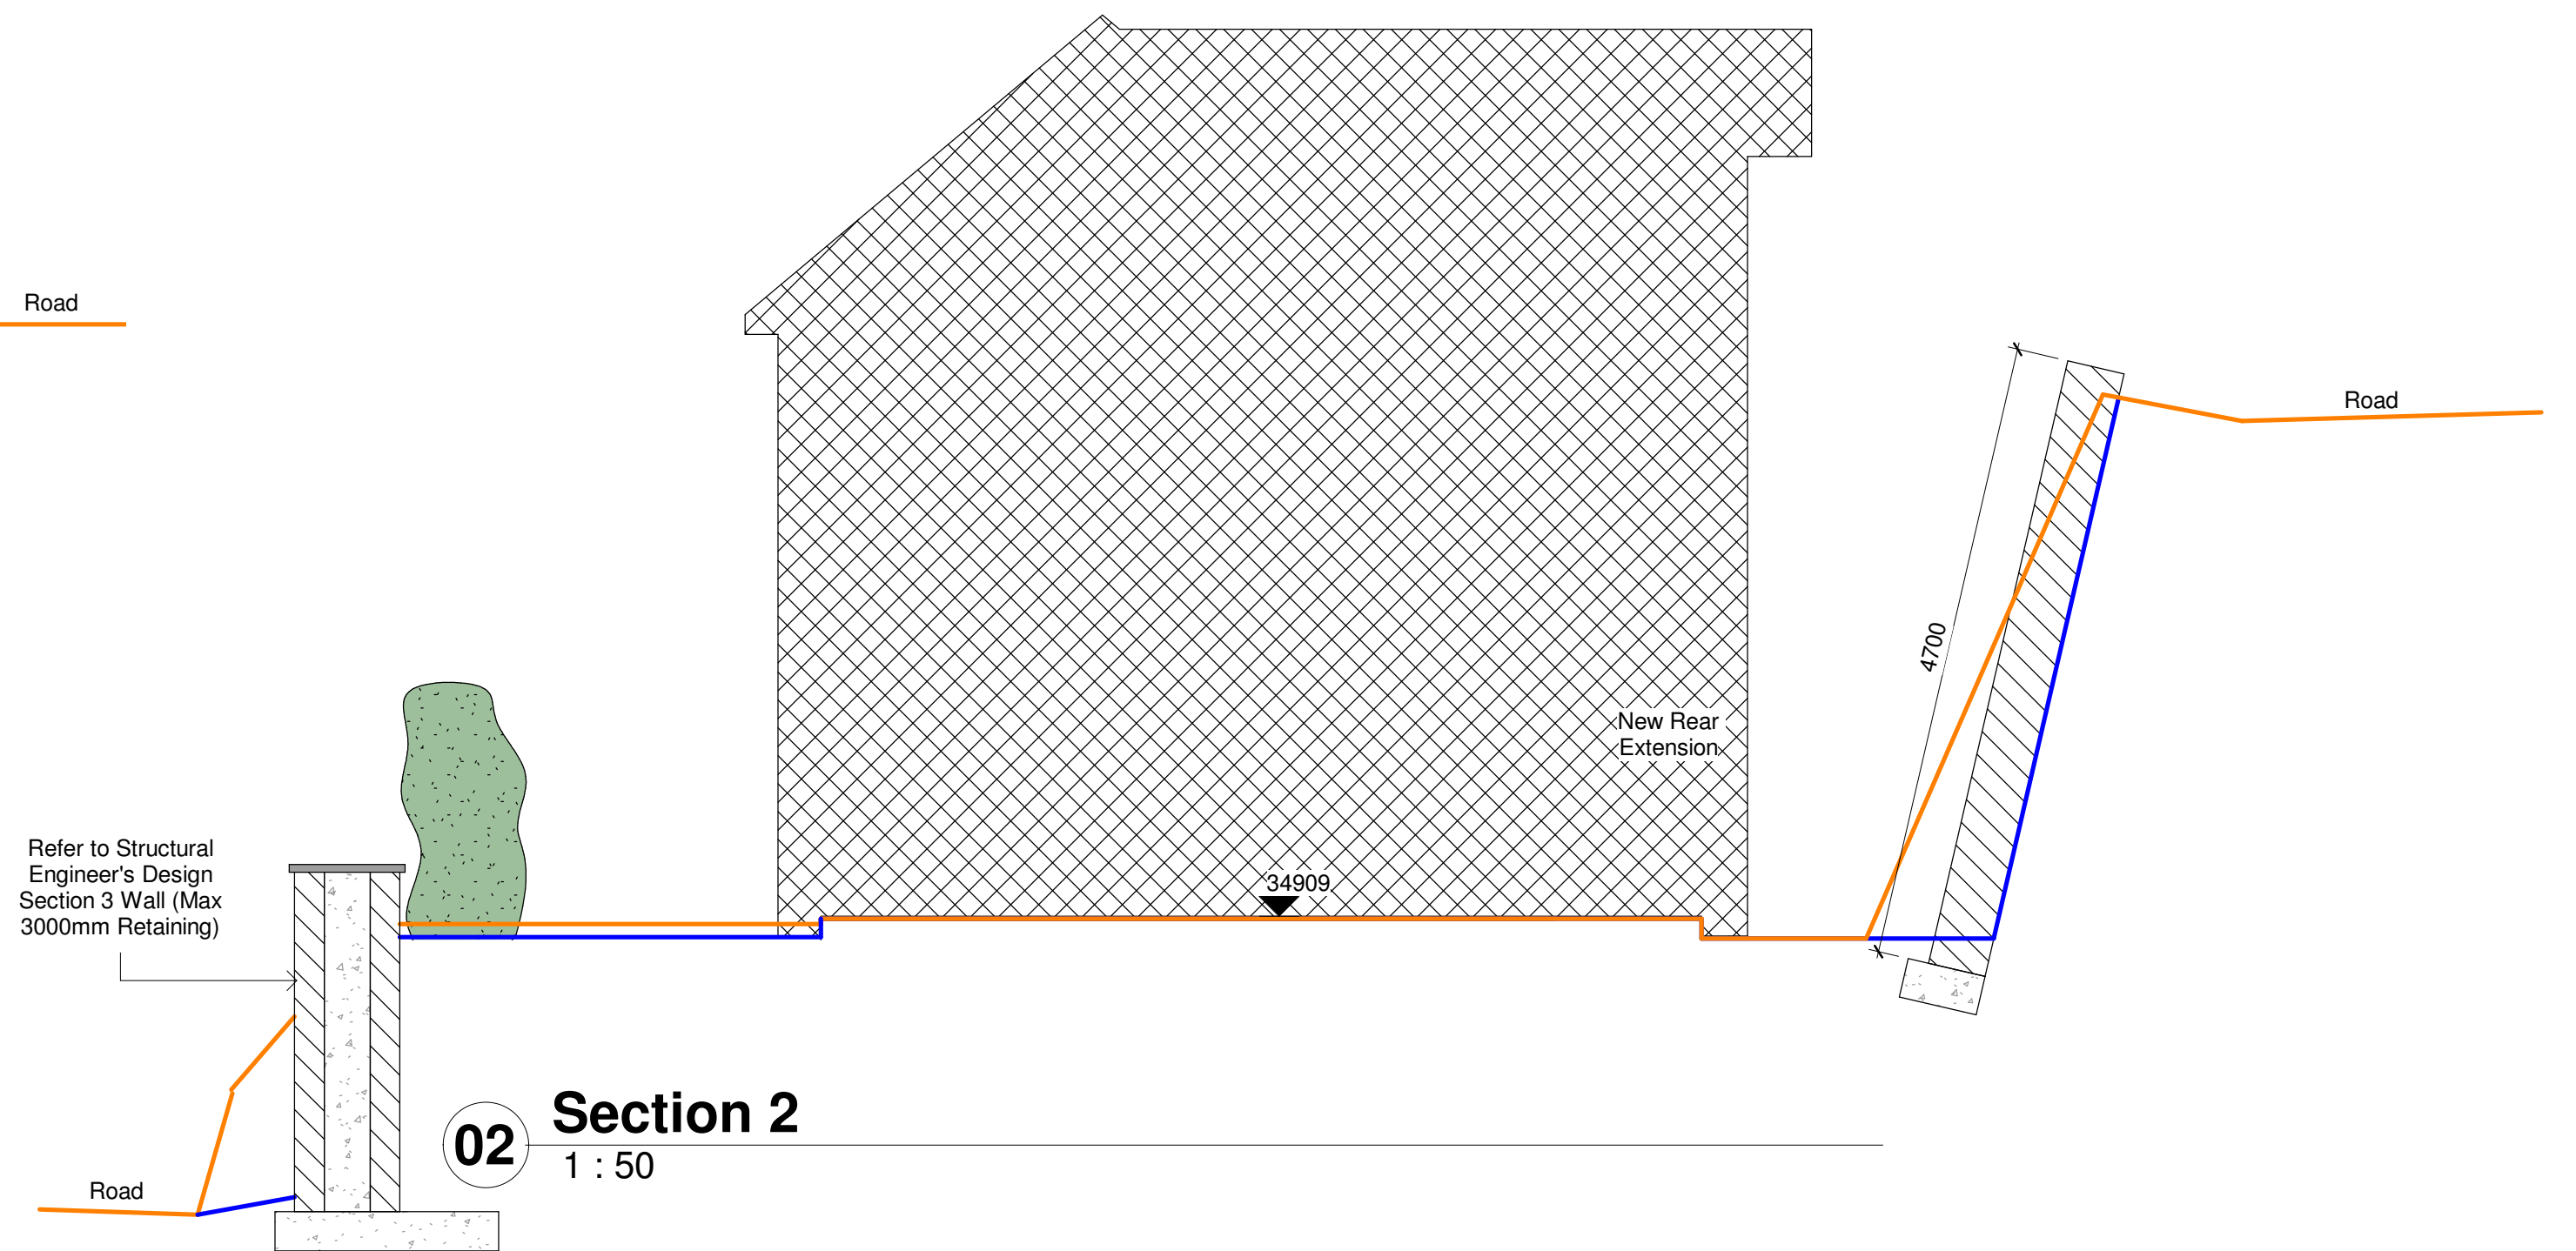

02 Section 2
1 : 50

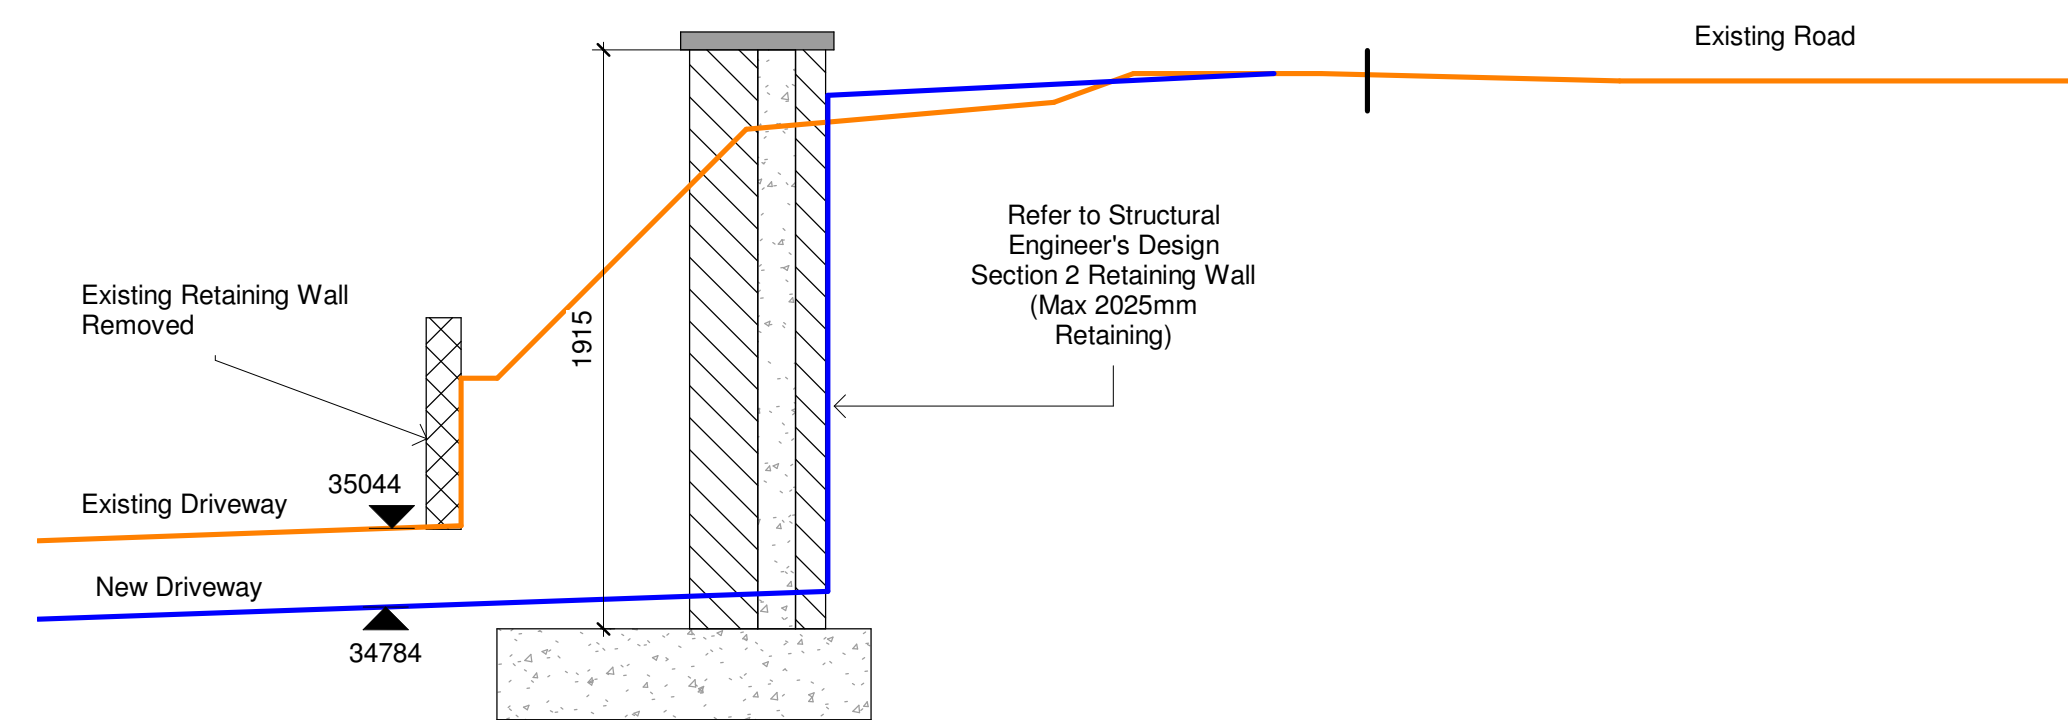

04 Section 4
1 : 25



CONCEPT DESIGNS

DRAWING STATUS
Planning

PROJECT
3 Fernfield, Baglan - Bungalow Conversion

TITLE
Site Sections 01

CLIENT
Mr & Mrs Thomas

DRAWN BY
Gareth Owen

DATE
01.05.23

SCALE (@A1)
As indicated

PROJECT NO.
G00D 001

DRAWING NO.
S004 A

REV
P8

GARETH OWEN CONCEPT DESIGNS LTD
gareth@conceptdesigns.co.uk 01494 830000