



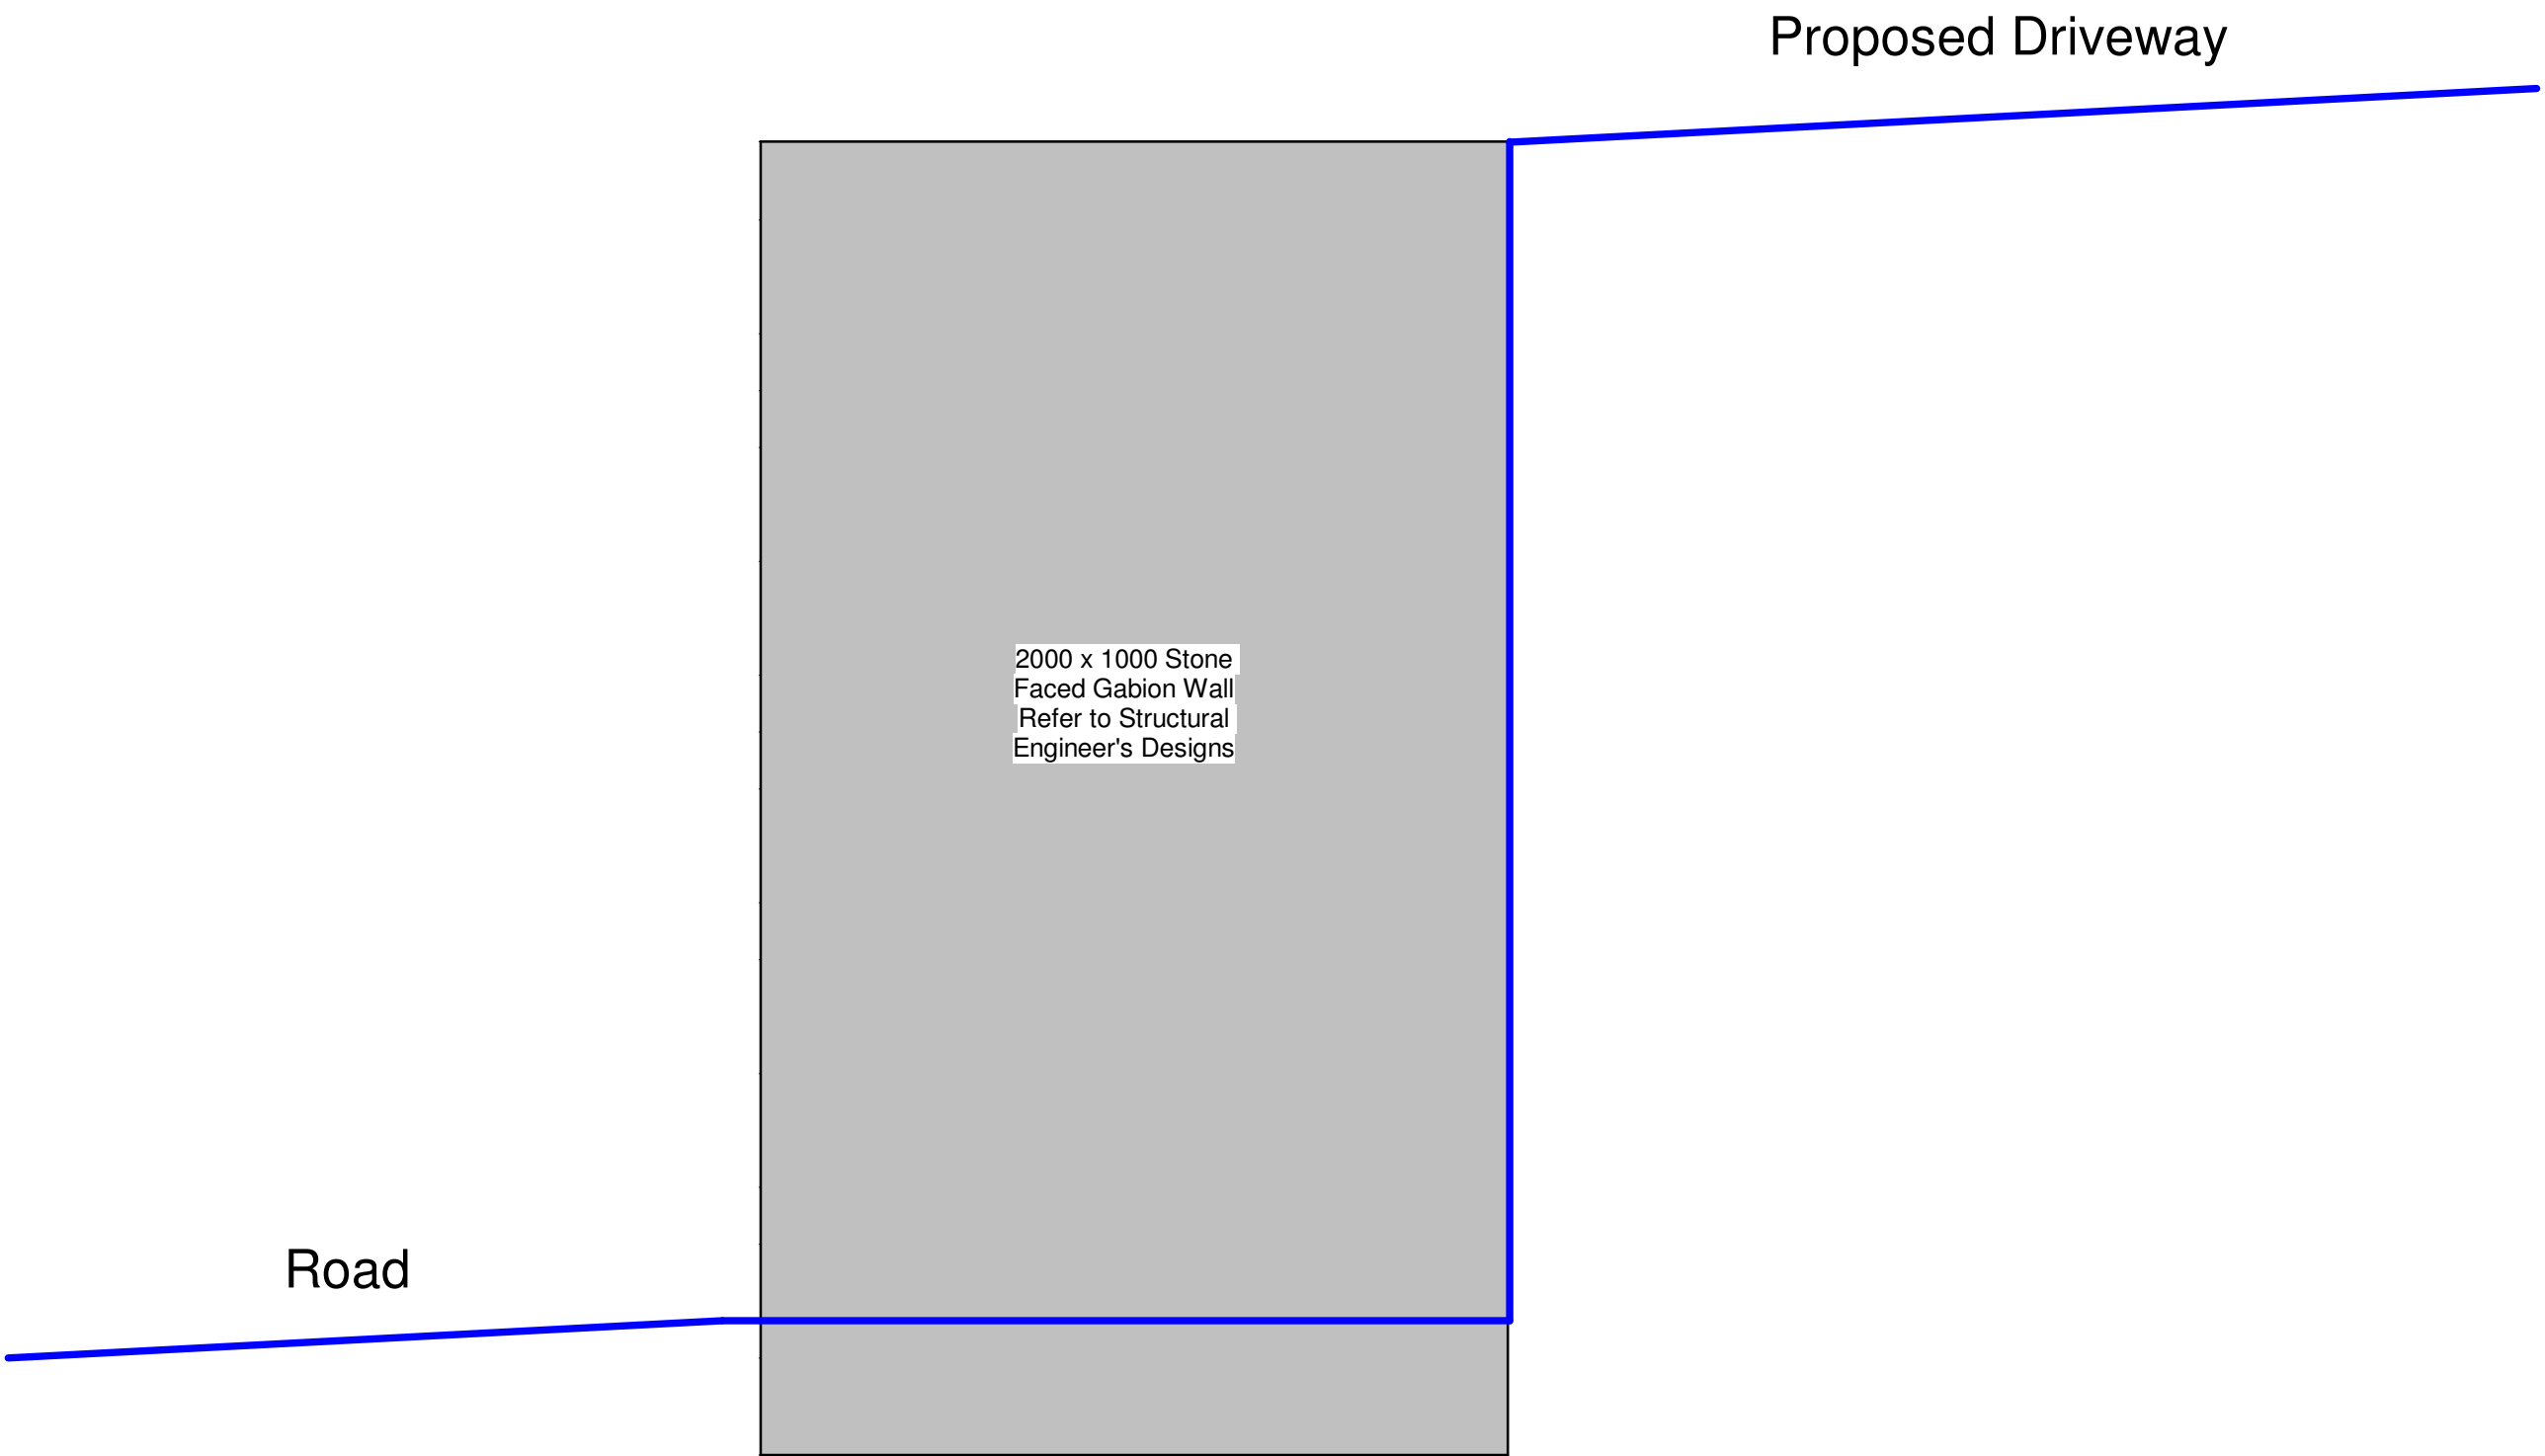

05

Section 5

1 : 10

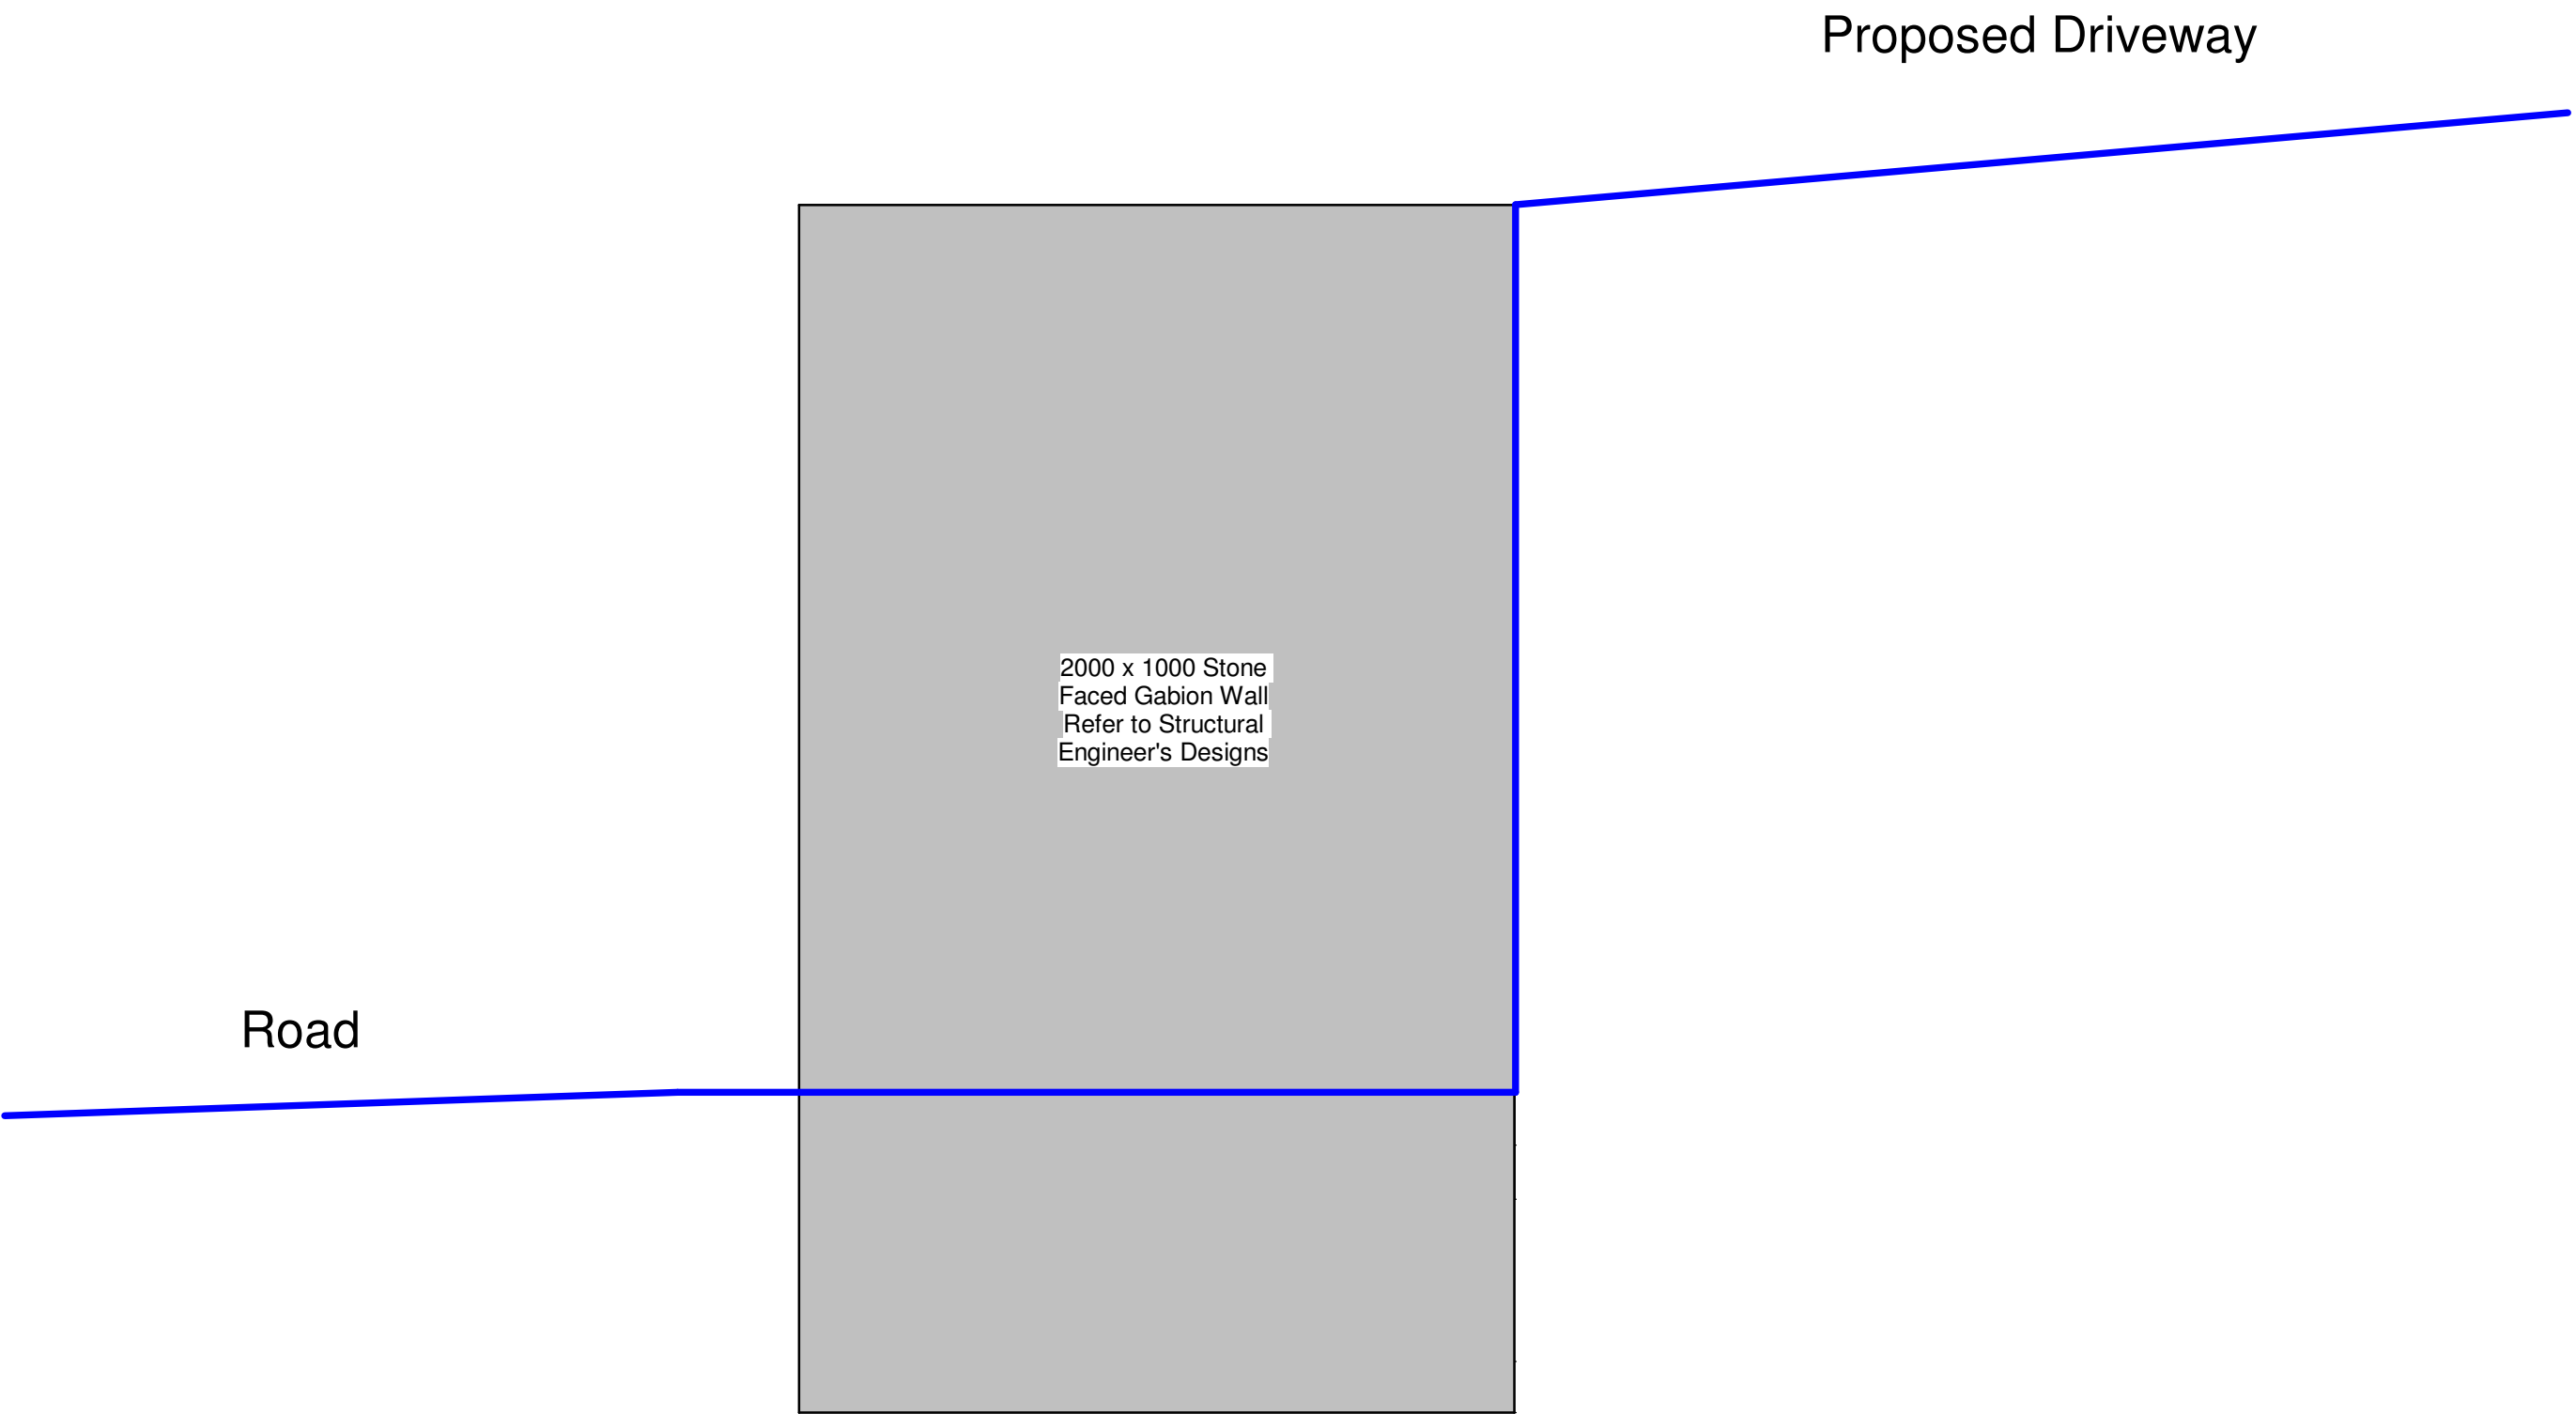

06

Section 6

1 : 10

DRAWING STATUS			
Planning			
PROJECT			
3 Fernfield, Baglan - Bungalow Conversion			
TITLE			
Site Sections 02			
CLIENT			
Mr & Mrs Thomas			
DRAWN BY		DATE	
Gareth Owen		01.05.23	
SCALE (@A1)		PROJECT NO.	
1 : 10		G00D 0J01	
DRAWING NO.		REV	
S004 B		P5	
GARETH OWEN CONCEPT DESIGNS LTD			
gareth@conceptdesigns.co.uk 01492 830000 01492 830000			