



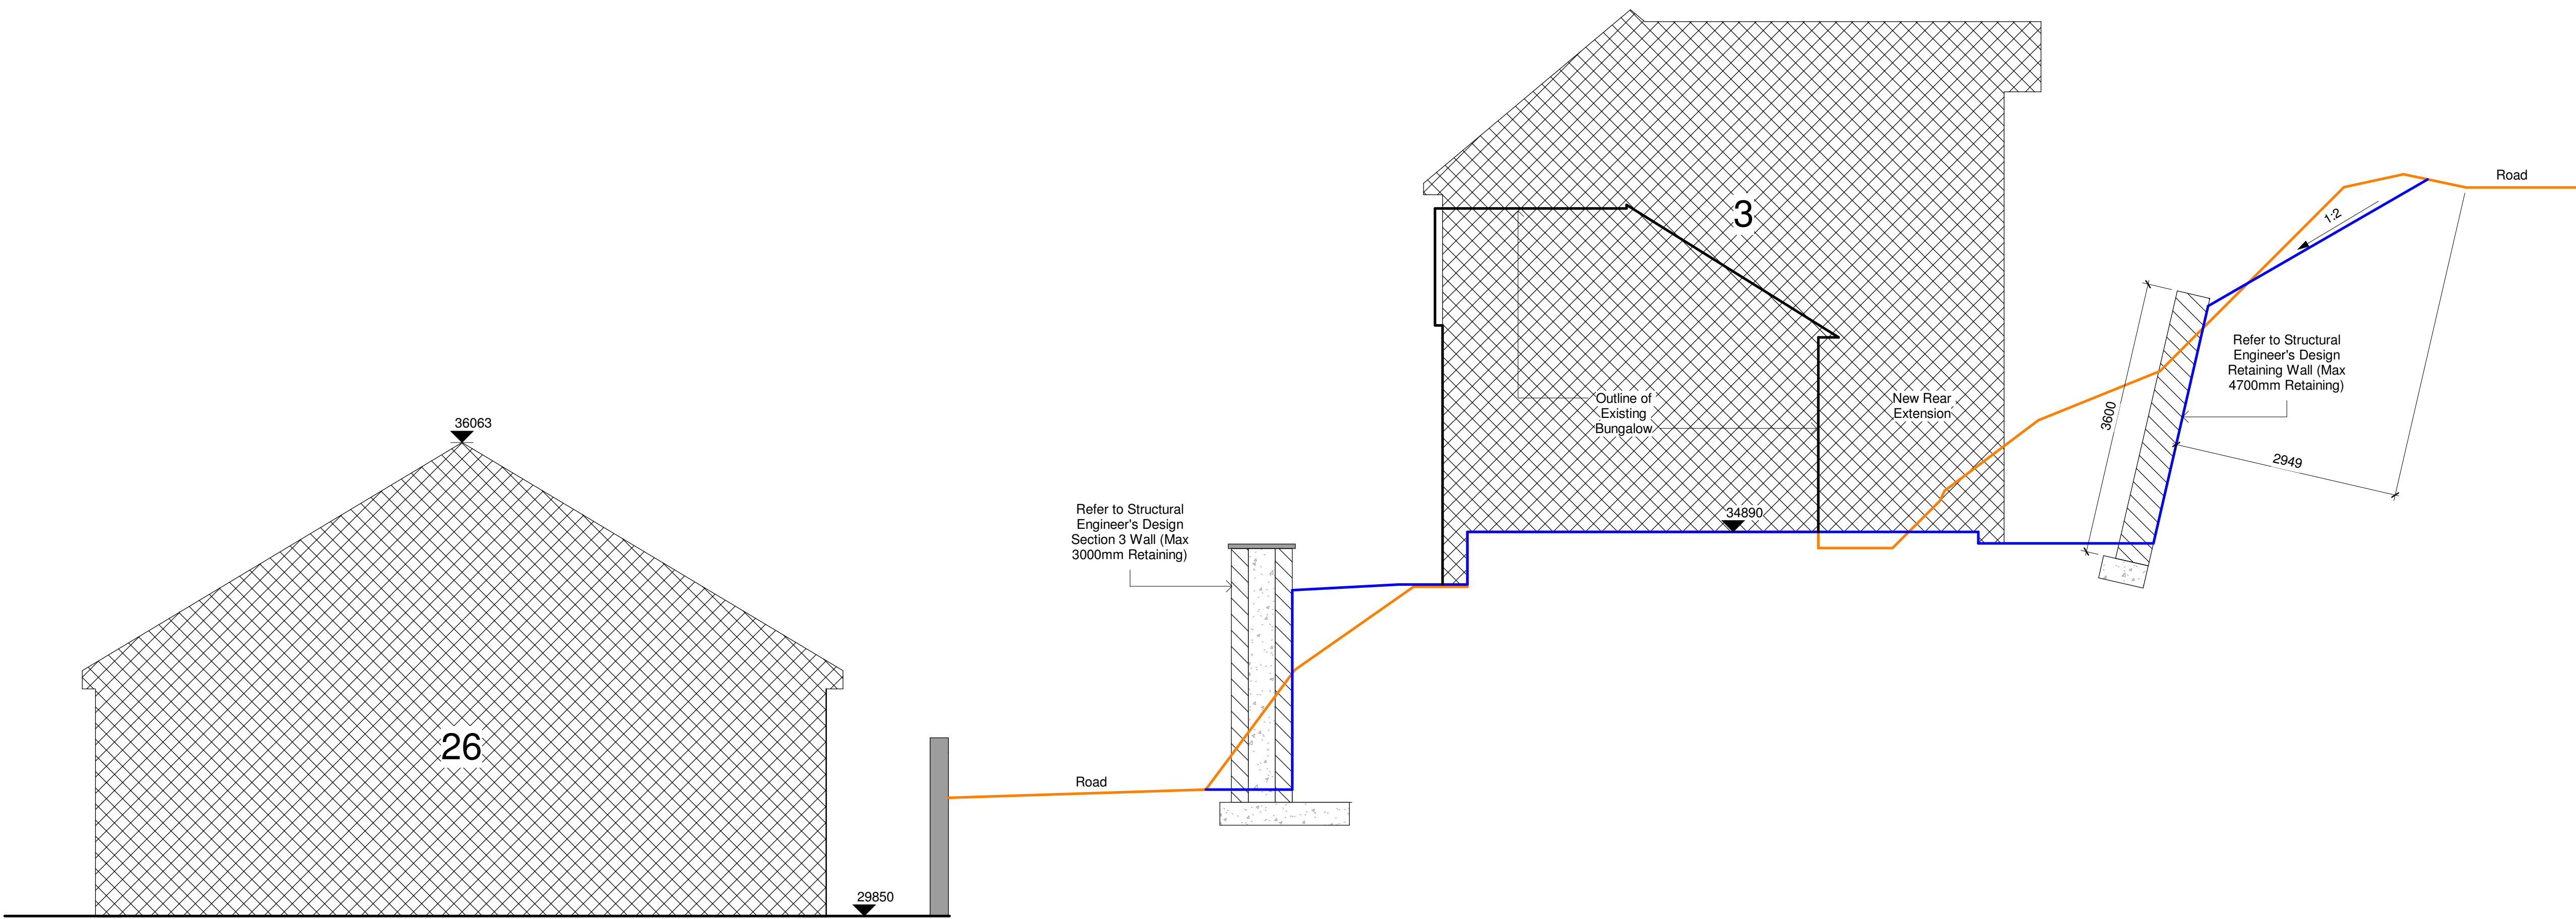

07 Section 7
1 : 50

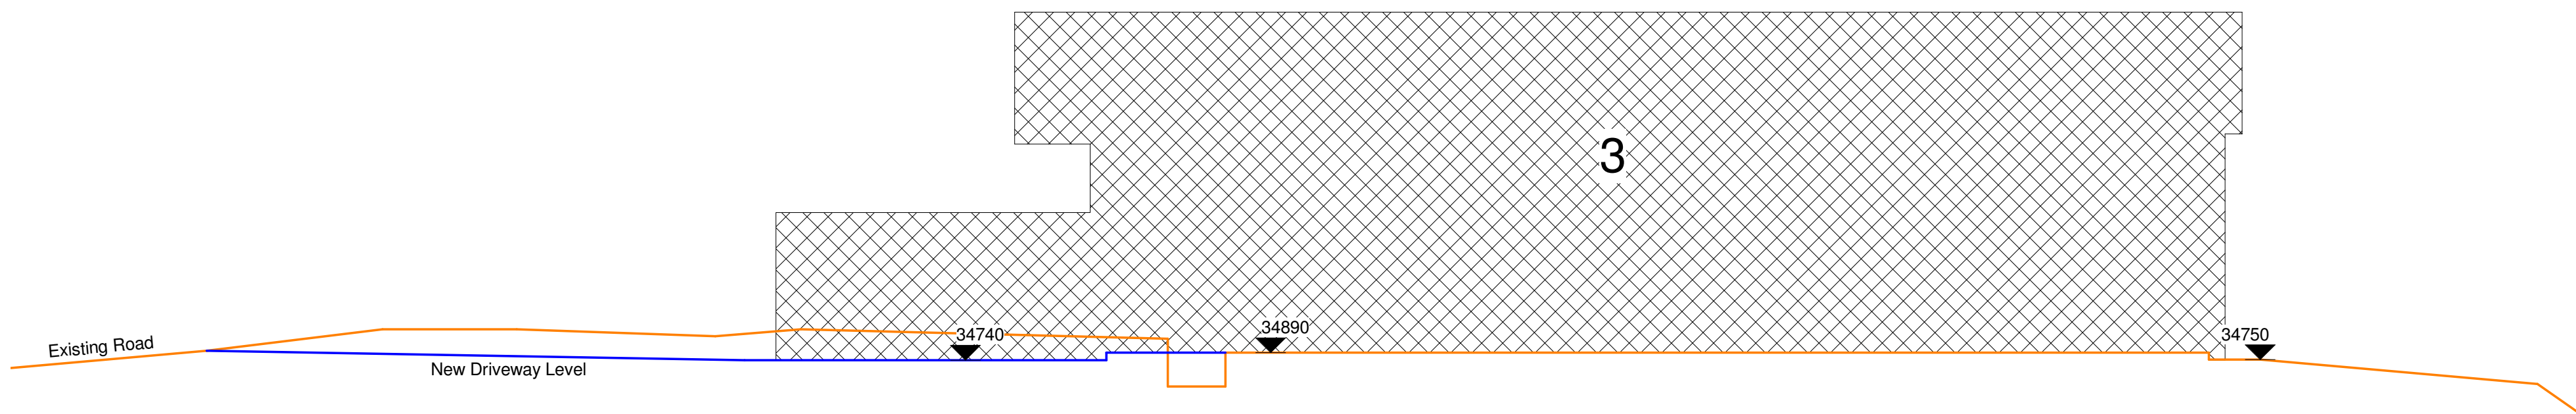

08 Section 8
1 : 100



DRAWING STATUS	
Planning	
PROJECT	
3 Fernfield, Baglan - Bungalow Conversion	
TITLE	
Site Sections 03	
CLIENT	
Mr & Mrs Thomas	
DRAWN BY	DATE
Gareth Owen	01.05.23
SCALE (@A1)	PROJECT NO.
As indicated	GOOD 001
DRAWING NO.	REV
S004 C	P8
GARETH OWEN CONCEPT DESIGNS LTD	
gareth@owenconceptdesigns.co.uk 01542 830000 owenconceptdesigns.co.uk	