- 1900mm Retaining Wall - See Structural Engineer's Designs & Calcs for Max 2025mm Wall.

- 4700mm Retaining Wall - See Structural Engineer's Designs & Calcs for Max 4700mm Wall

- 3600mm Retaining Wall - See Structural Engineer's Designs & Calcs for Max 4700mm Wall

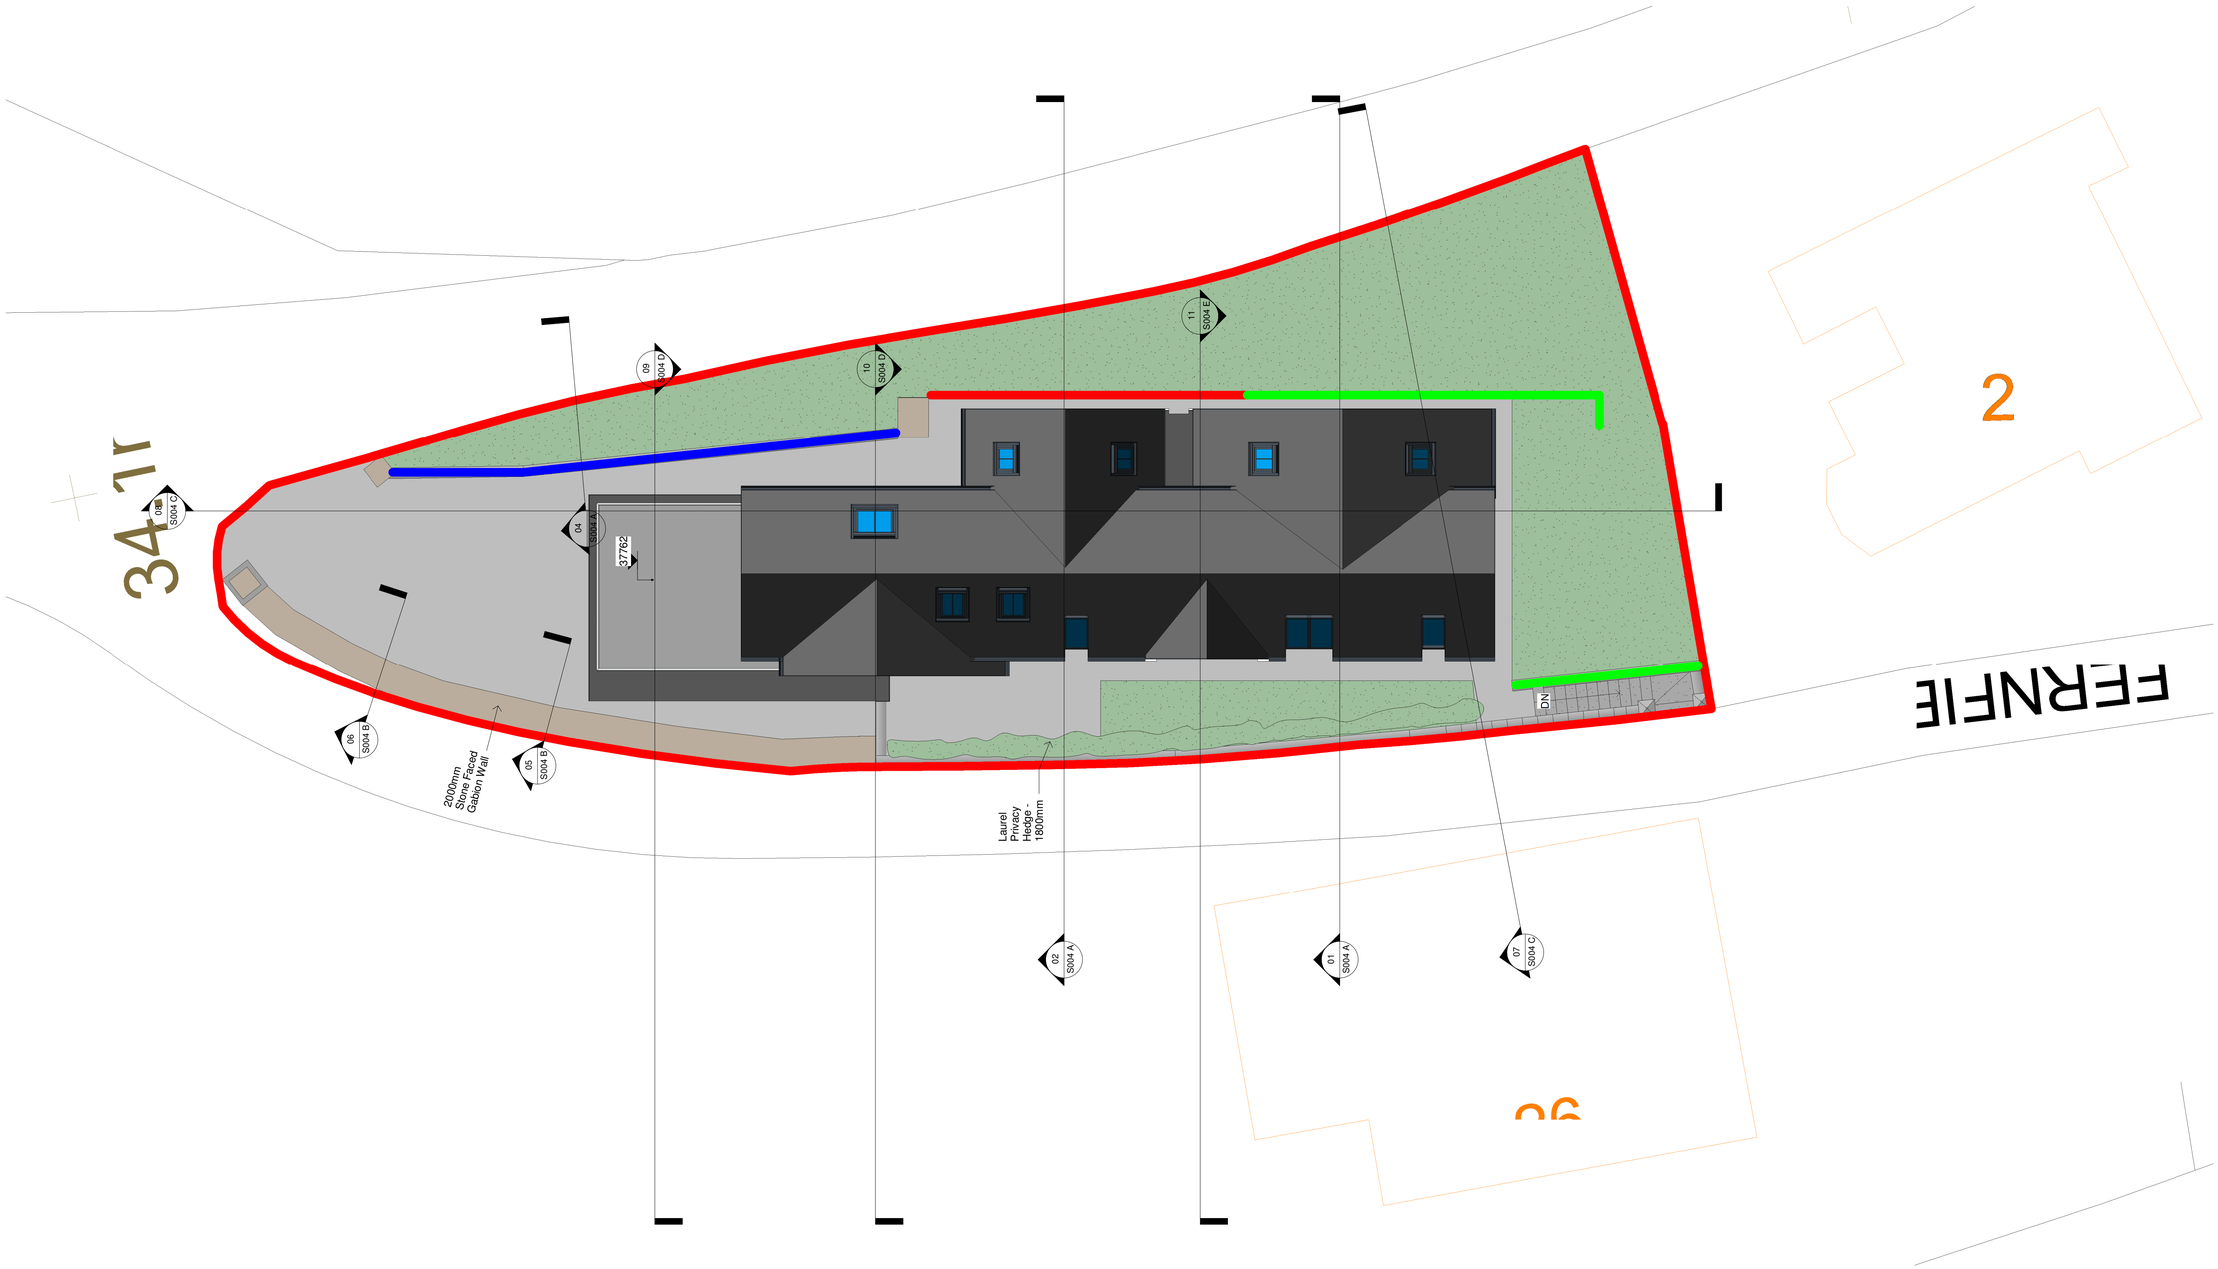

CONCEPT DESIGNS

DRAWING STATUS Planning	
PROJECT 3 Fernfield, Baglan - Bungalow Conversion	
TITLE Proposed Site Plan	
CLIENT Mr & Mrs Thomas	
DRAWN BY Gareth Owen	DATE 01.05.23
SCALE (@A1) 1 : 100	PROJECT NO. GOCD OJ01
DRAWING NO. S005	REV P8

GARETH OWEN CONCEPT DESIGNS LTD
gareth@goconceptdesigns.co.uk adrianw@goconceptdesigns.co.uk