
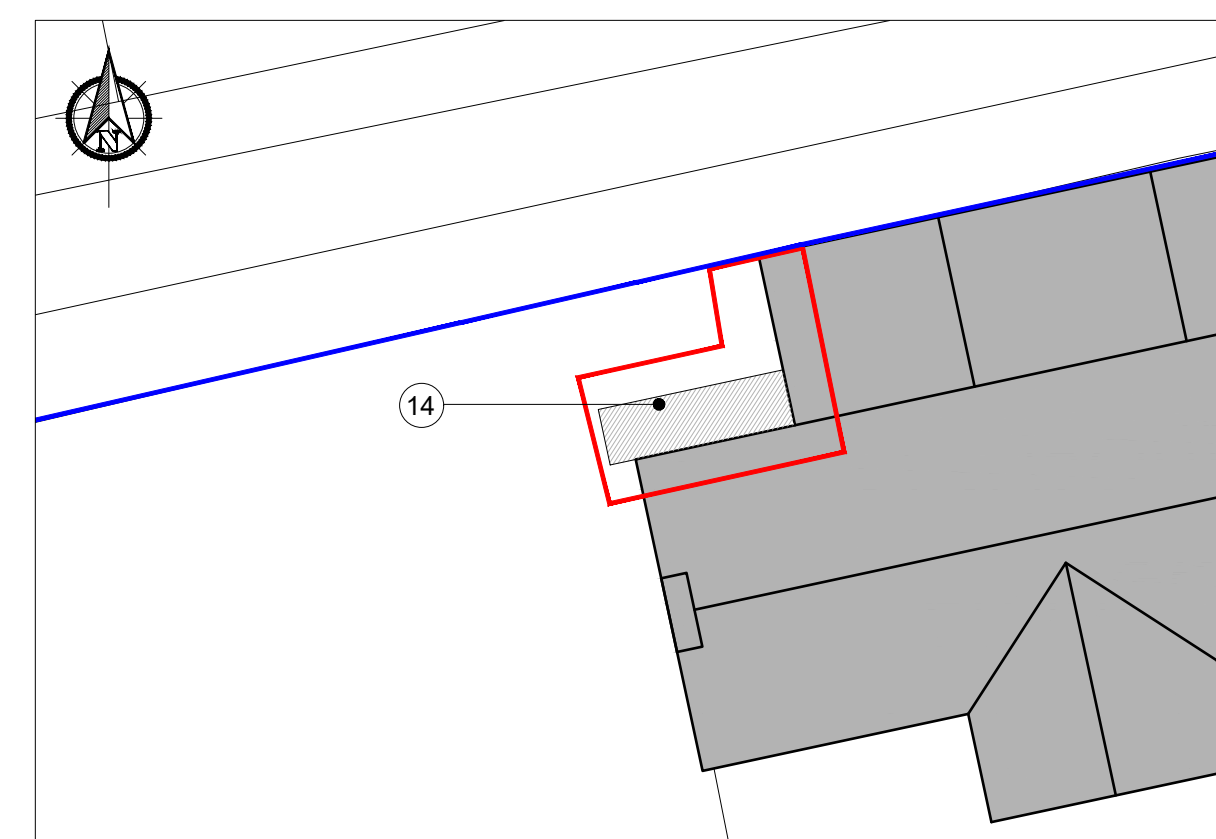
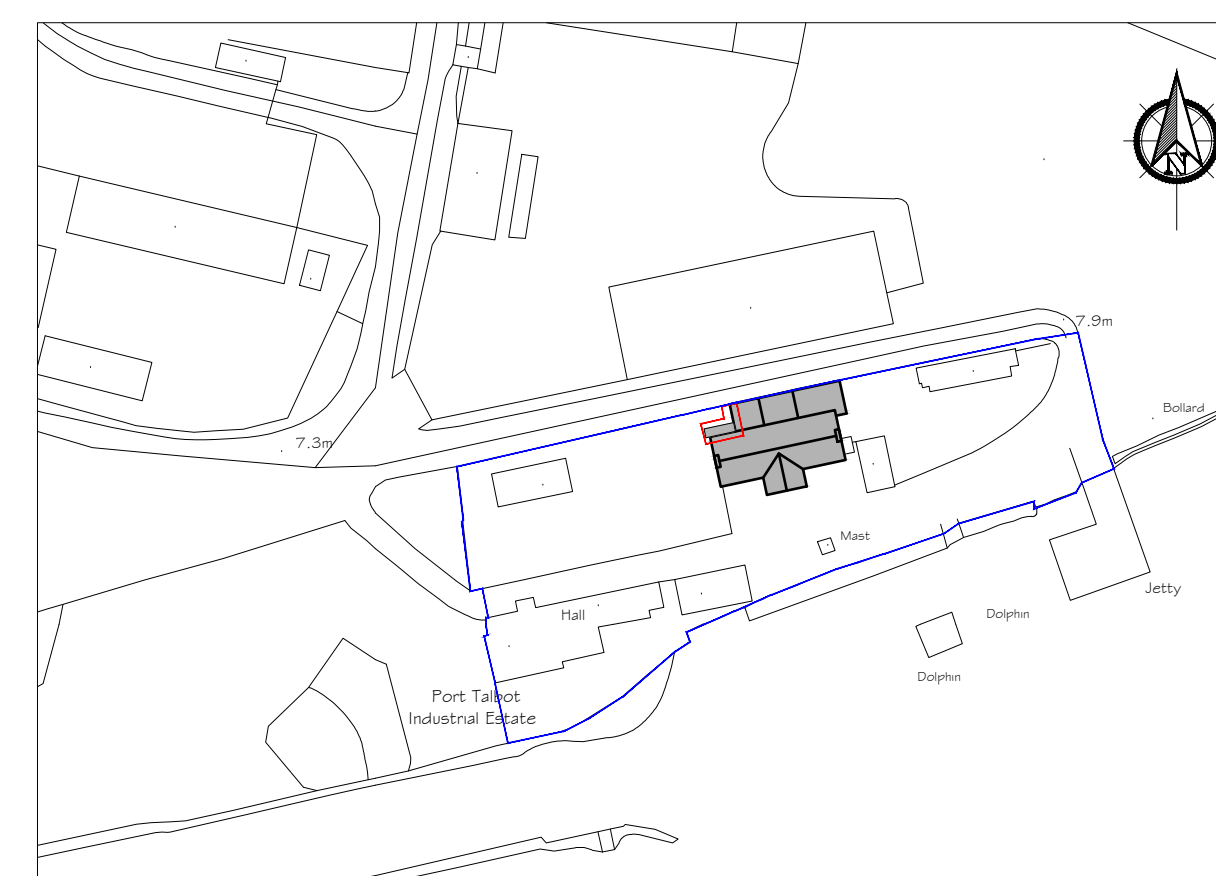
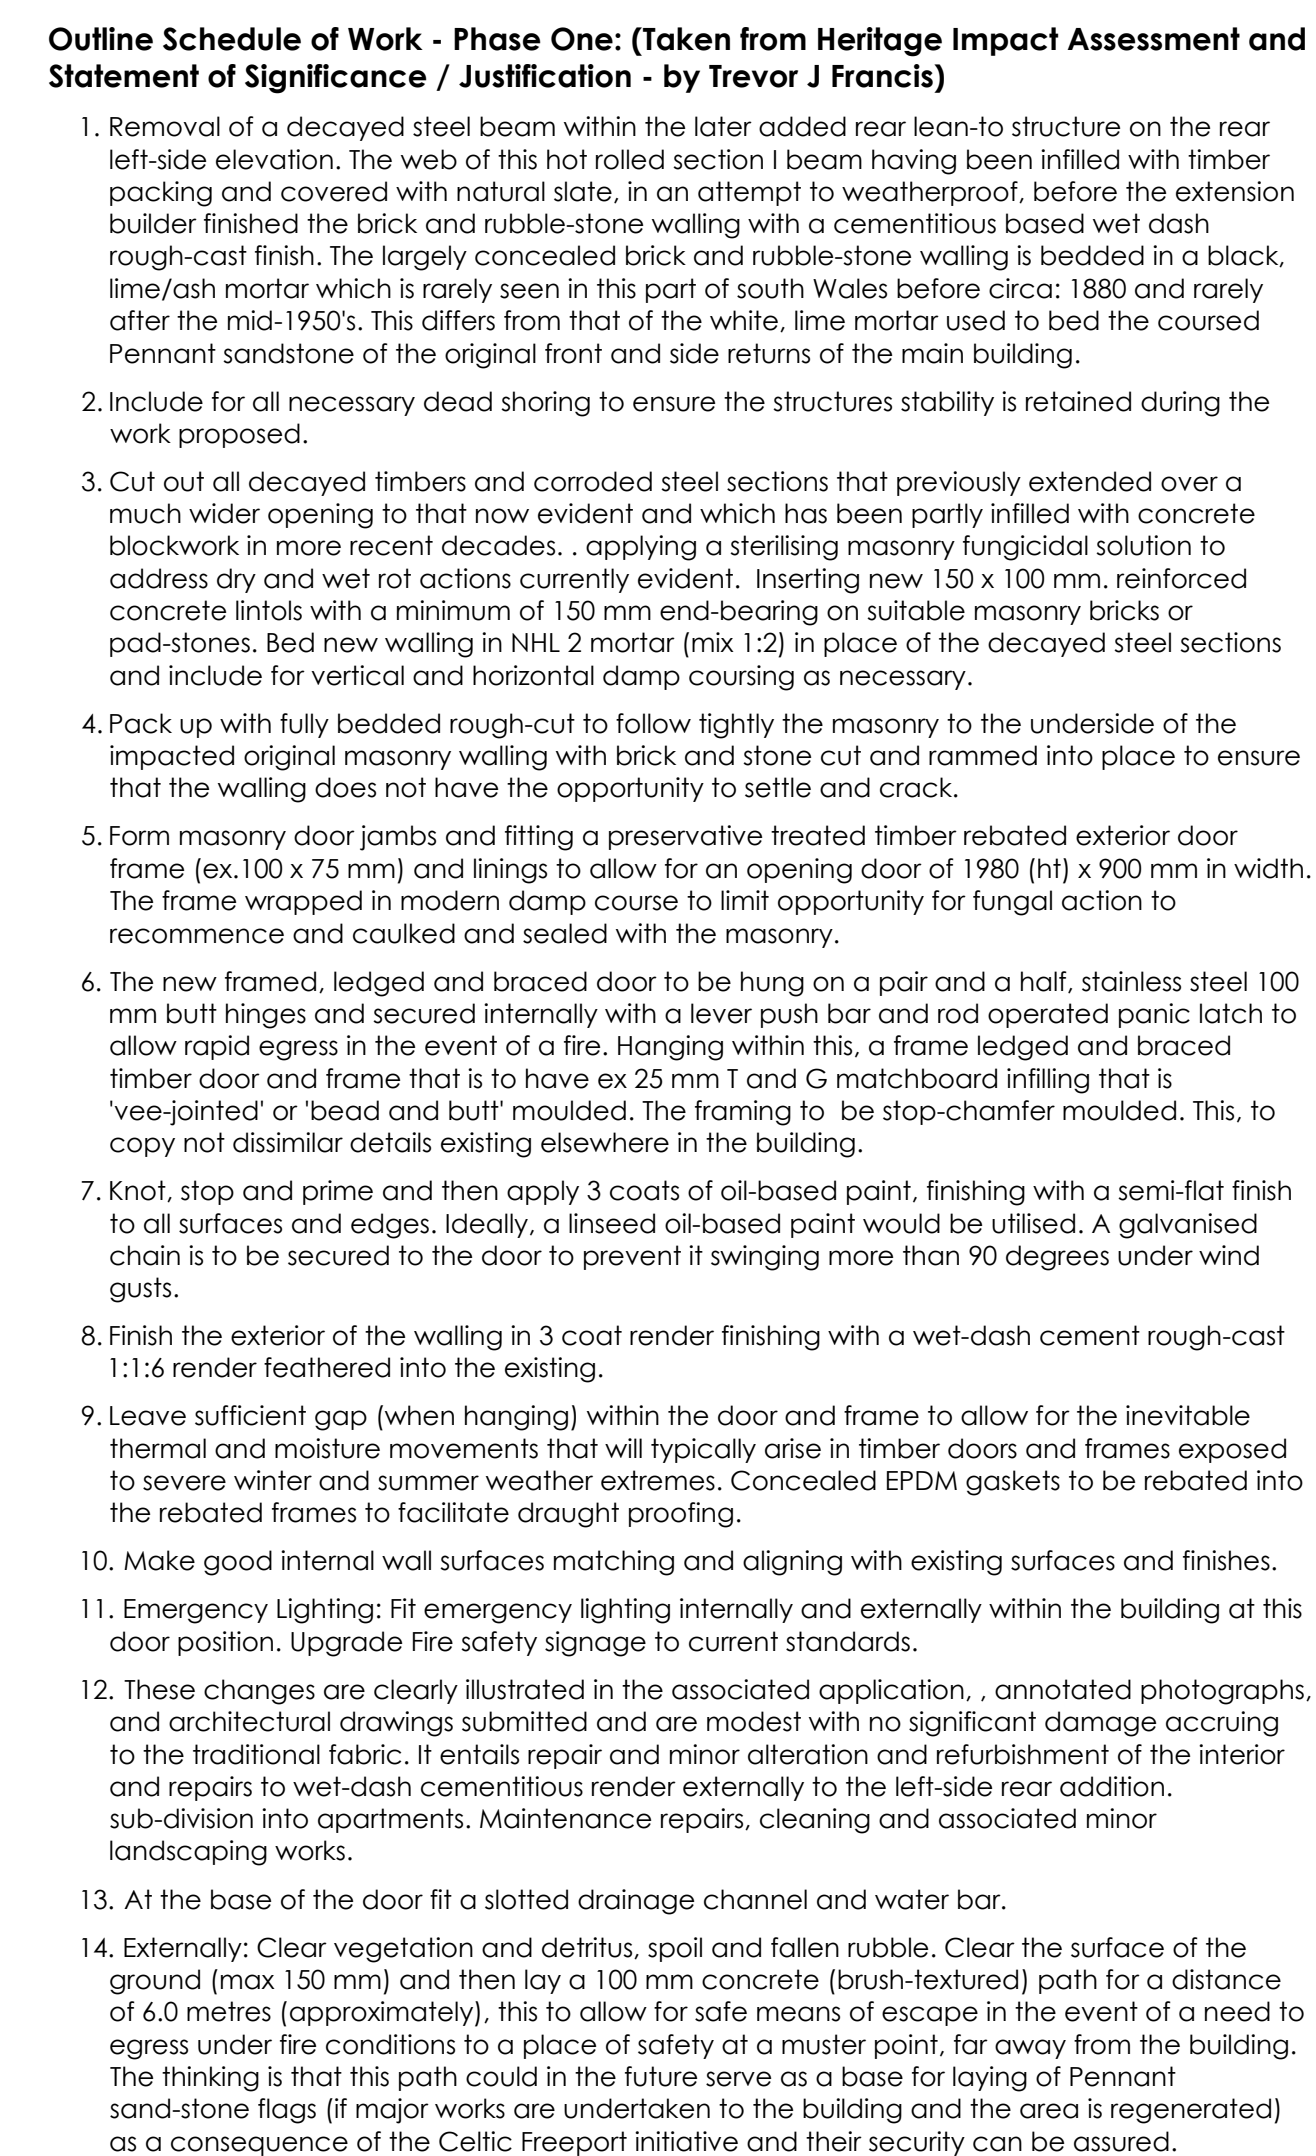
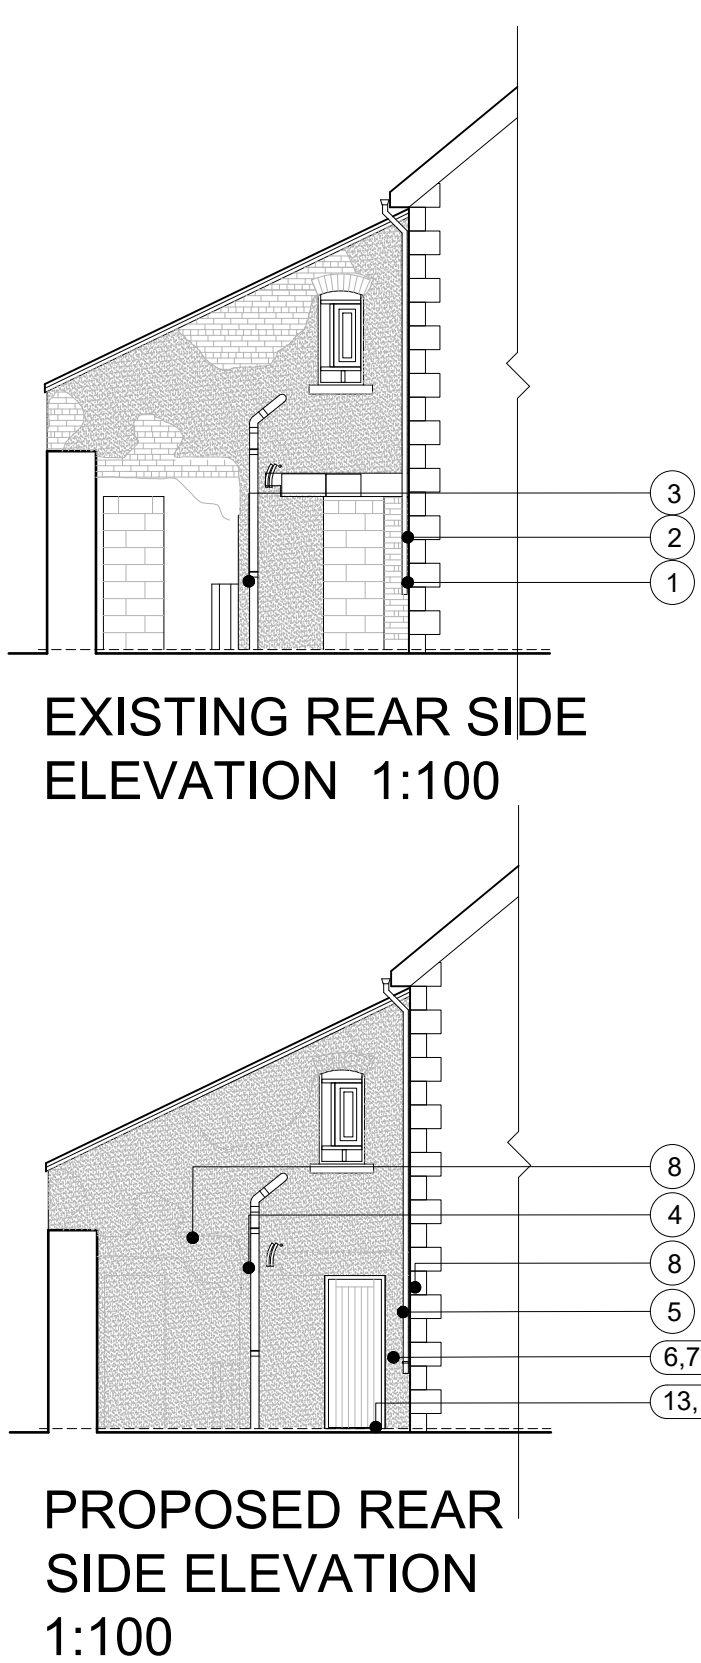
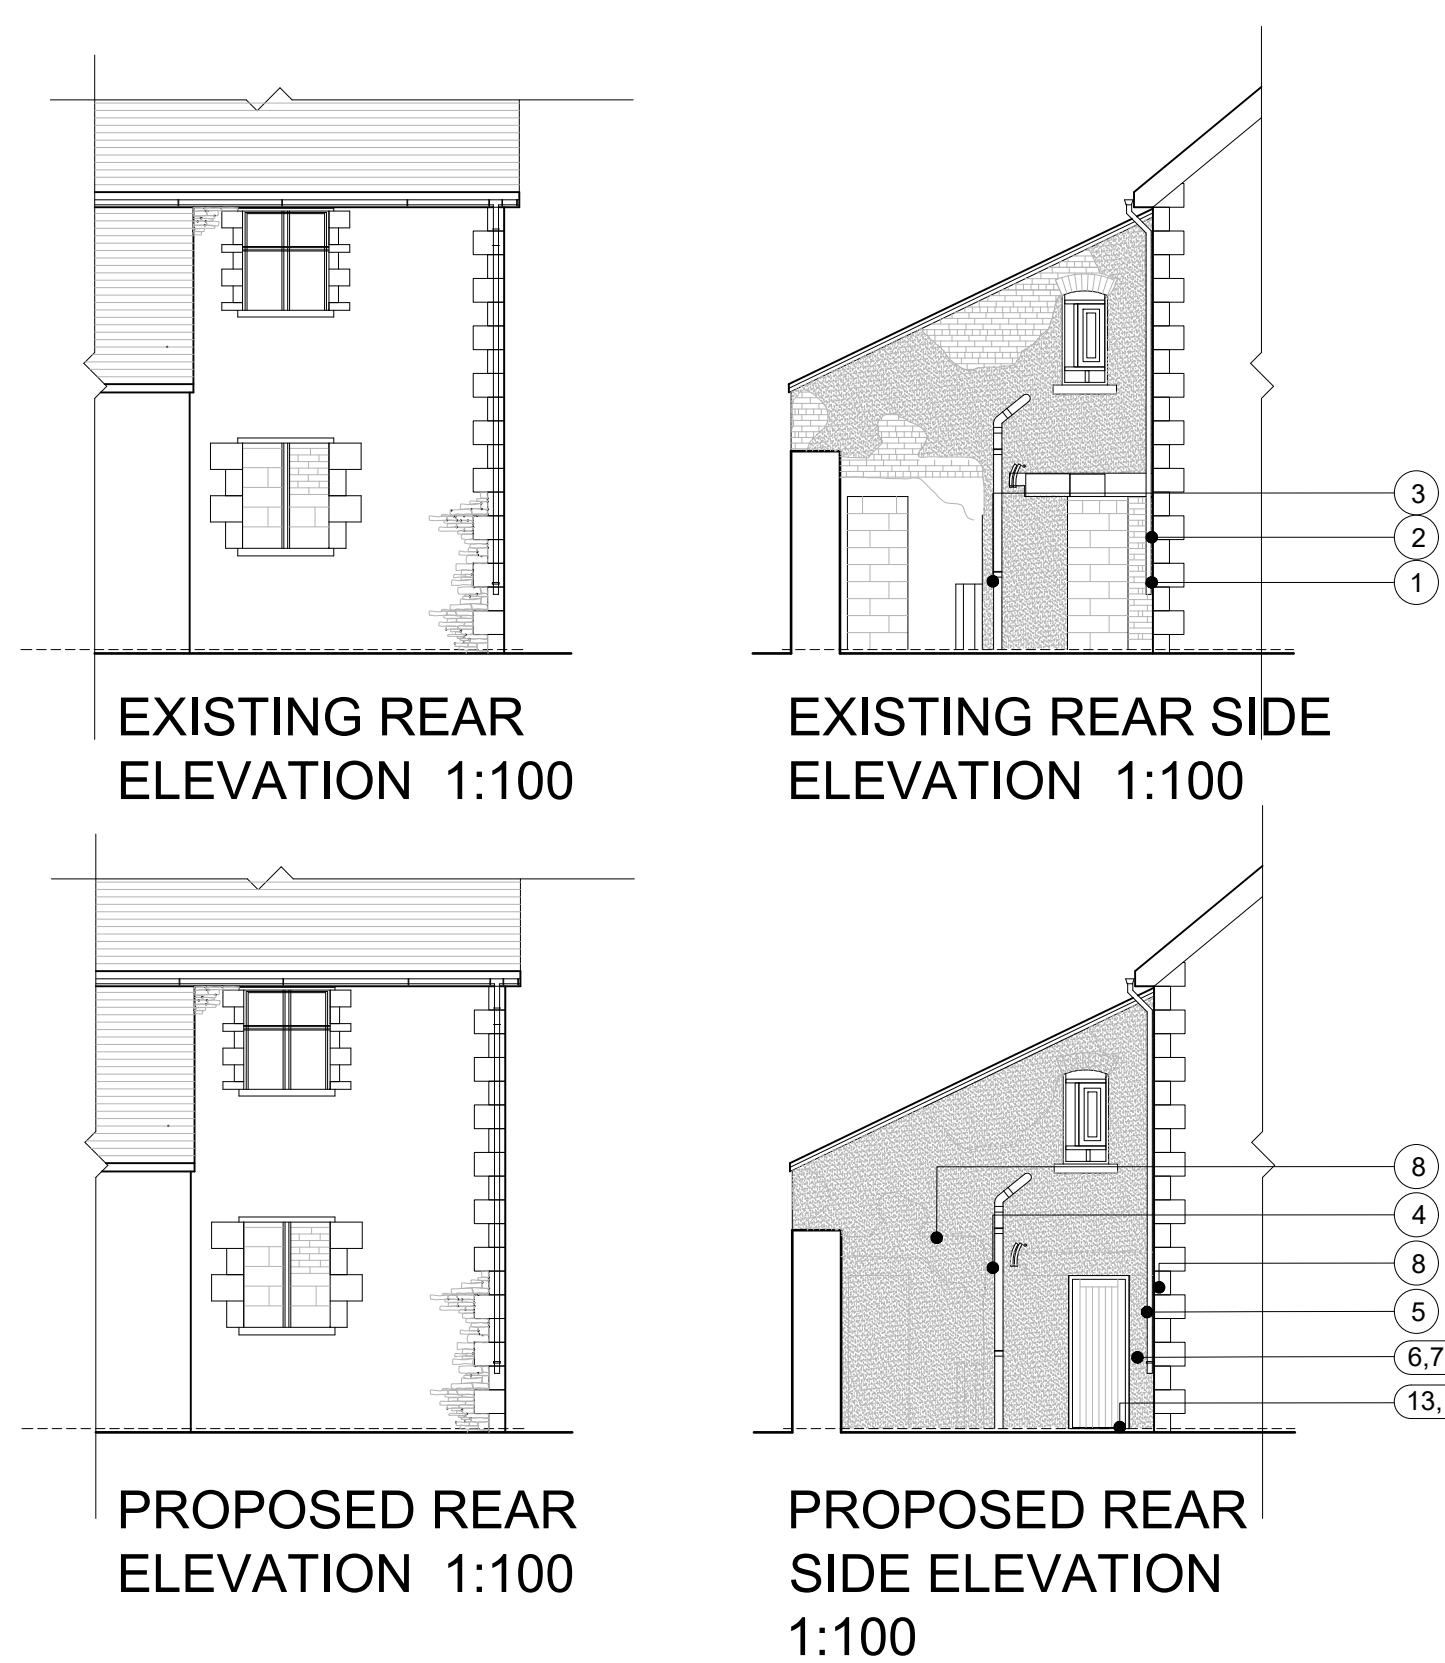
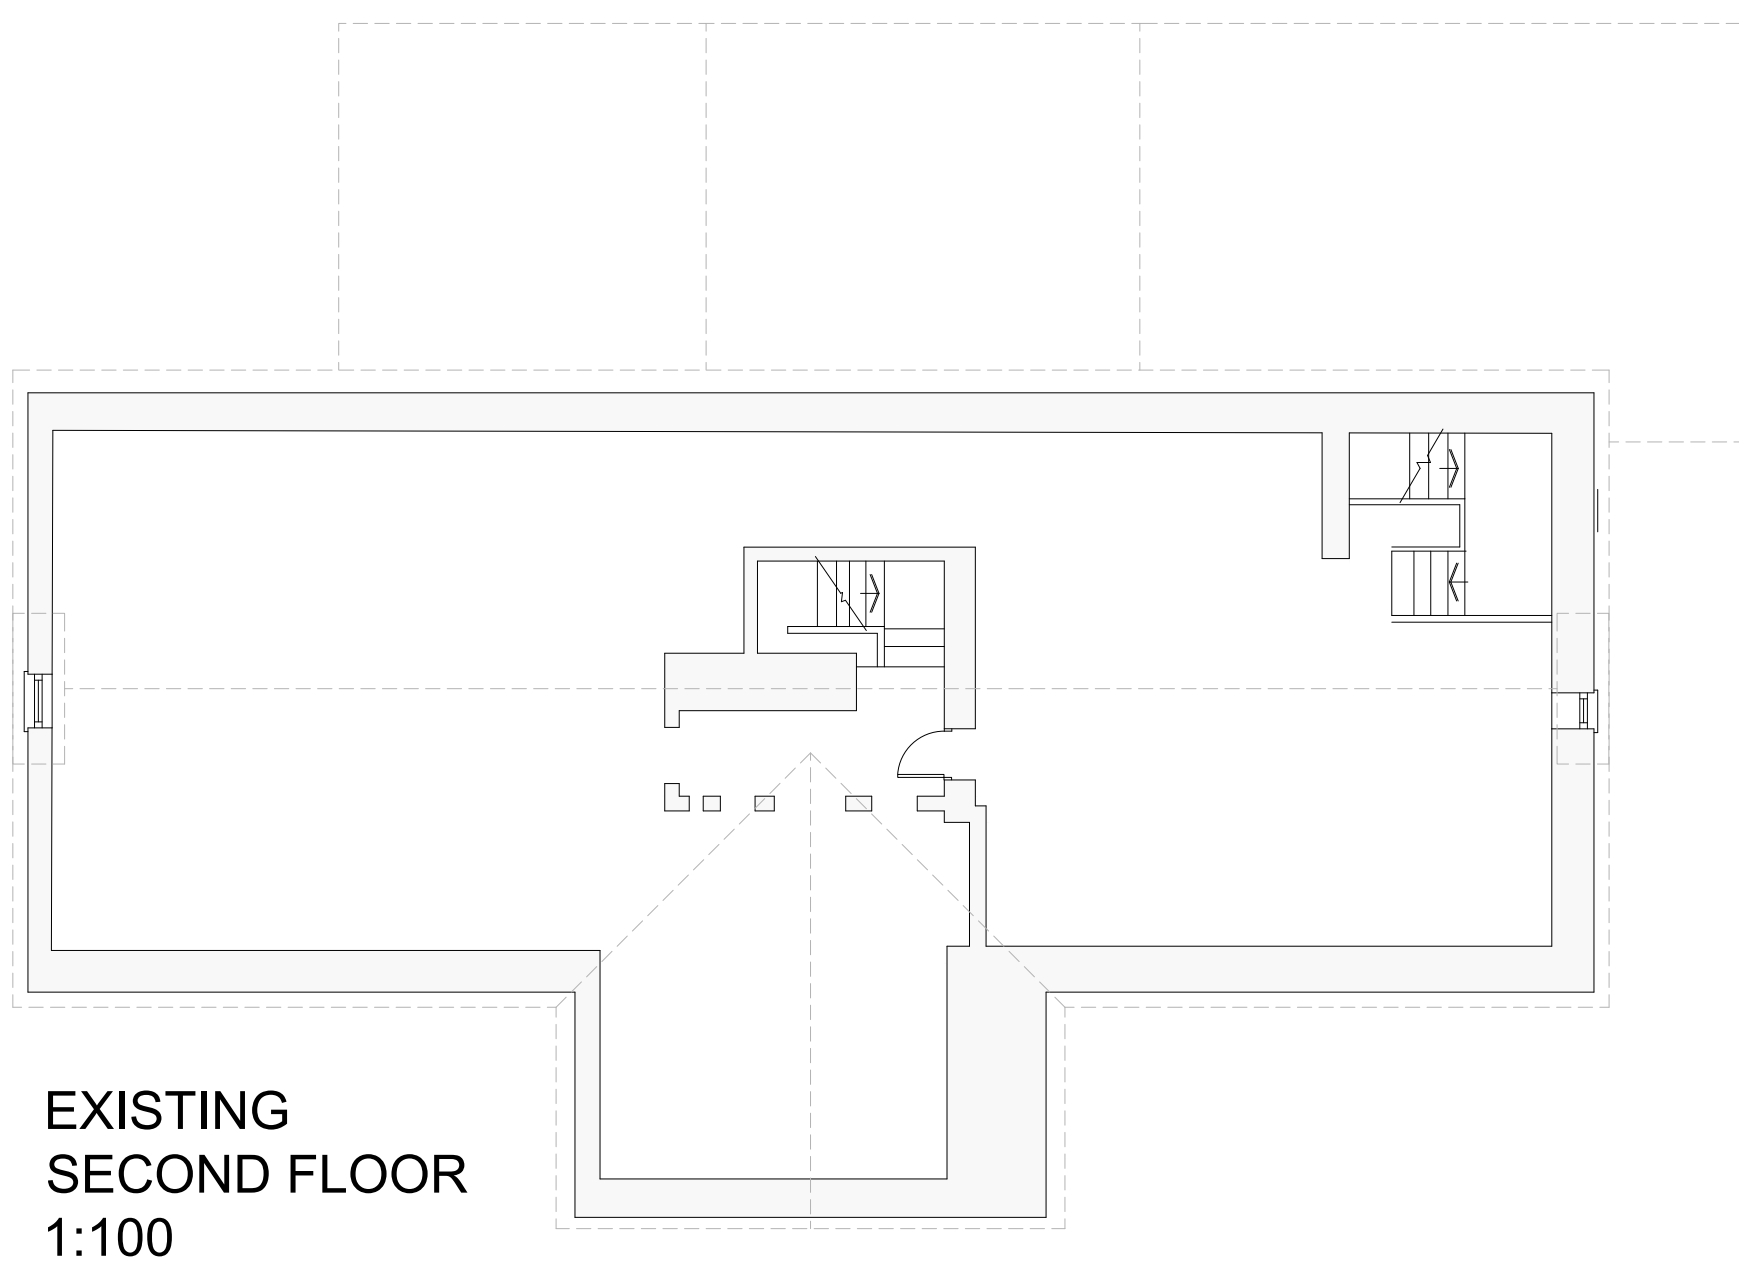
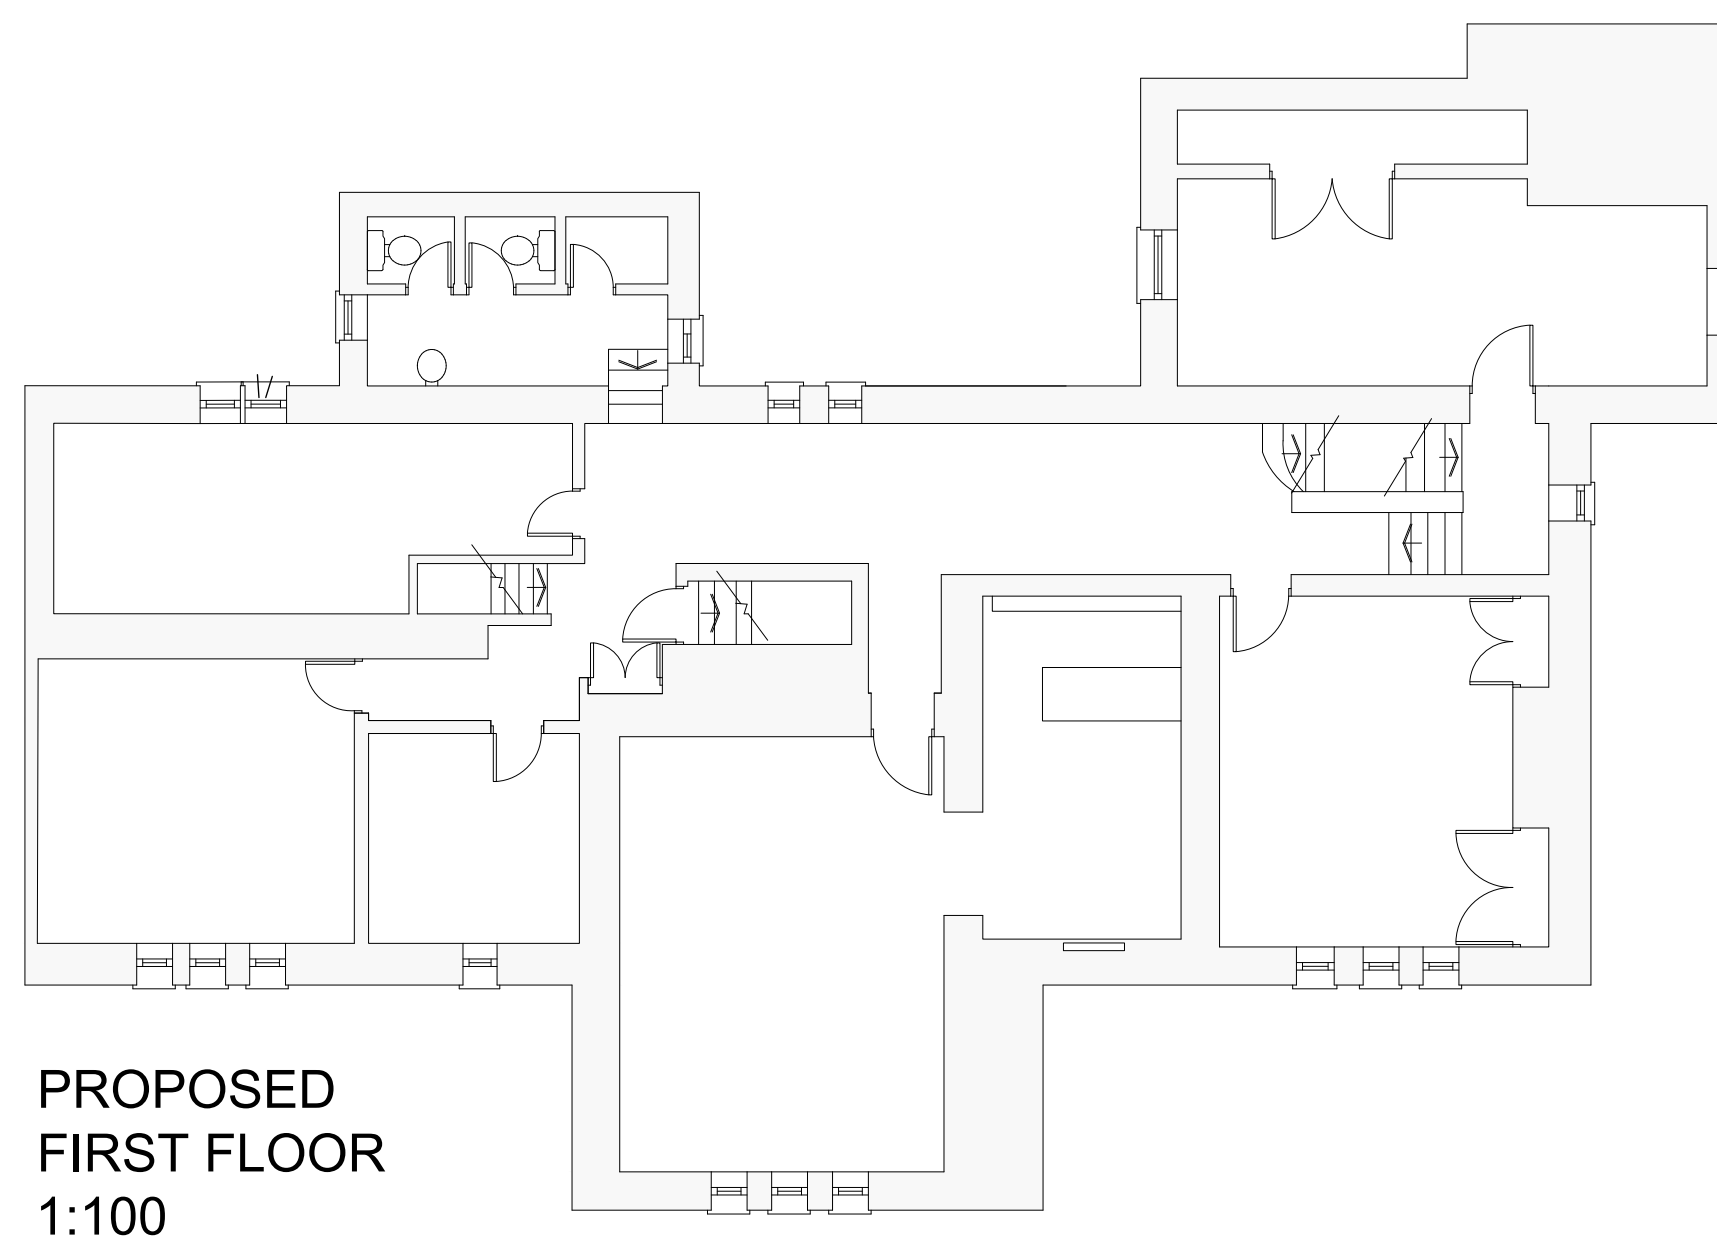
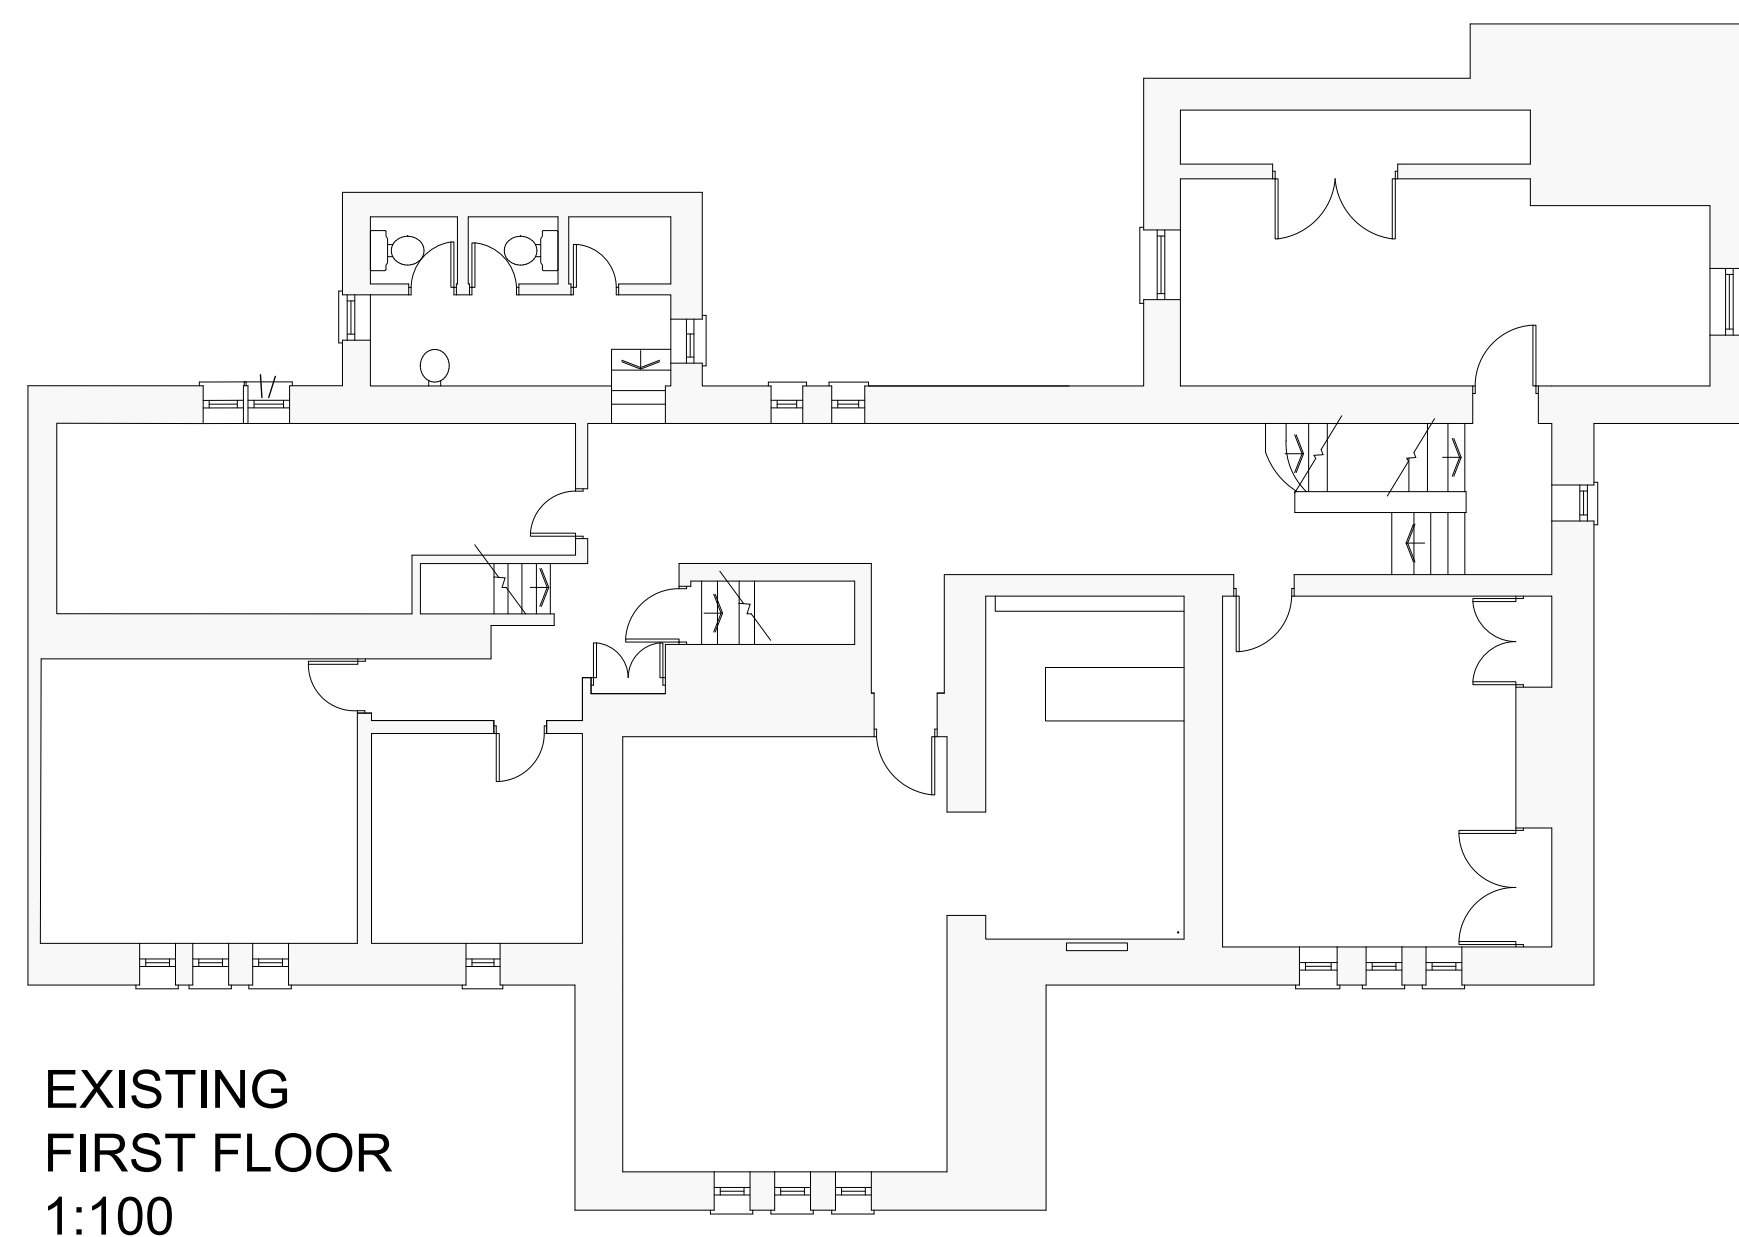
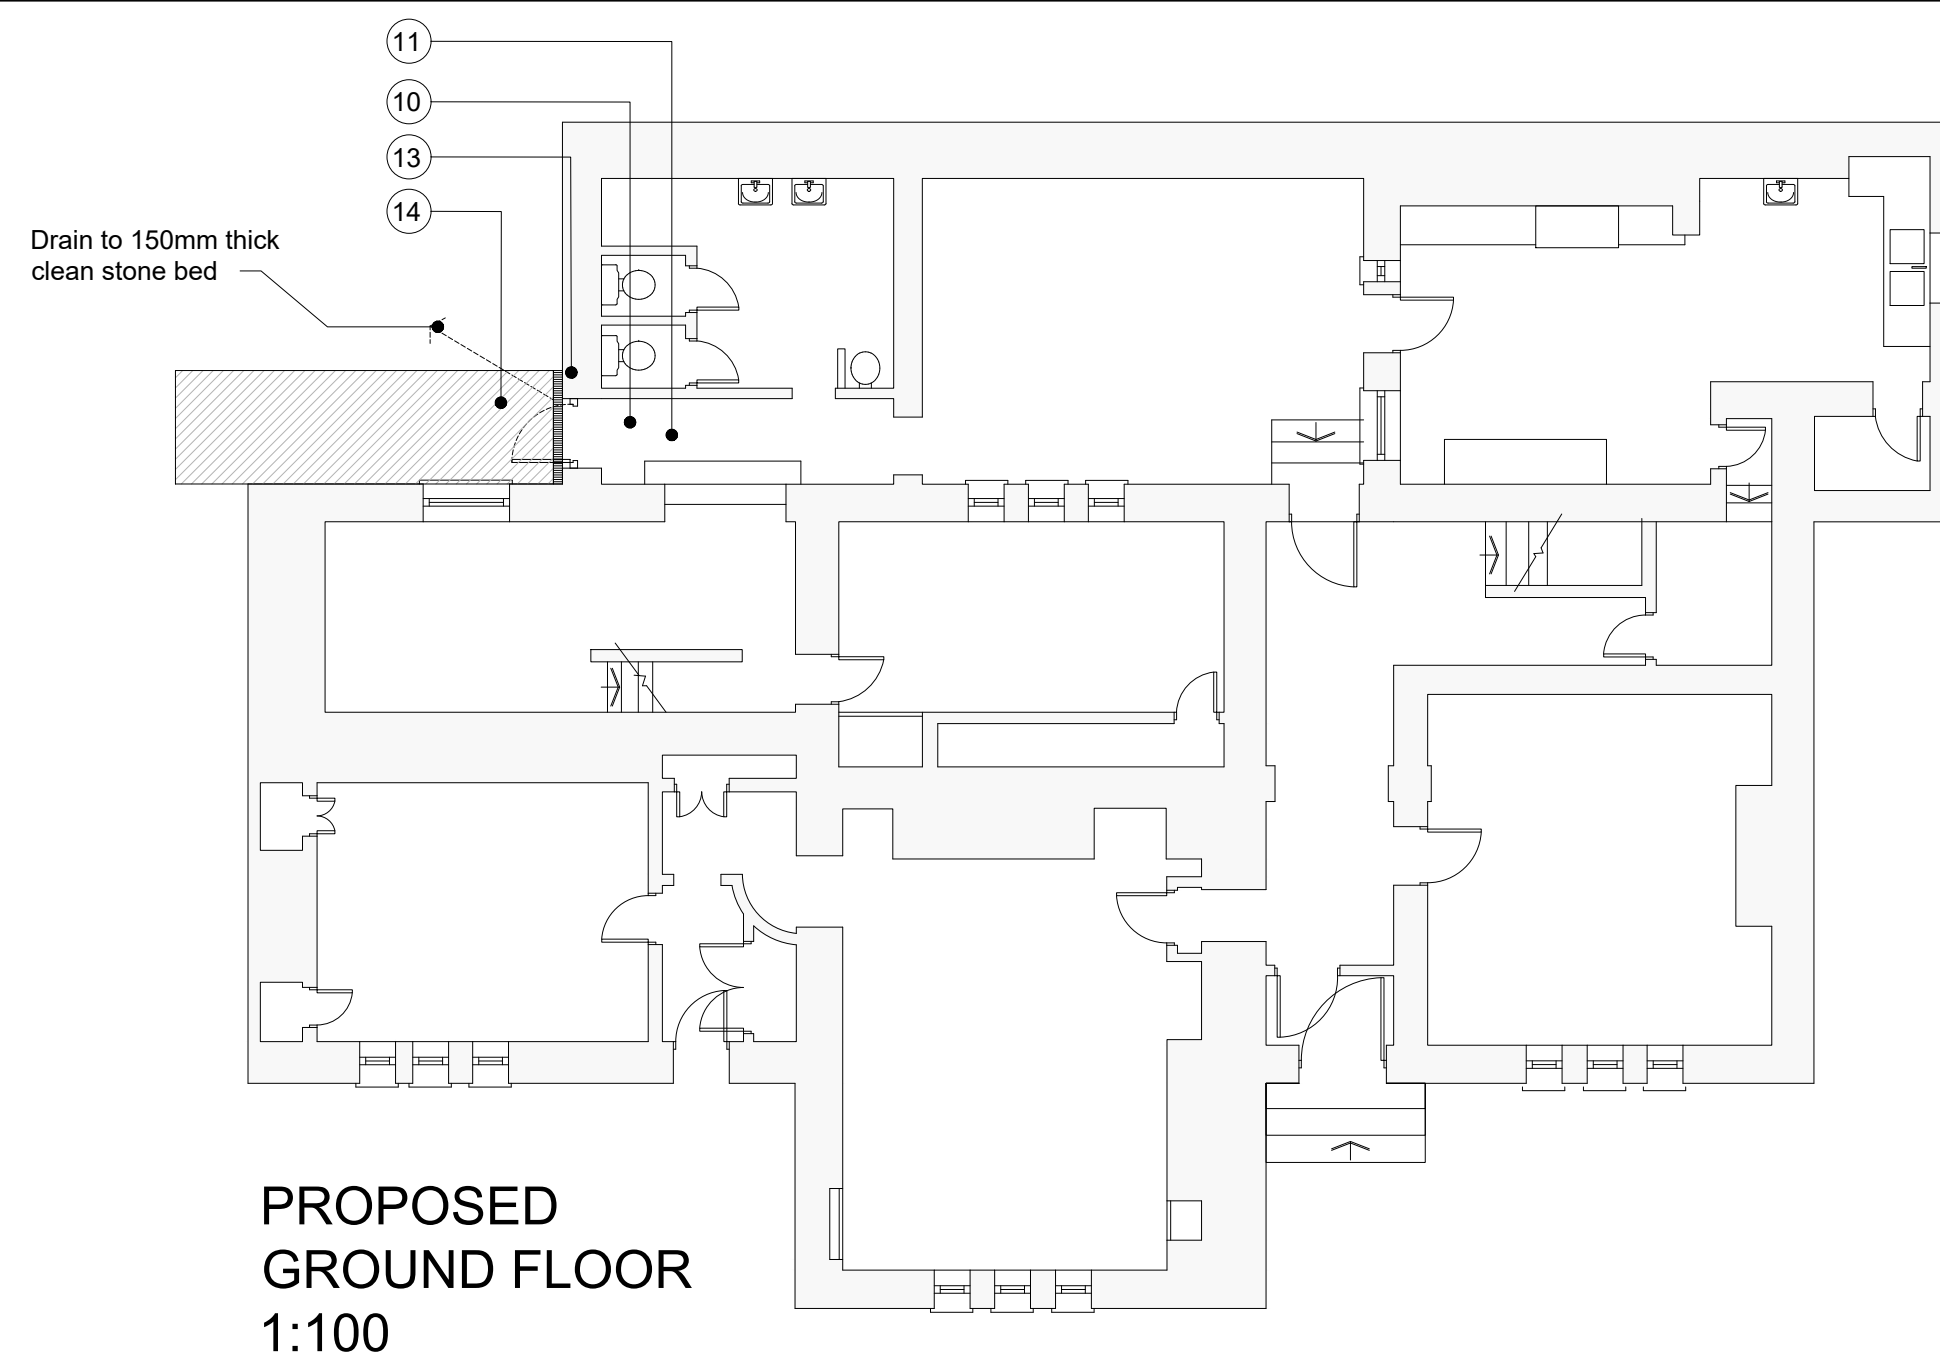


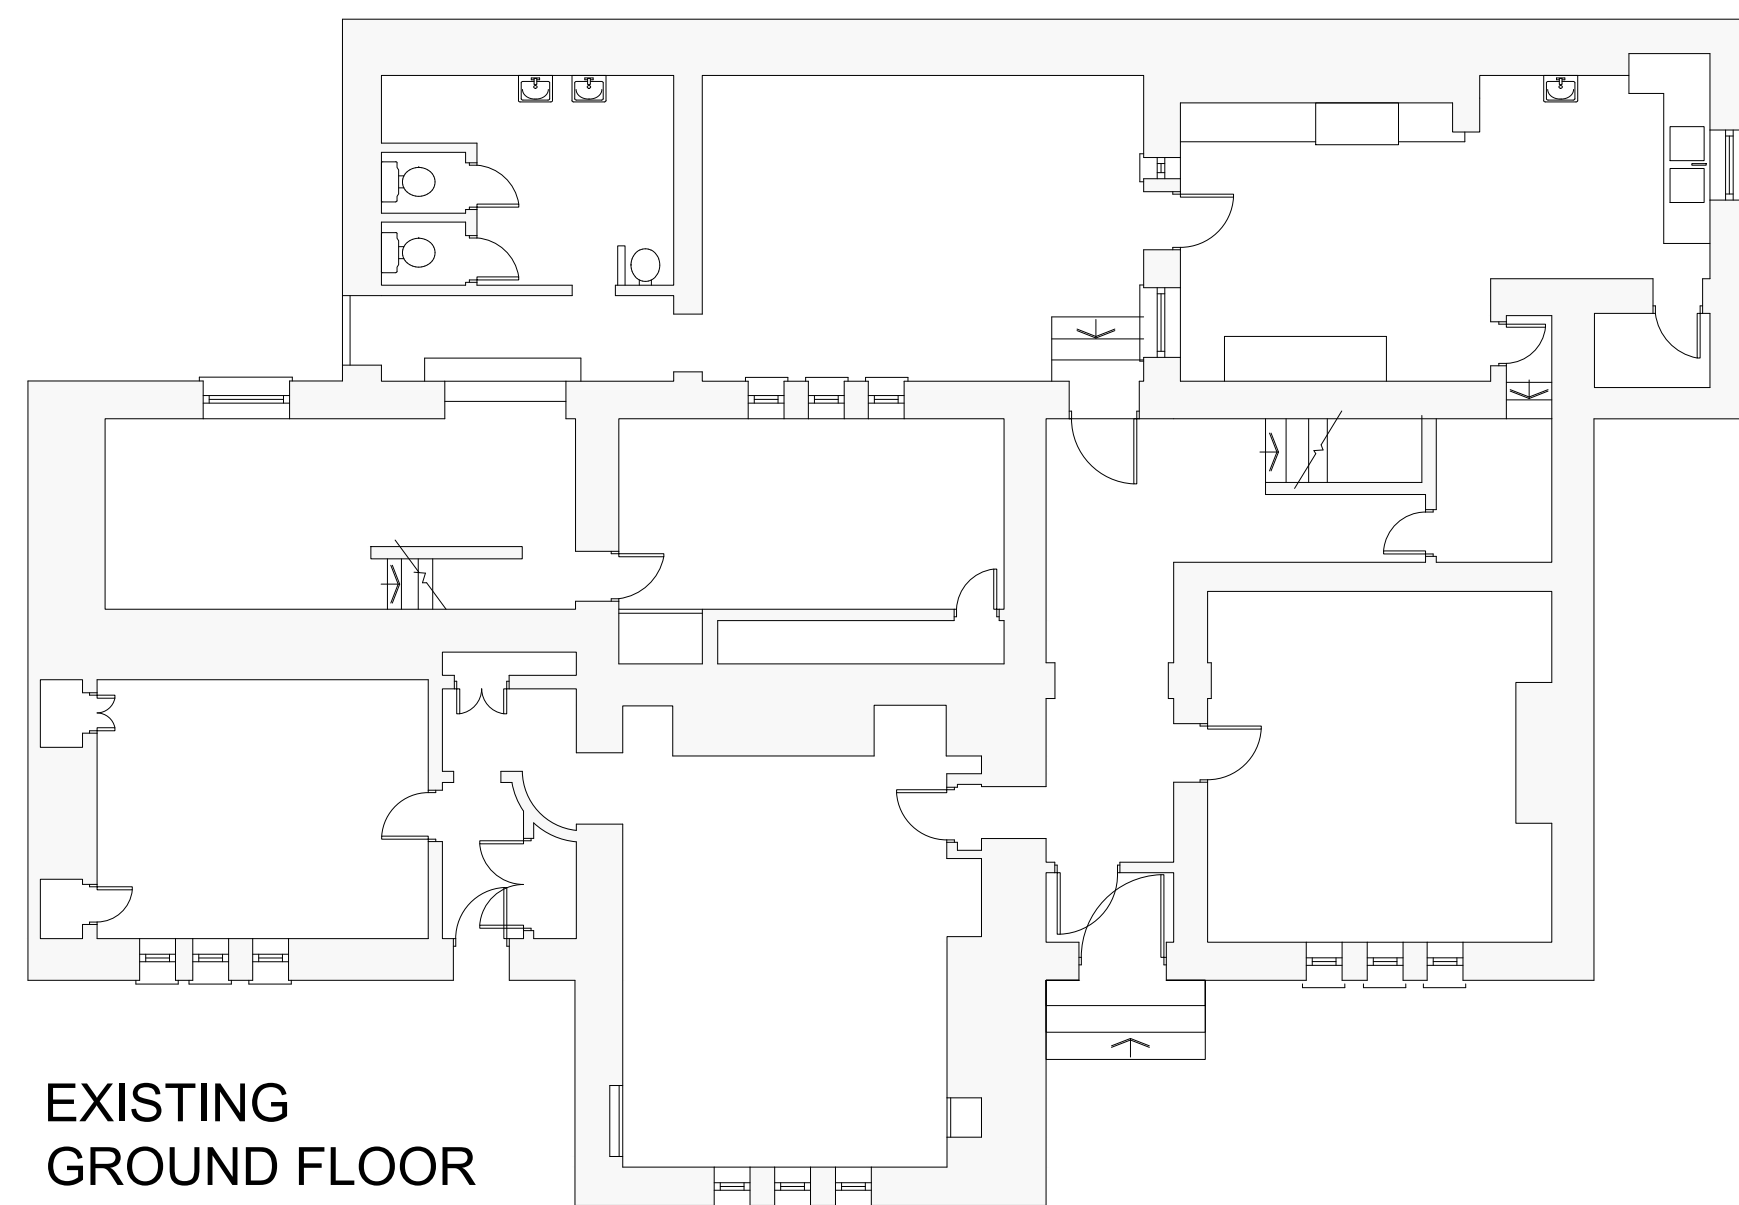

THE PLAN HAS BEEN REPRODUCED FROM A DRAWING
ISSUED BY THE CLIENT - TO BE CHECKED ON SITE
FOR DIMENSIONAL ACCURACY

SITE DIMENSIONS ARE TO BE TAKEN PRIOR TO THE
MANUFACTURE OF ANY BUILDING COMPONENTS

[illegible]

STATUS	PURPOSE OF ISSUE
	PLANNING / LISTED BUILDING CONSENT

i.m. *Design Studio*
27 Park Avenue, Skewen, SA106RU

PROJECT
Sea Cadets - Port Talbot,
Old Harbour House,
Port Talbot, SA13 1RH

TITLE

Proposed fire
escape works

CLIENT
Sea Cadets - Port Talbot

DRAWN BY JM	CHECKED BY -	DATE 20/06/23
SCALE (@ A1)		PROJECT NUMBER Project Number
DRAWING NUMBER A1 - A100		REV