


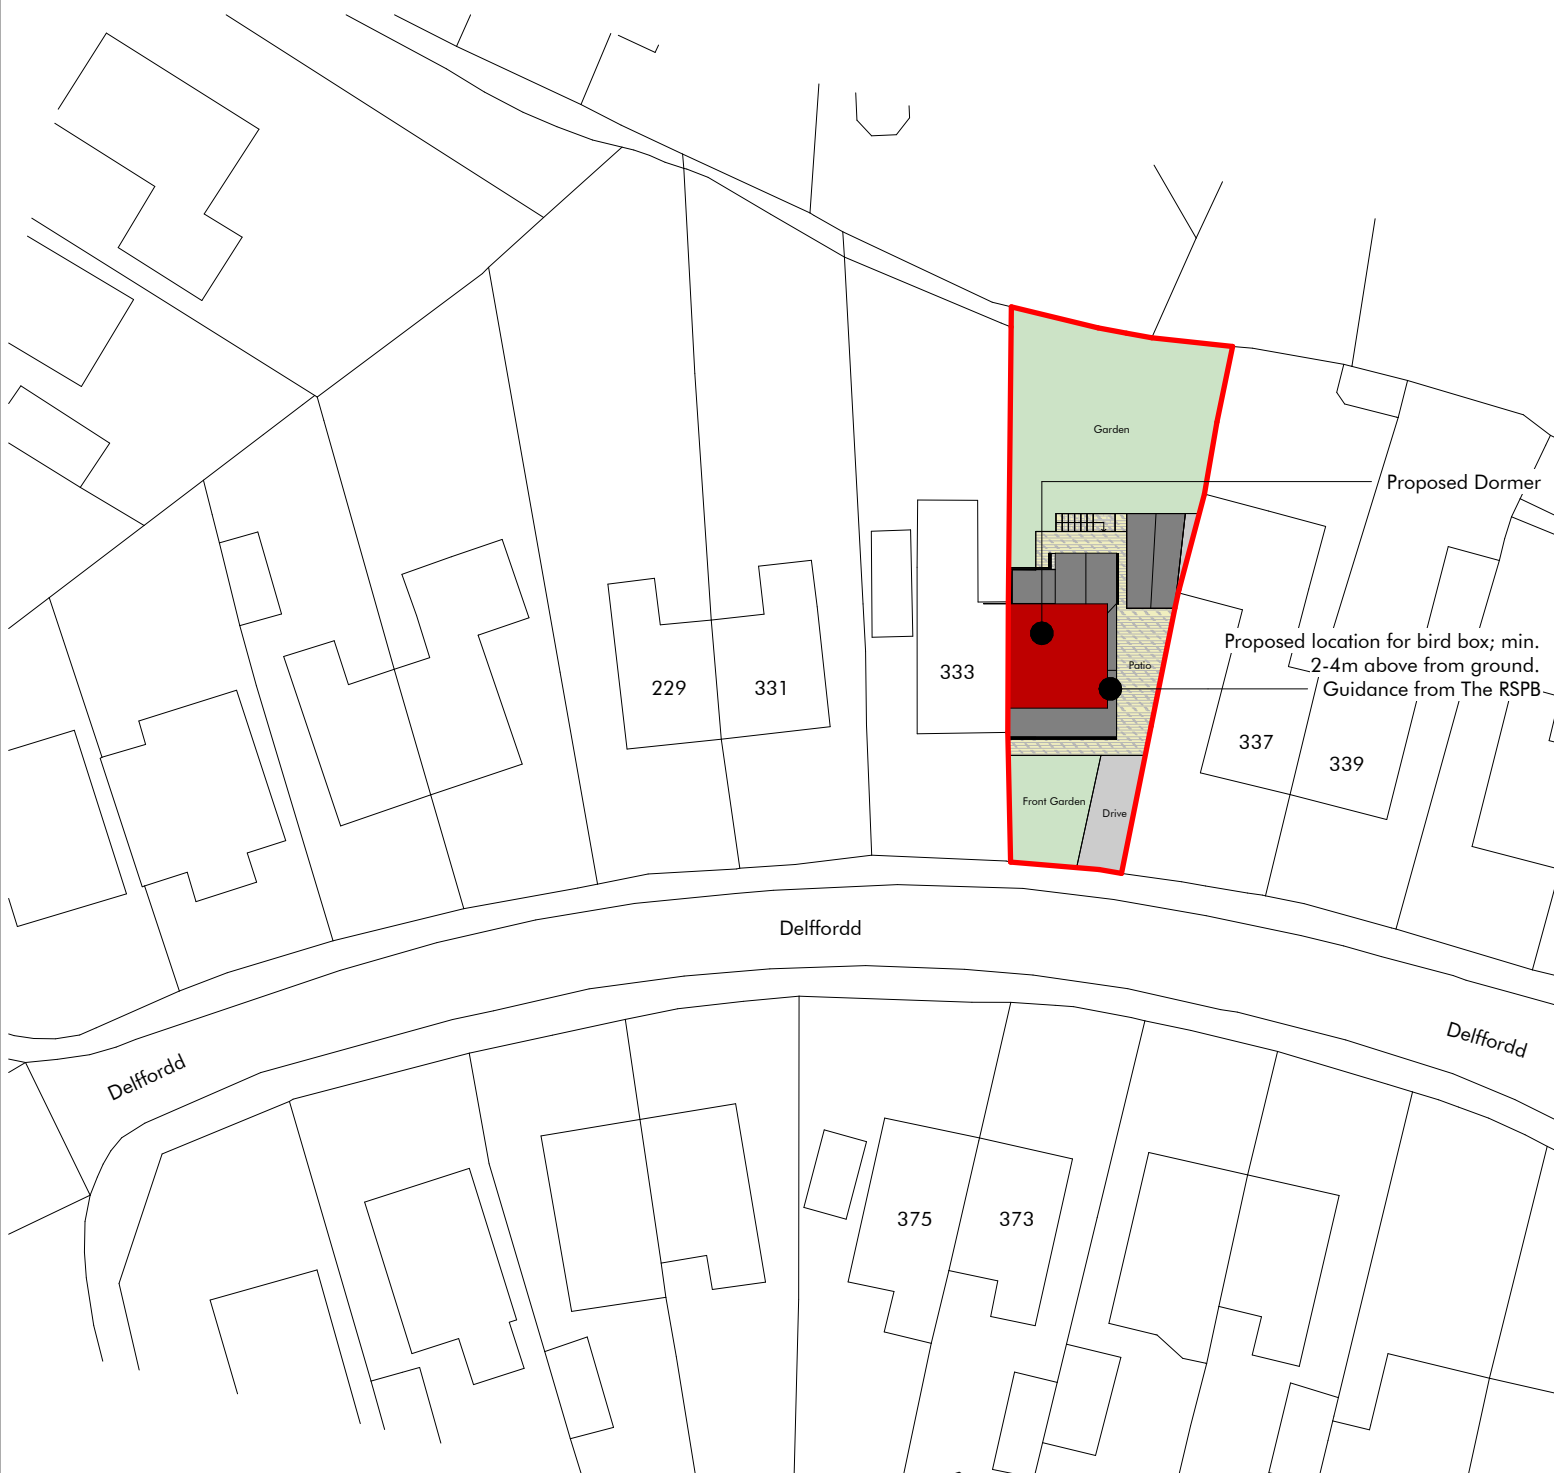

darkin
architects

drawing on
experience

www.darkinarchitects.com

CARDIFF 02922 744 005

LLANELLI 01554 778 730

NEATH 01639 505 566


info@darkinarchitects.com

RIBA 

Chartered Practice

NOTES

Ordnance Survey © Crown Copyright 2023. All rights reserved. Licence number 100022432

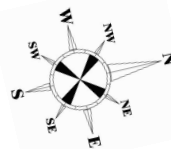

No.	Description	By	Date
A	Bird box added	AV	12.07.2023

THIS DRAWING IS THE COPYRIGHT OF DARKIN ARCHITECTS AND MAY NOT BE COPIED, ALTERED OR REPRODUCED IN ANY FORM OR PASSED TO A THIRD PARTY WITHOUT THEIR CONSENT. DIMENSIONS MUST BE CHECKED AND VERIFIED ON SITE AND ANY DISCREPANCIES SHOULD BE REPORTED TO THE ARCHITECT. THIS DRAWING MUST NOT BE SCALED AND SHOULD BE READ IN CONJUNCTION WITH ALL OTHER CONSULTANT'S DRAWINGS. IF IN DOUBT ASK FOR CONFIRMATION.

CLIENT Richard Price

PROJECT Dormer Extension

PROJECT ADDRESS 335 Delffordd, Rhos, Pontardawe, Swansea SA8 3HG

DRAWING TITLE: Proposed Site Block Plan

DRAWN BY

NCR

CHECKED BY

AV

© Copyright
Darkin
Architects 2023

PROJECT REF

RH559

SCALE

1 : 500

PAPER
SIZE
A4

DRAWING

003

REVISION

A

DATE

29/06/23