


Gablon Baskets - were set back off boundary line by a min of 300mm.

Excavation - Mini Digger would sit in excavated area with tractor + trailer sitting on single track road, any vehicles needing access to Fernfield tractor + trailer would move into Turning Area for vehicles to pass.

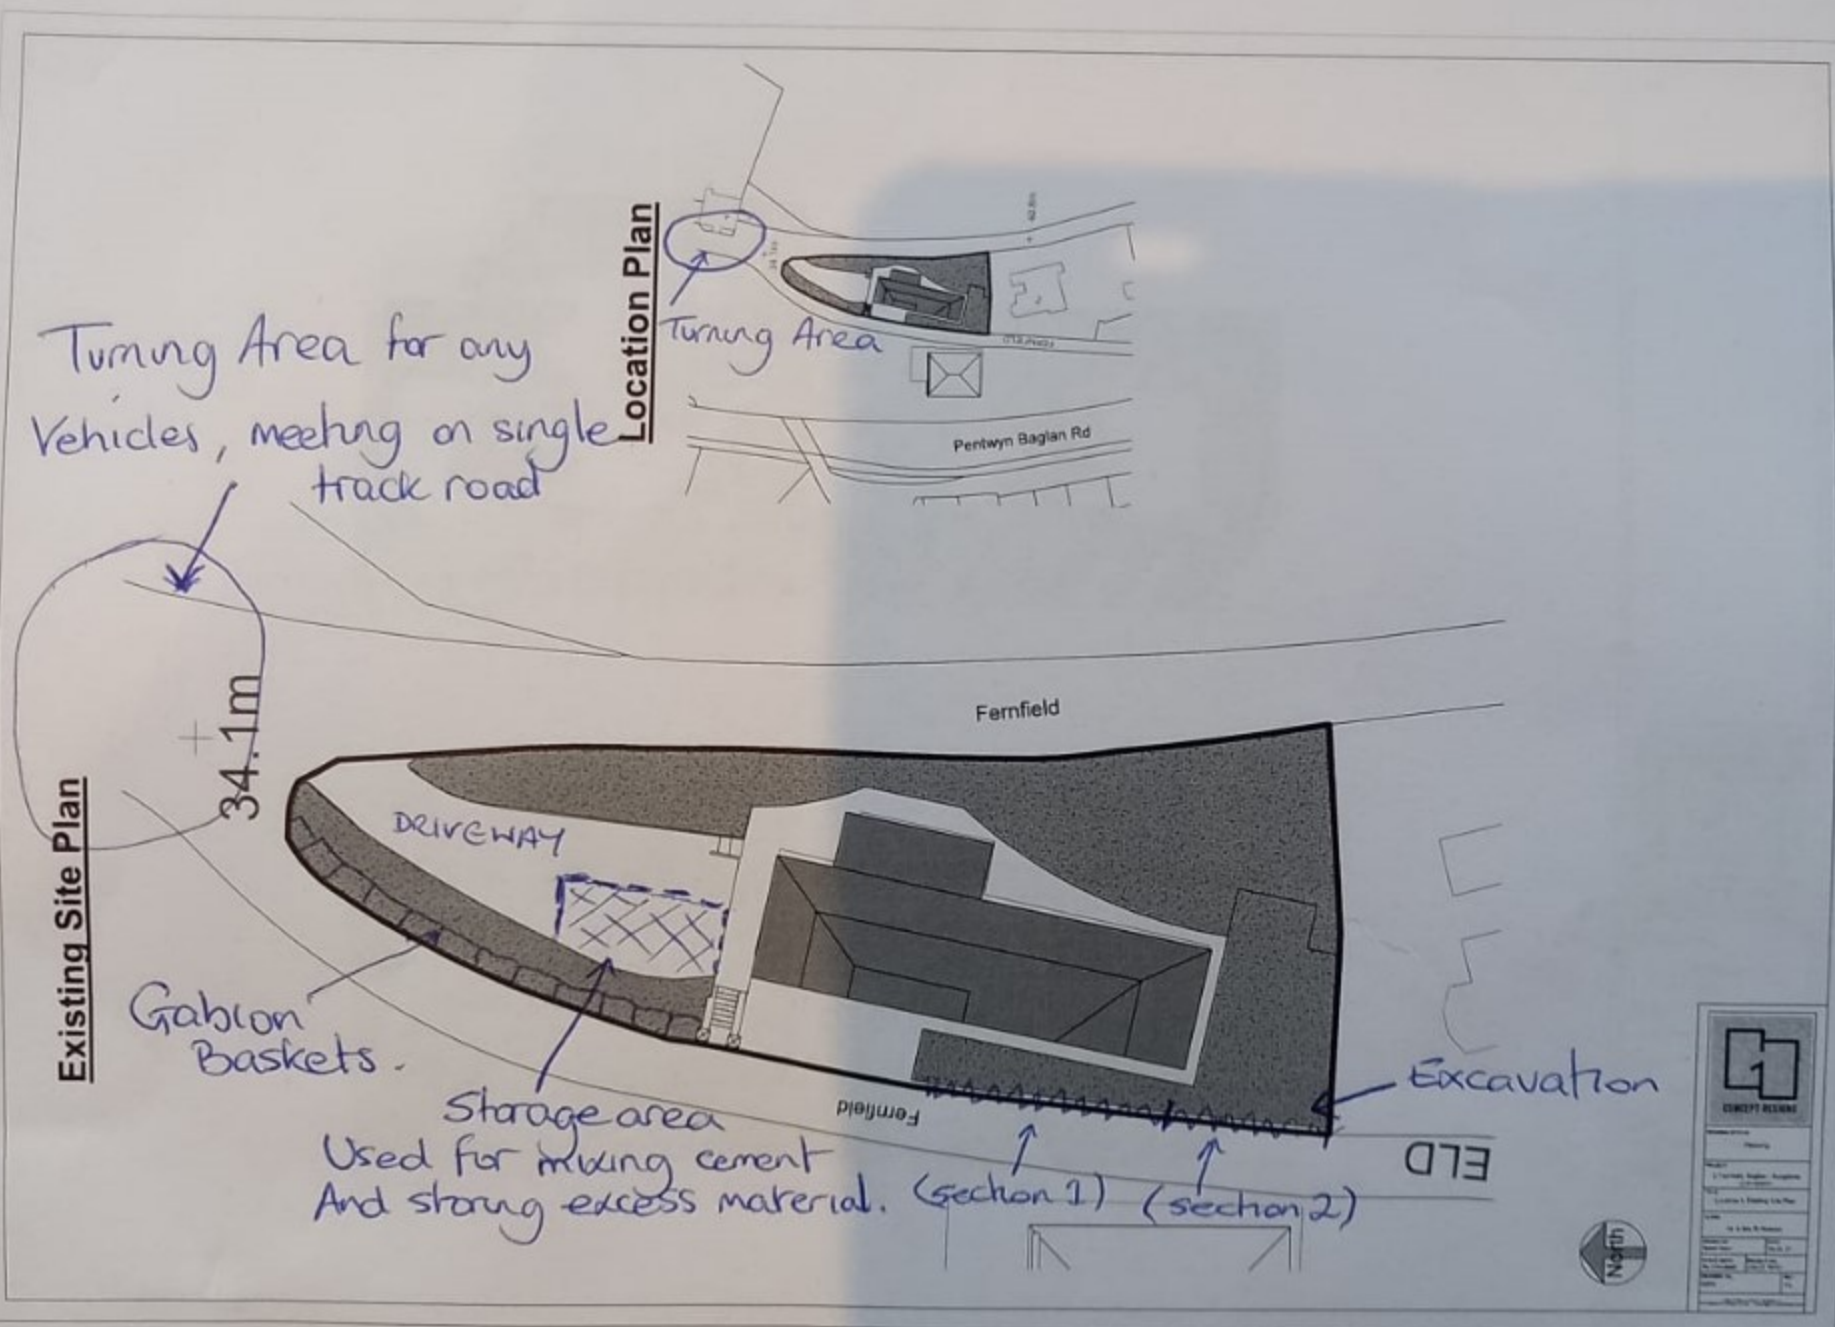

Excavation was done in 2 stages, section 1 was done first, footings concreted and blockwall built. Concrete blocks were delivered and loaded off onto footing to keep highway clear at all times.