


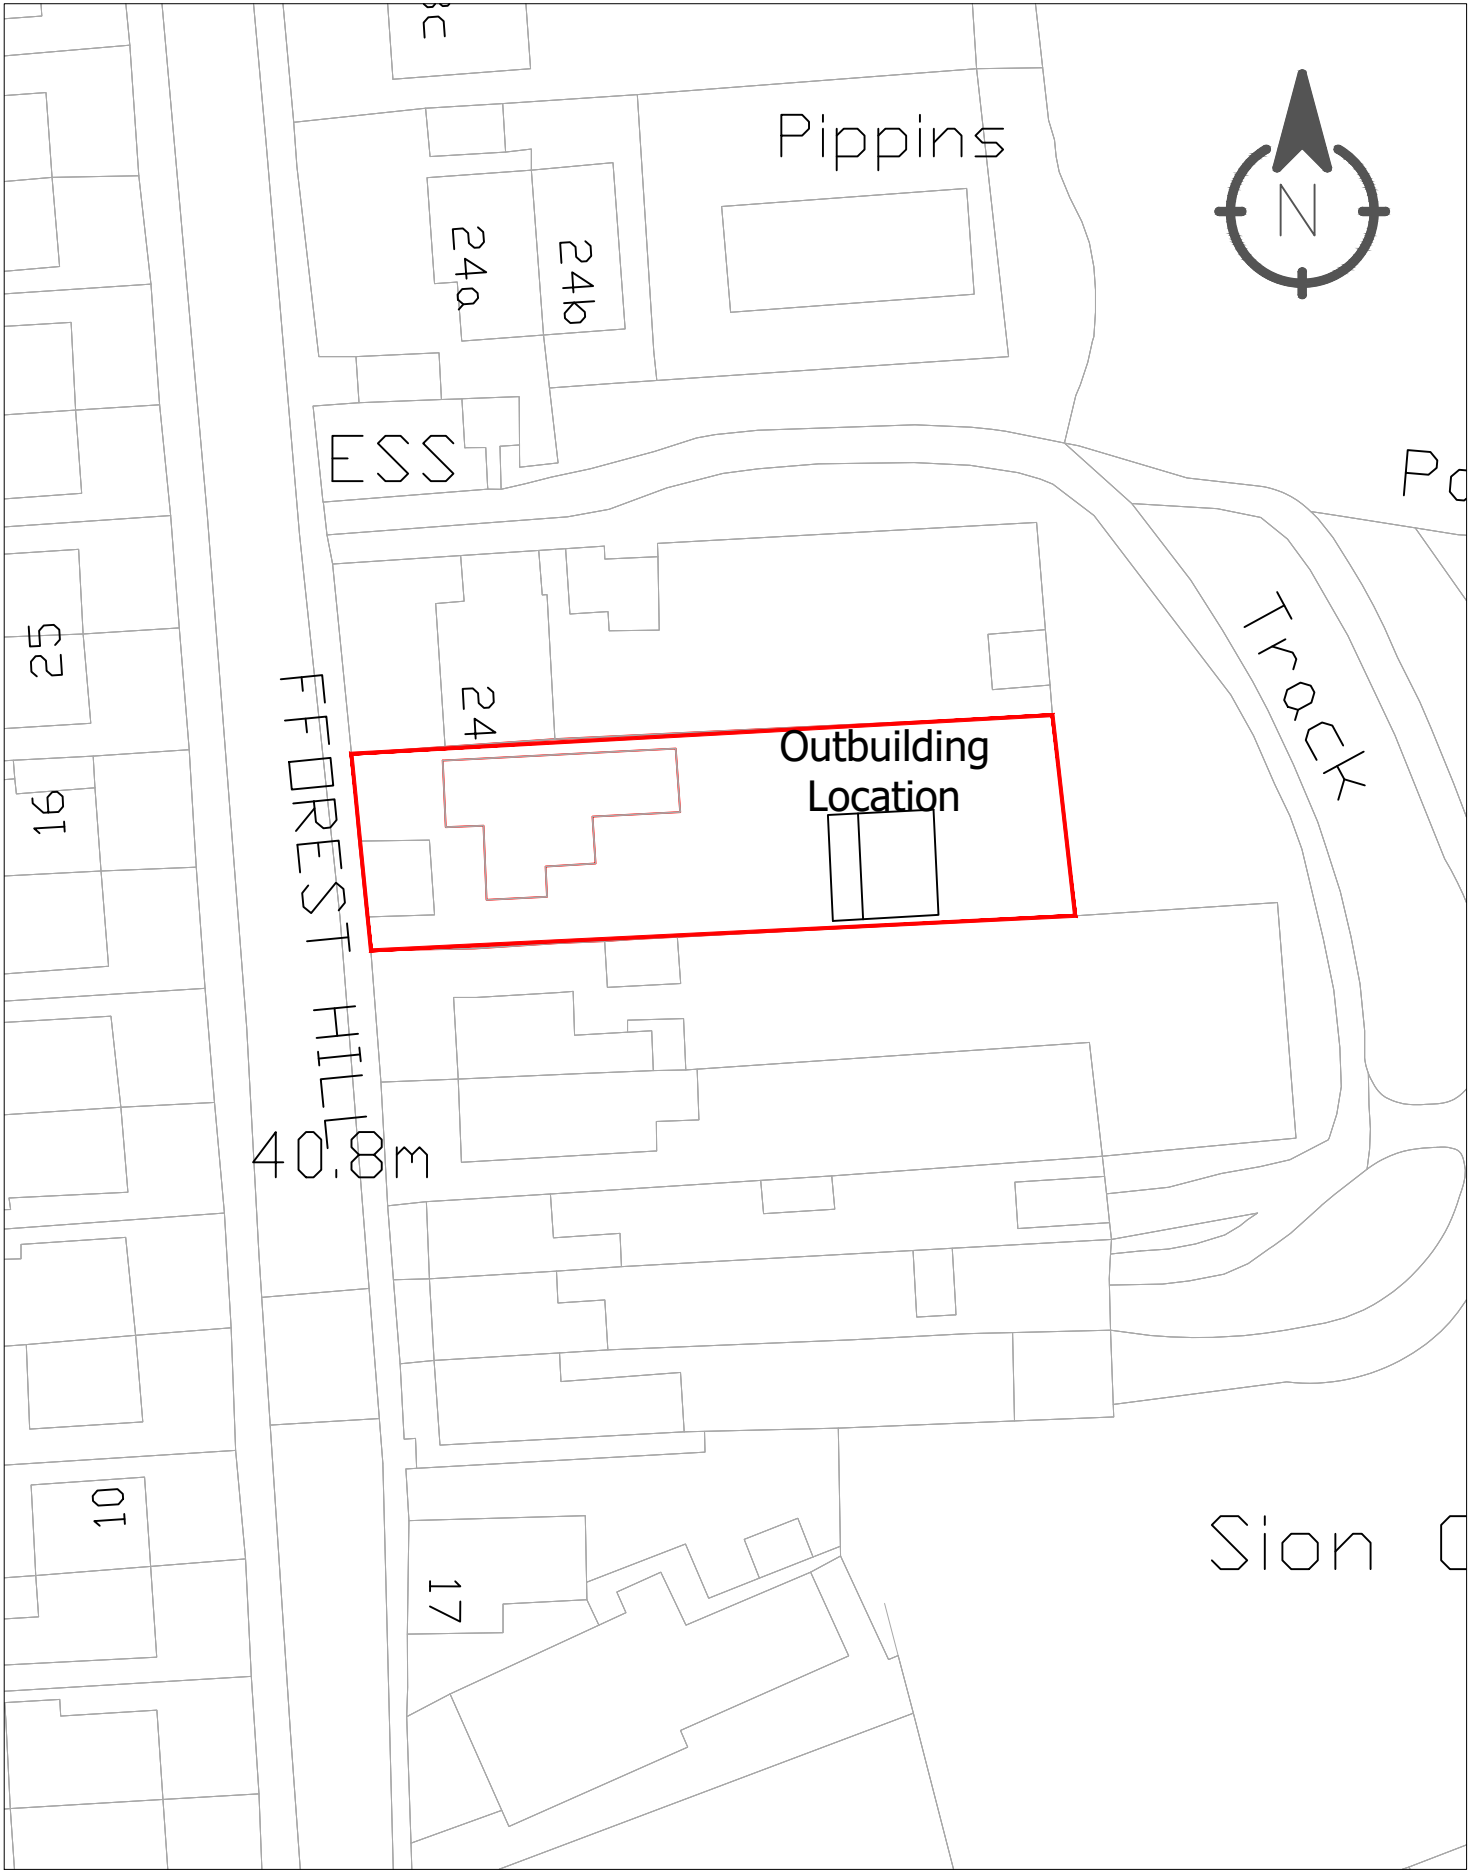

23 FForest Hill, SA10 8HD
Aled Thomas
Scale - 1:500 @ A4