


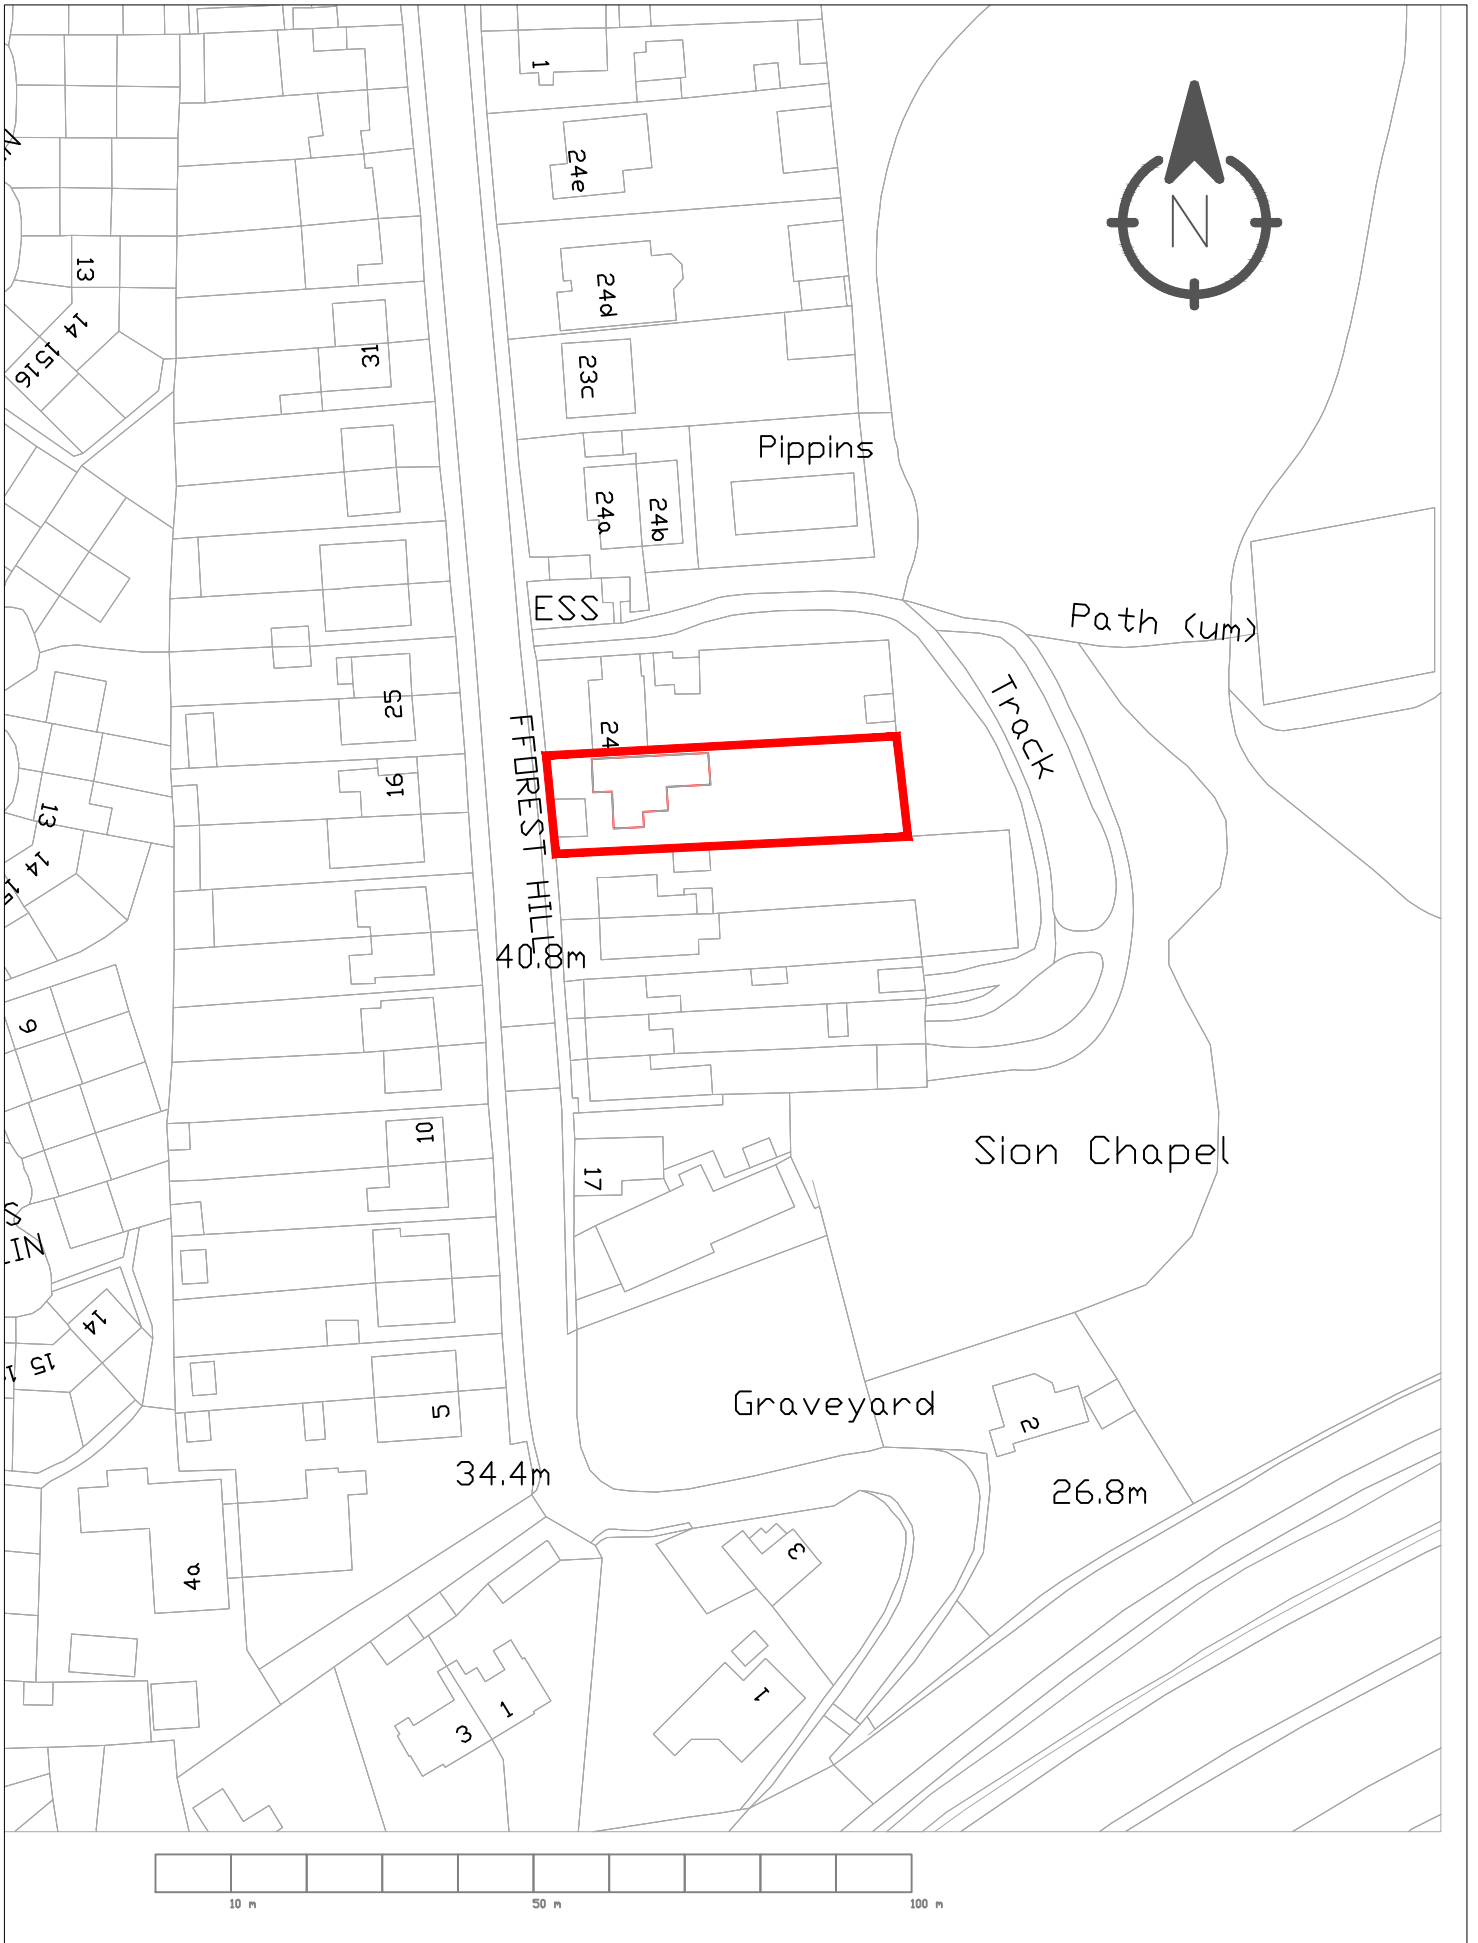

23 FForest Hill, SA10 8HD  
Aled Thomas  
Scale - 1:1000 @ A4