


Superseded

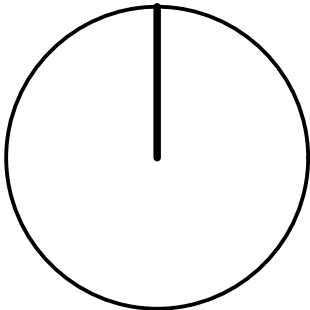


 George and Co.

New canopy at 22 Parish
Road, Cwmgwrach, Neath,
SA11 5SW

954.01	site location plan		
planning	1:1250 @ A3	JULY 23	AJ
George + Co Crownford House, Swan Street, Merthyr Tydfil, Mid Glamorgan, Wales, CF47 8EU TEL 07830328652 hello@georgeandco.studio			
DO NOT SCALE THIS DRAWING		©George and Co.	

Superseded

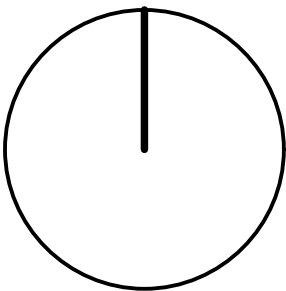

112.4m


21

22

 George and Co.

New canopy at 22 Parish Road, Cwmgwrach, Neath, SA11 5SW

954.02	existing block plan		
planning	1:200 @ A3	JULY 23	AJ
George + Co Crownford House, Swan Street, Merthyr Tydfil, Mid Glamorgan, Wales, CF47 8EU TEL 07830328652 hello@georgeandco.studio			
DO NOT SCALE THIS DRAWING		©George and Co.	

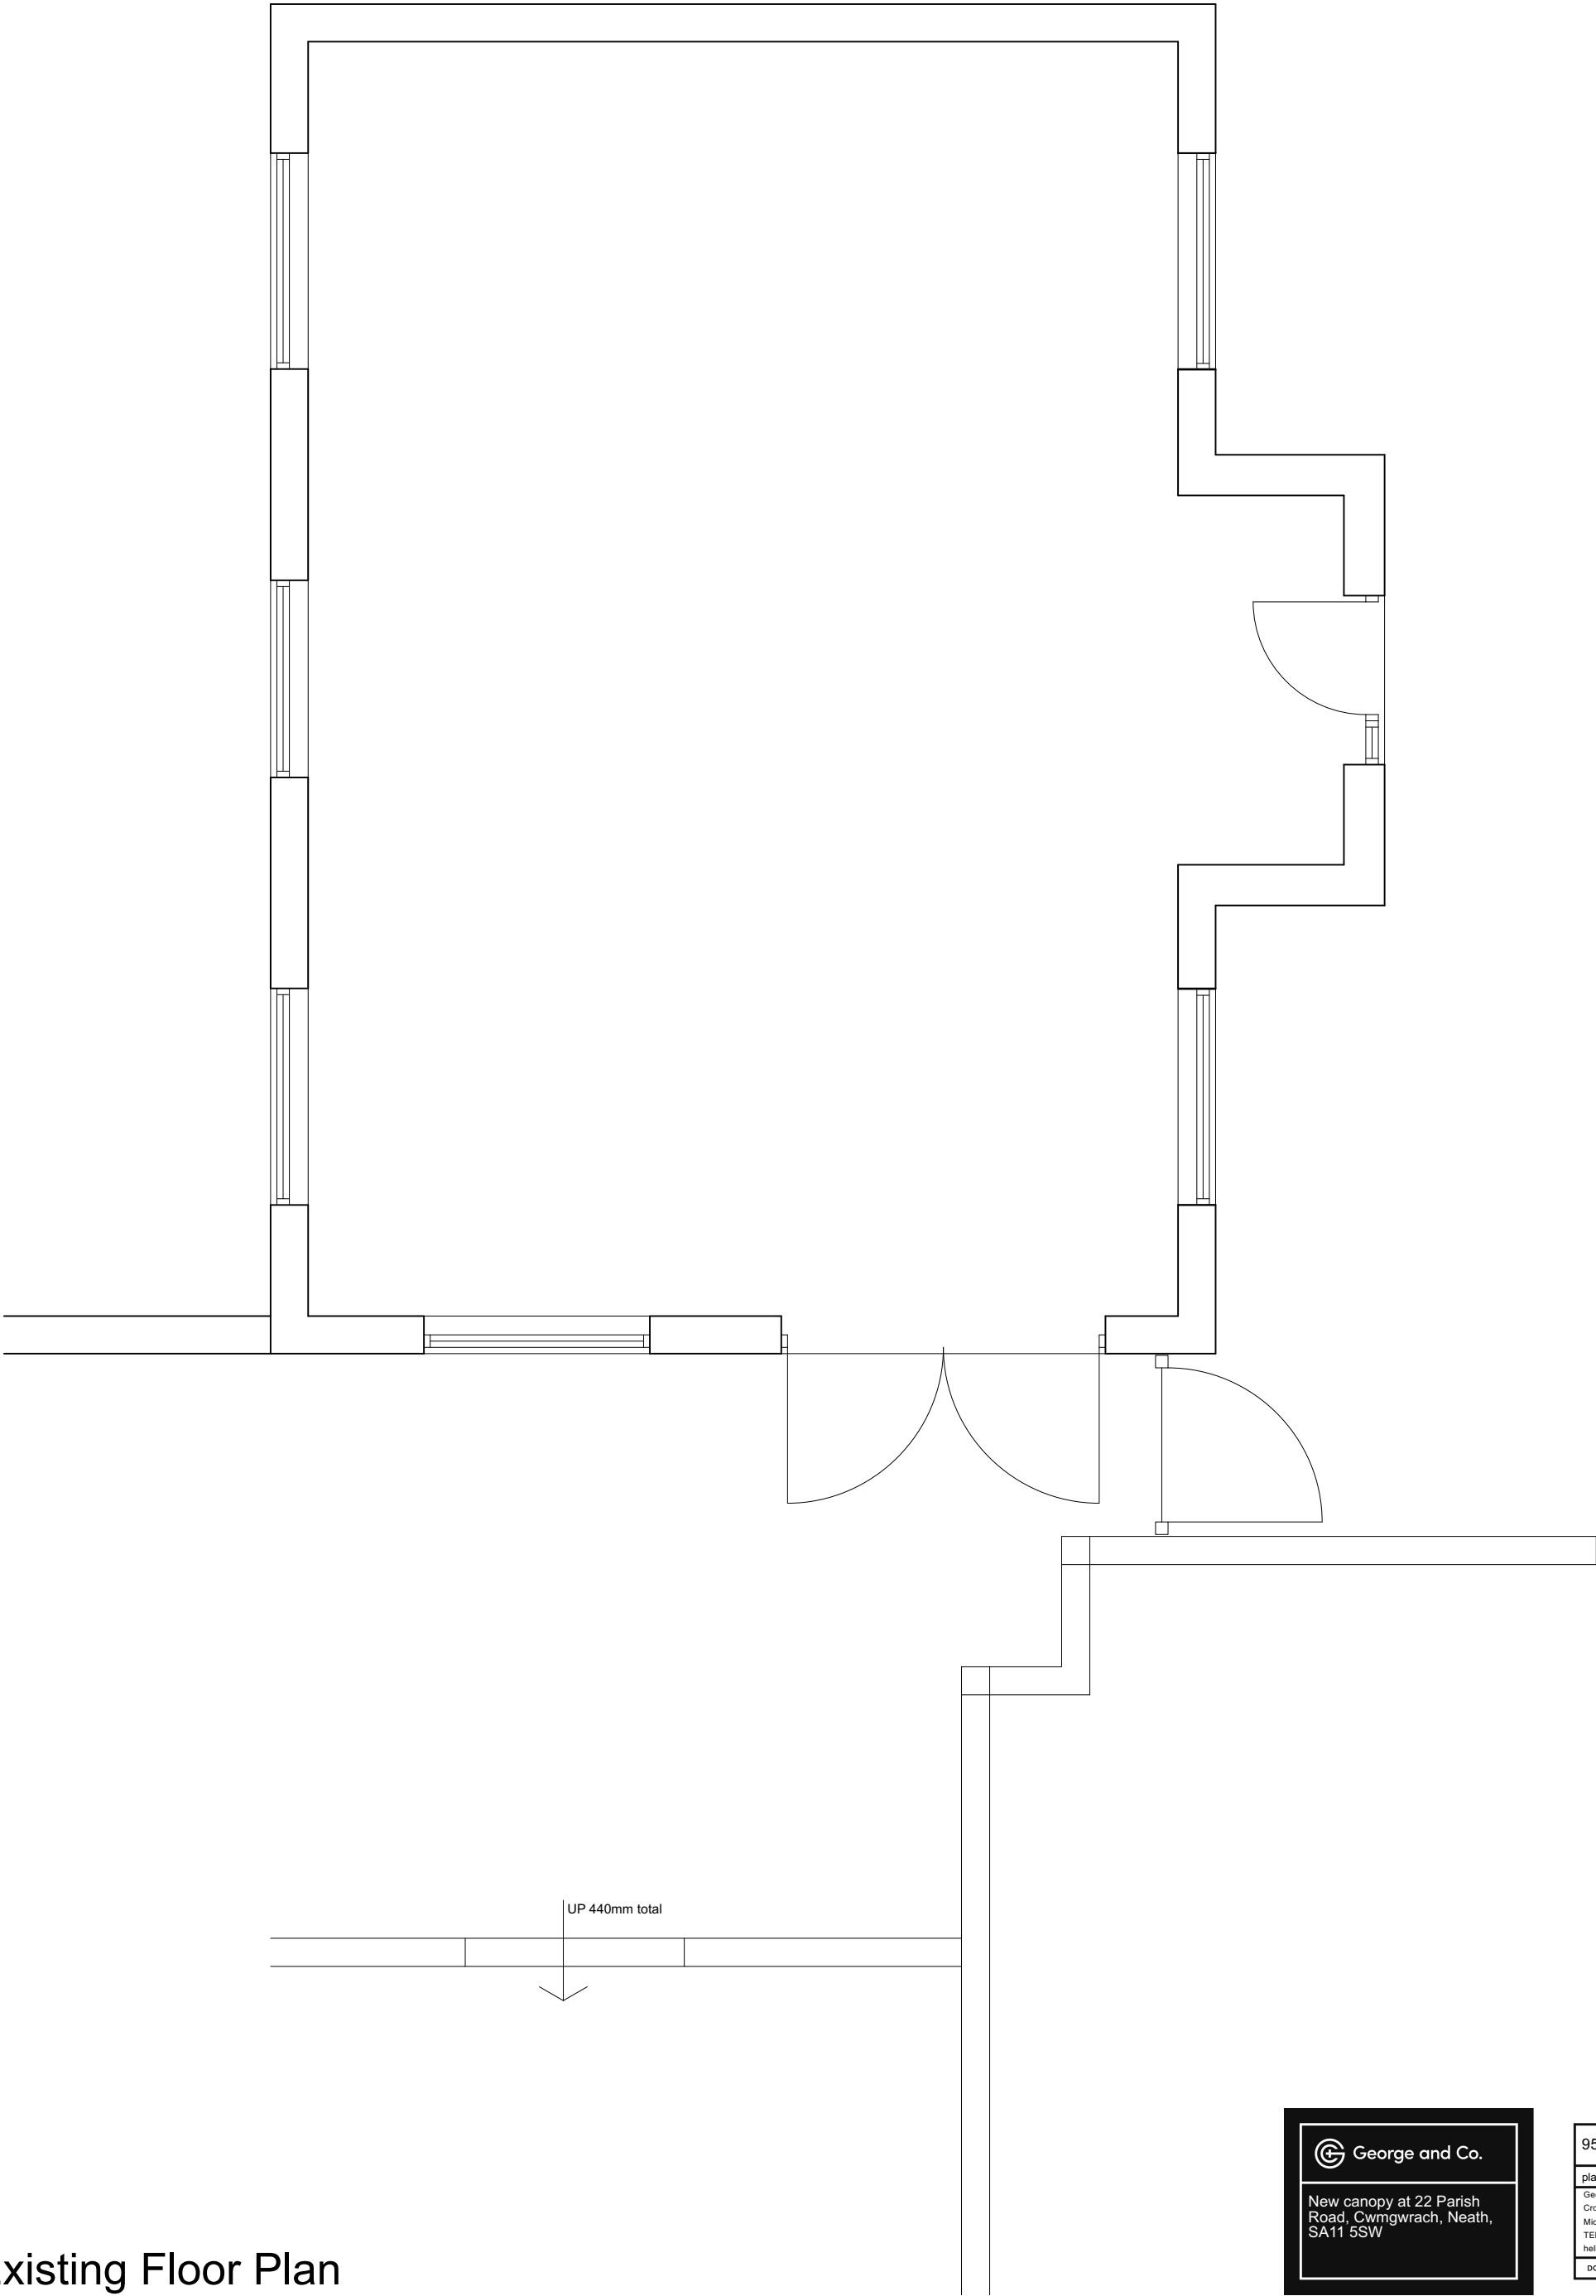


Existing Floor Plan

 George and Co.

New canopy at 22 Parish Road, Cwmgwrach, Neath, SA11 5SW

954.03	existing plan		
planning	1:50 @ A3	JULY 23	AJ
George + Co Crownford House, Swan Street, Merthyr Tydfil, Mid Glamorgan, Wales, CF47 8EU TEL 07830328652 hello@georgeandco.studio			
DO NOT SCALE THIS DRAWING		©George and Co.	

Superseded

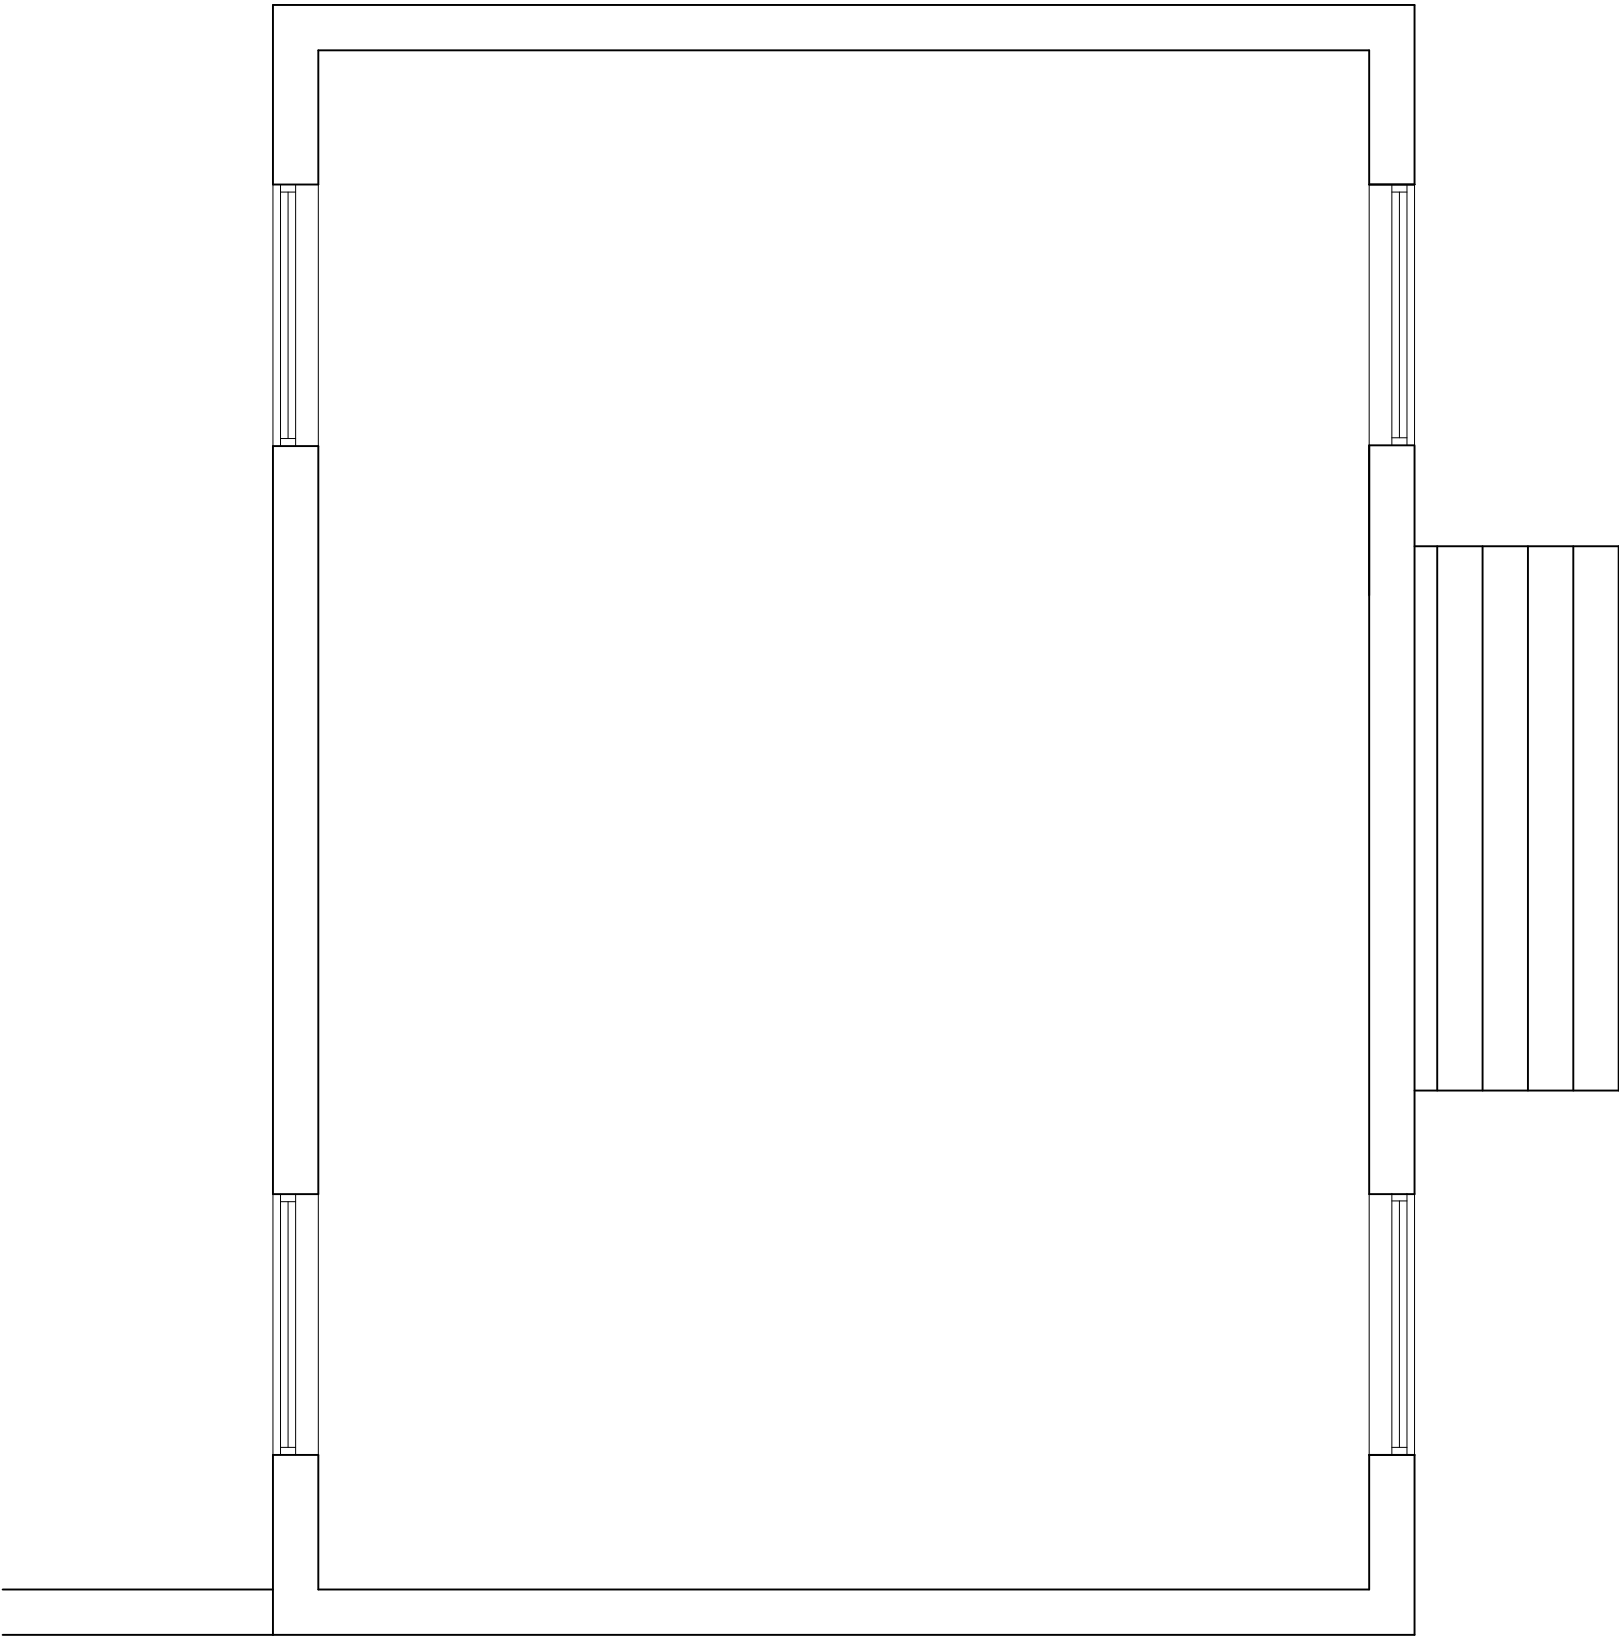


Existing Second Plan

 George and Co.

New canopy at 22 Parish Road, Cwmgwrach, Neath, SA11 5SW

954.04	existing plan		
planning	1:50 @ A3	JULY 23	AJ
George + Co Crownford House, Swan Street, Merthyr Tydfil, Mid Glamorgan, Wales, CF47 8EU TEL 07830328652 hello@georgeandco.studio			
DO NOT SCALE THIS DRAWING			©George and Co.

Superseded

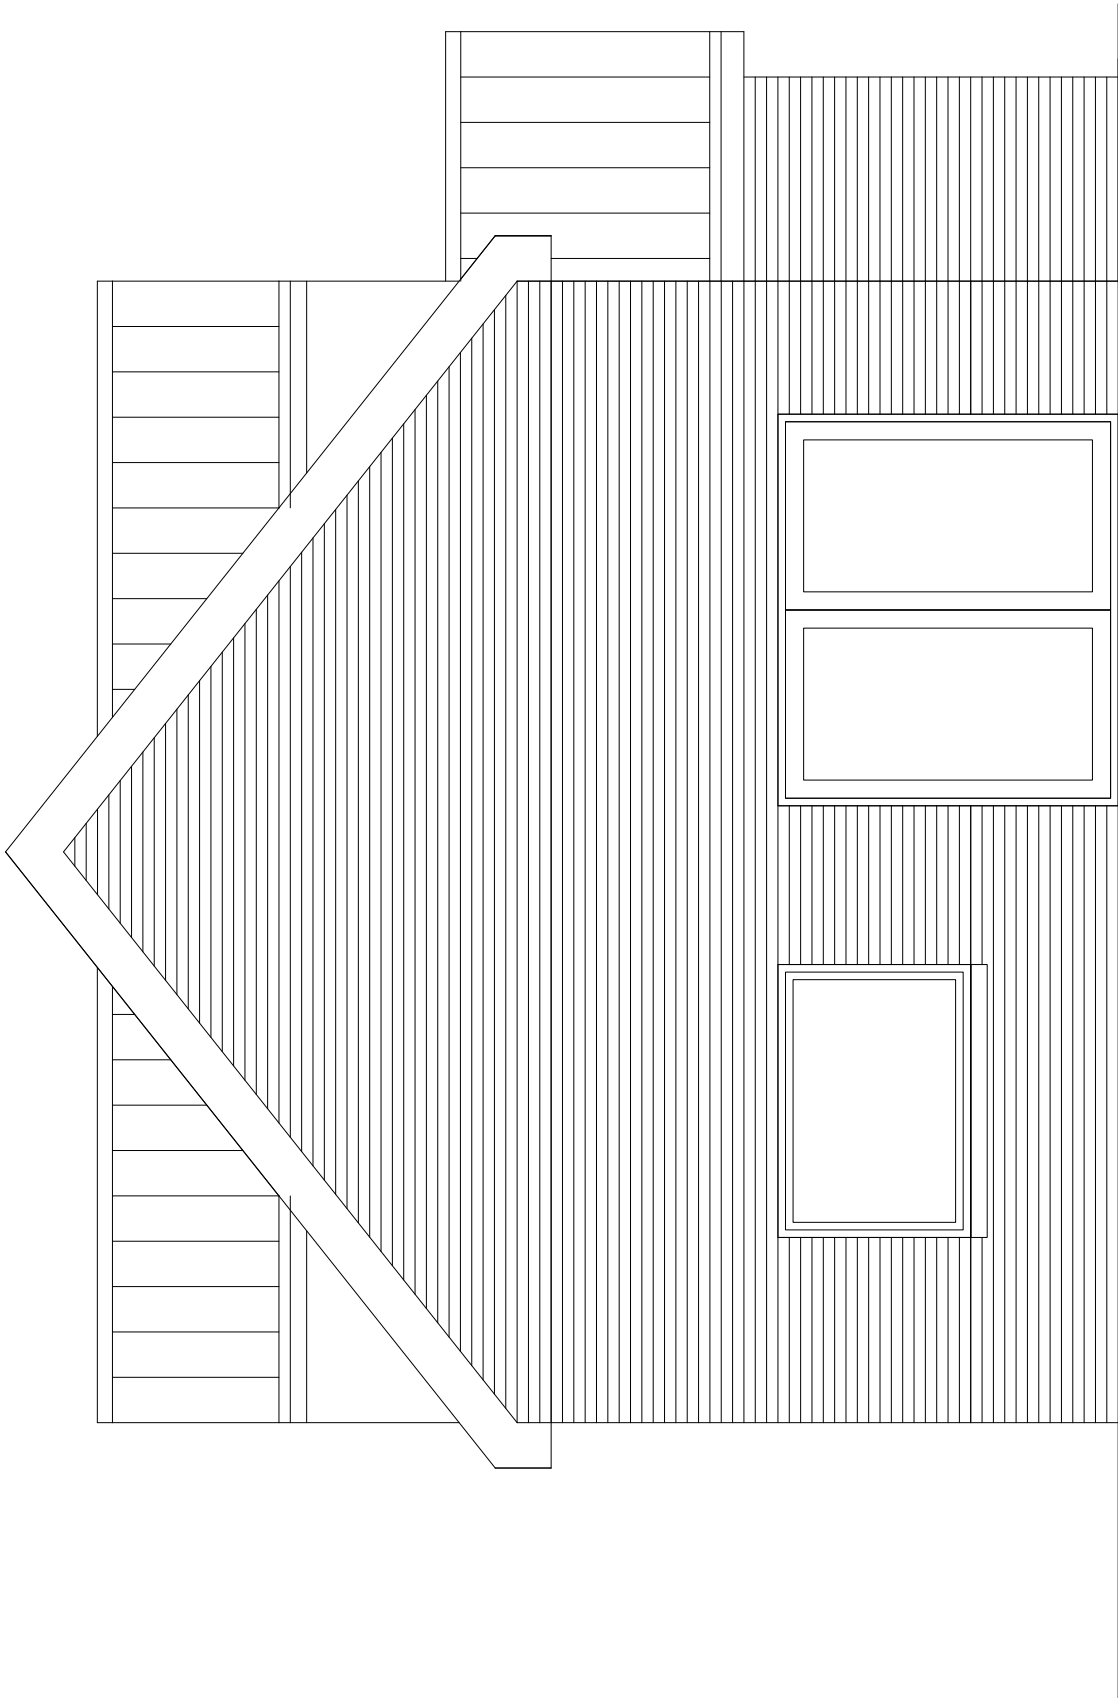


Existing Elevation side

 George and Co.

New canopy at 22 Parish Road, Cwmgwrach, Neath, SA11 5SW

954.05	existing elevation		
planning	1:50 @ A3	JULY 23	AJ
George + Co Crownford House, Swan Street, Merthyr Tydfil, Mid Glamorgan, Wales, CF47 8EU TEL 07830328652 hello@georgeandco.studio			
DO NOT SCALE THIS DRAWING			©George and Co.

Superseded

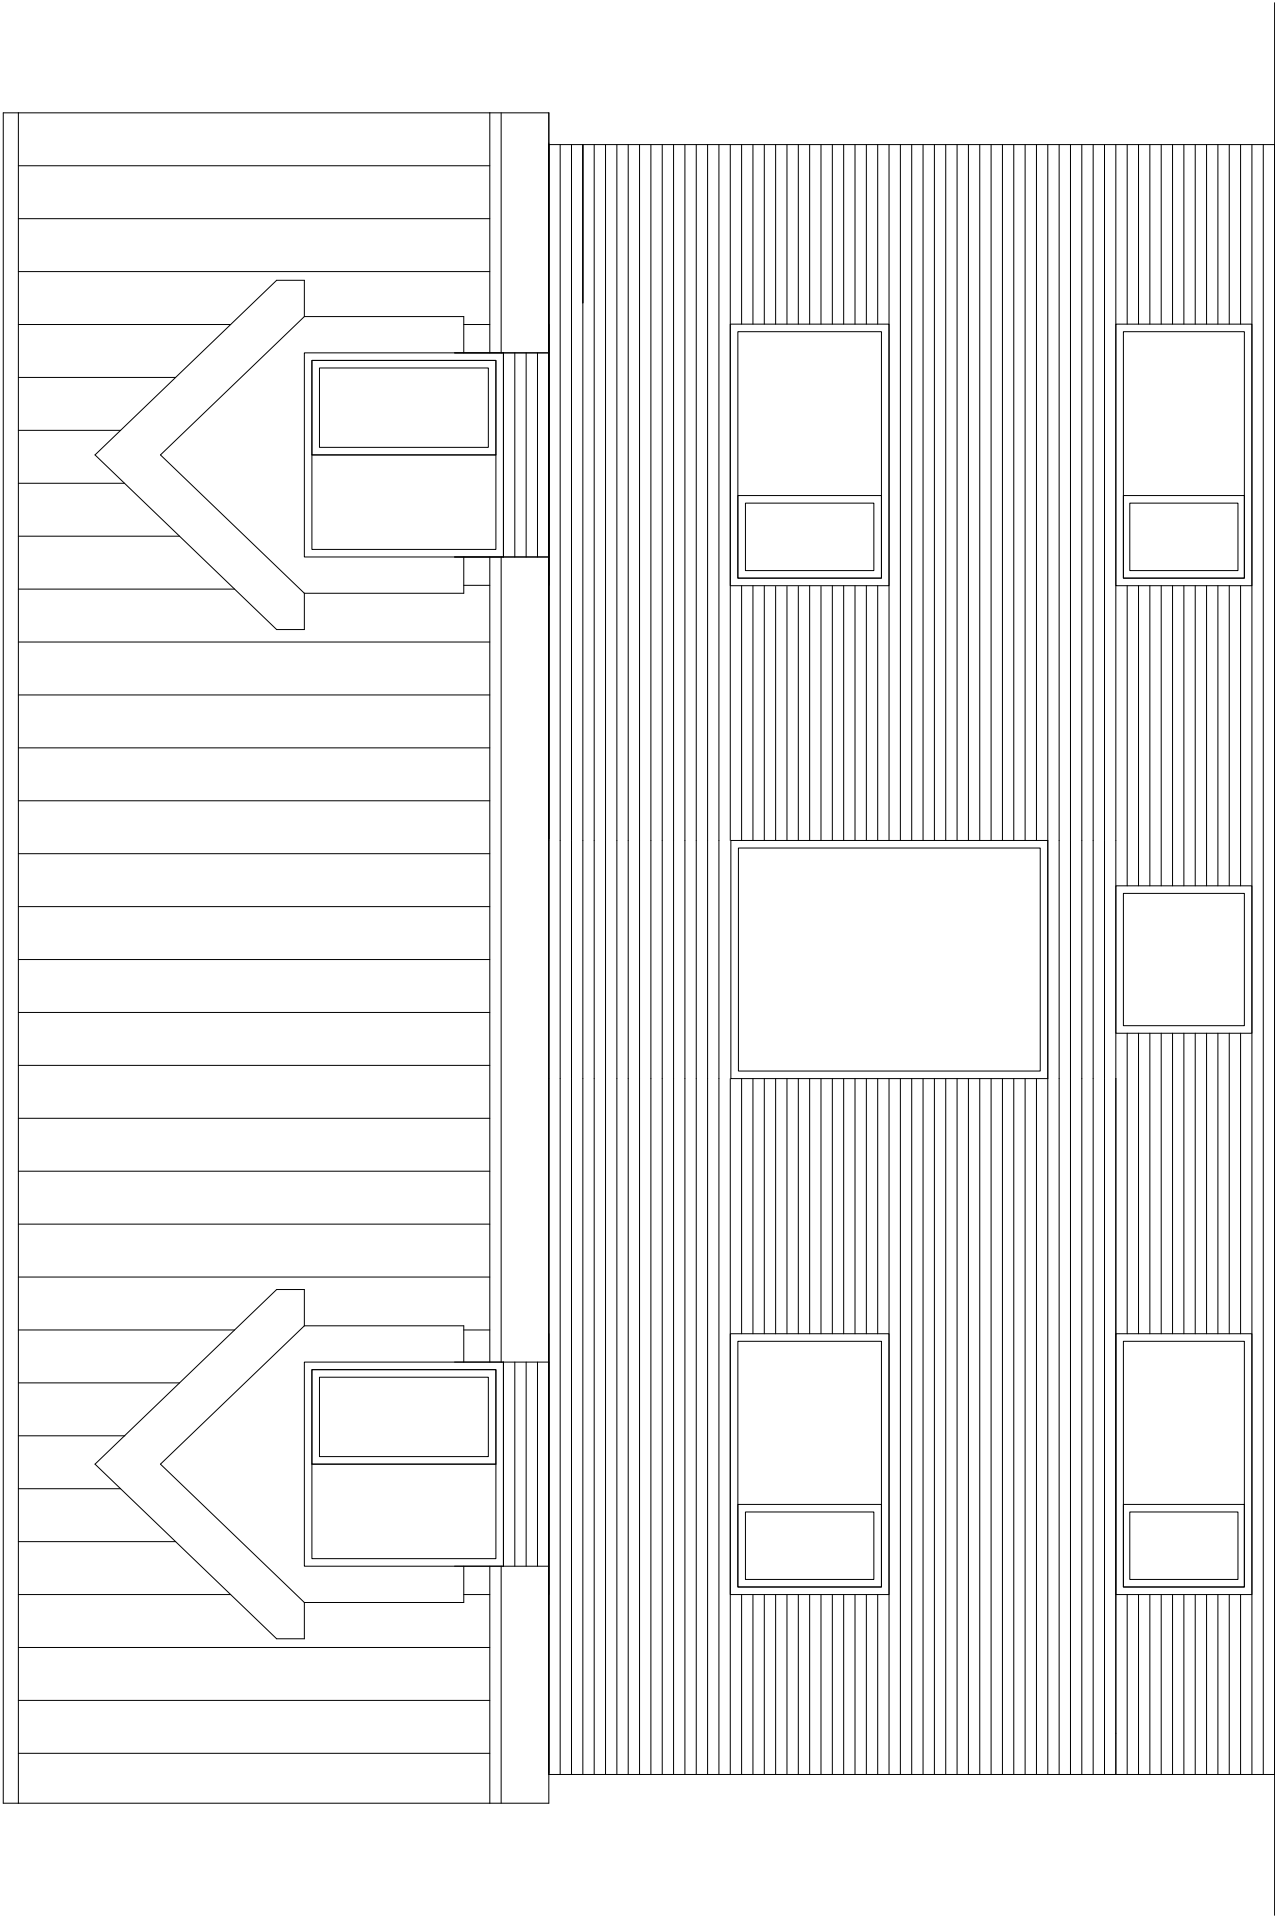


Existing Elevation Rear

 George and Co.

New canopy at 22 Parish Road, Cwmgwrach, Neath, SA11 5SW

954.06	existing elevation		
planning	1:50 @ A3	JULY 23	AJ
George + Co Crownford House, Swan Street, Merthyr Tydfil, Mid Glamorgan, Wales, CF47 8EU TEL 07830328652 hello@georgeandco.studio			
DO NOT SCALE THIS DRAWING		©George and Co.	

Superseded

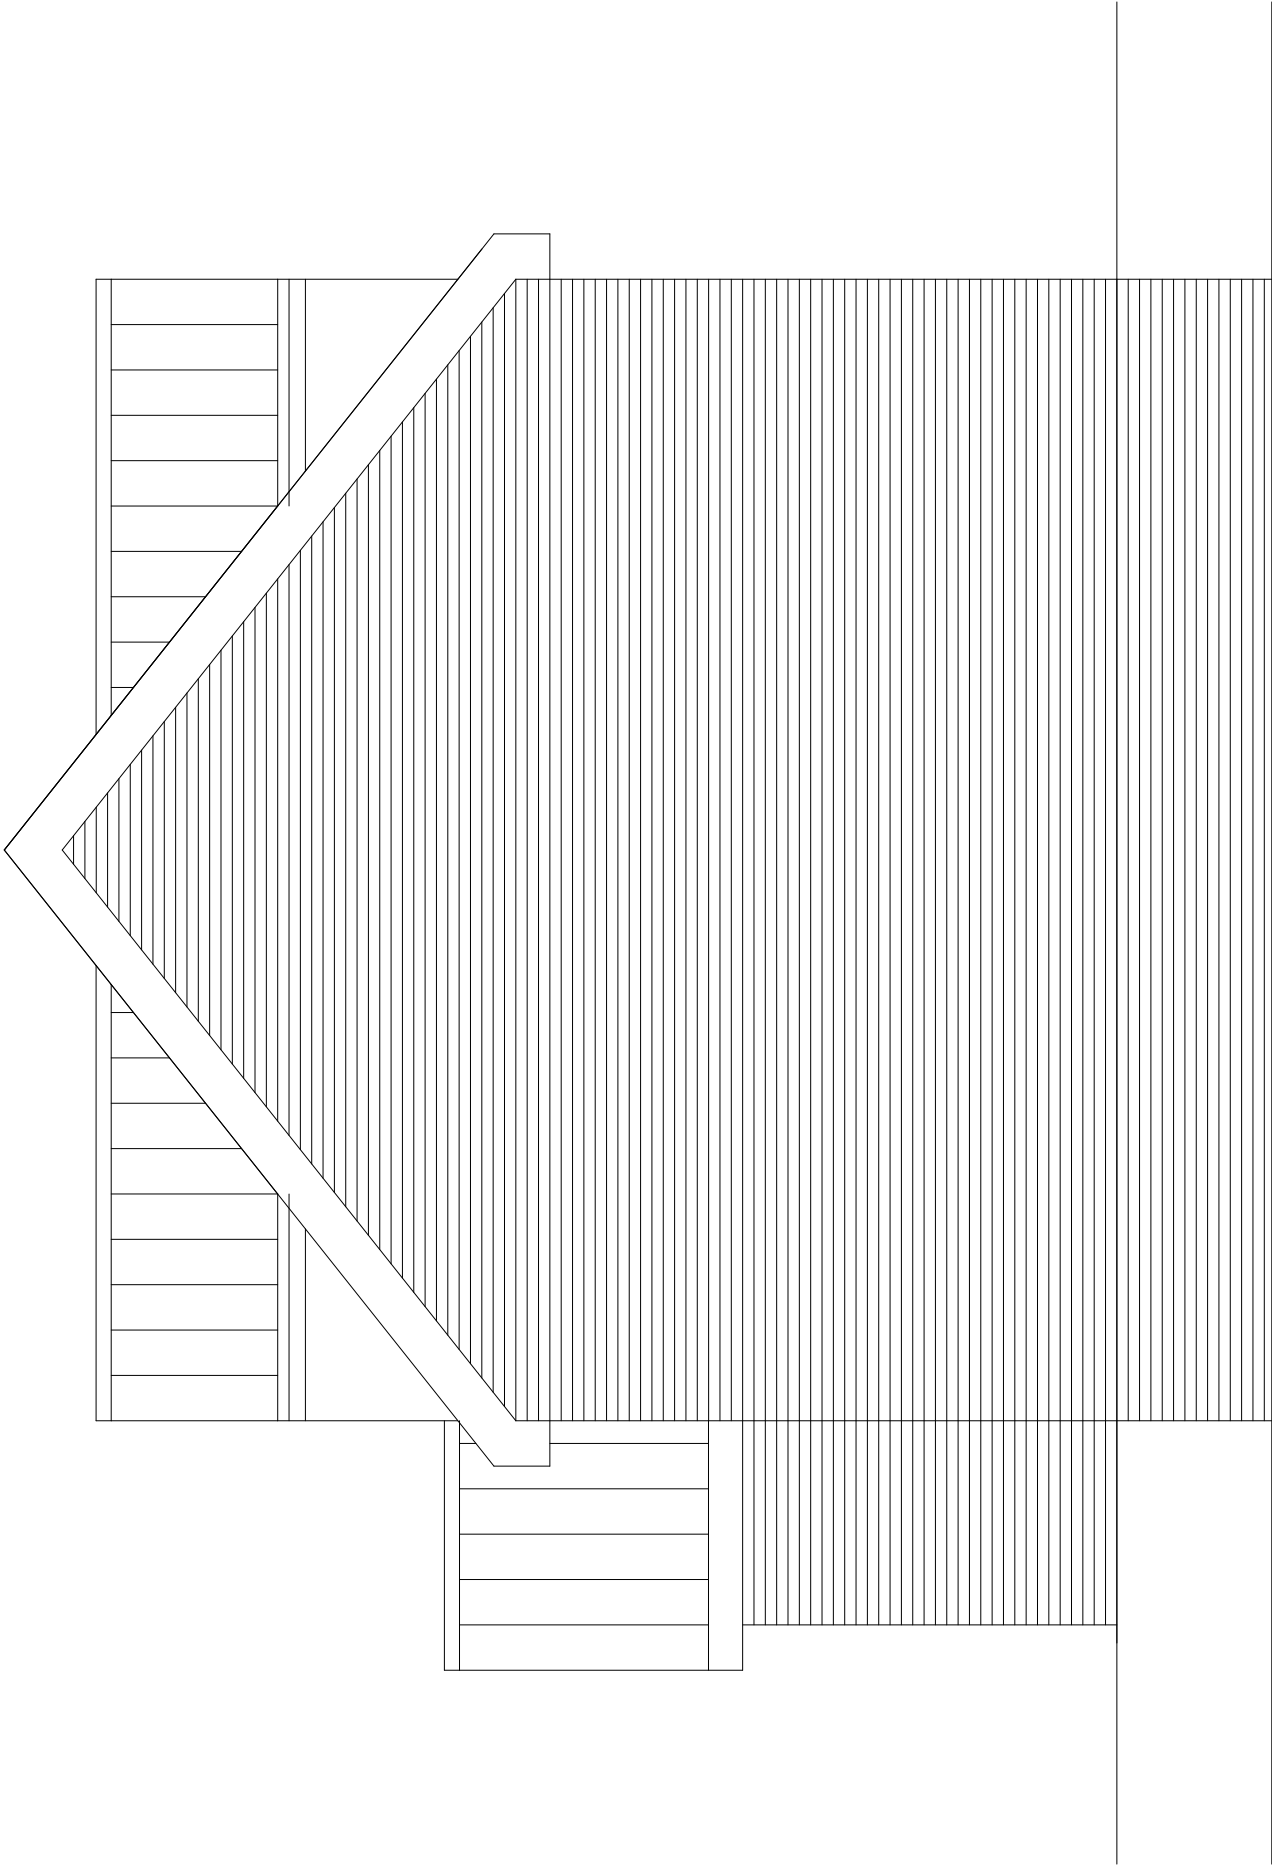


Existing Elevation side

 George and Co.

New canopy at 22 Parish Road, Cwmgwrach, Neath, SA11 5SW

954.07	existing elevation		
planning	1:50 @ A3	JULY 23	AJ
George + Co Crownford House, Swan Street, Merthyr Tydfil, Mid Glamorgan, Wales, CF47 8EU TEL 07830328652 hello@georgeandco.studio			
DO NOT SCALE THIS DRAWING		©George and Co.	

Superseded

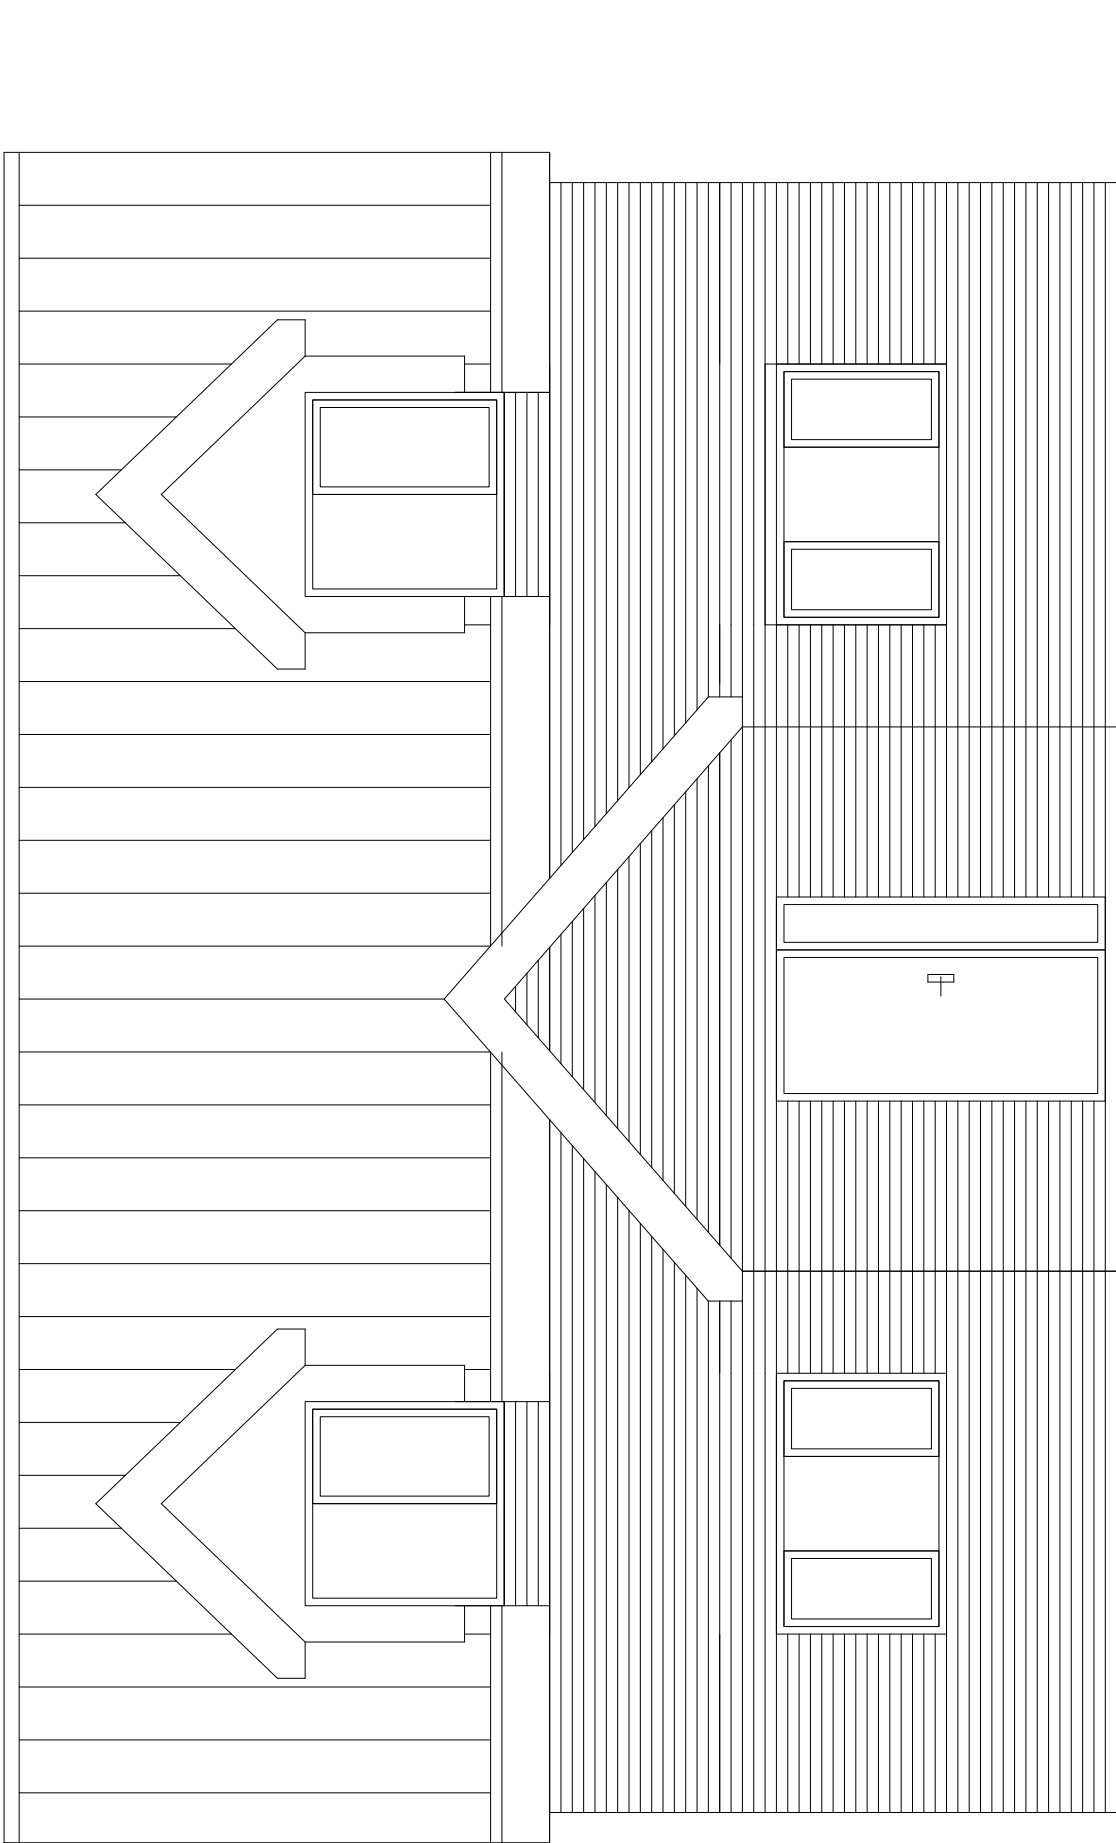


Existing Elevation Front

 George and Co.

New canopy at 22 Parish Road, Cwmgwrach, Neath, SA11 5SW

954.08	existing elevation		
planning	1:50 @ A3	JULY 23	AJ
George + Co Crownford House, Swan Street, Merthyr Tydfil, Mid Glamorgan, Wales, CF47 8EU TEL 07830328652 hello@georgeandco.studio			
DO NOT SCALE THIS DRAWING		©George and Co.	

Superseded

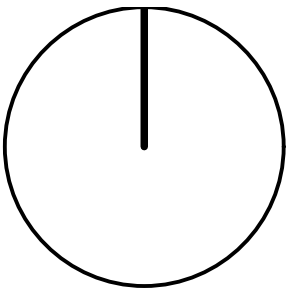

112.4m

21

22


Proposed Floor Plan

 George and Co.

New canopy at 22 Parish Road, Cwmgwrach, Neath, SA11 5SW

954.09		proposed block plan		
planning	1:200 @ A3	JULY 23	AJ	
George + Co Crownford House, Swan Street, Merthyr Tydfil, Mid Glamorgan, Wales, CF47 8EU TEL 07830328652 hello@georgeandco.studio				
DO NOT SCALE THIS DRAWING			©George and Co.	

Superseded

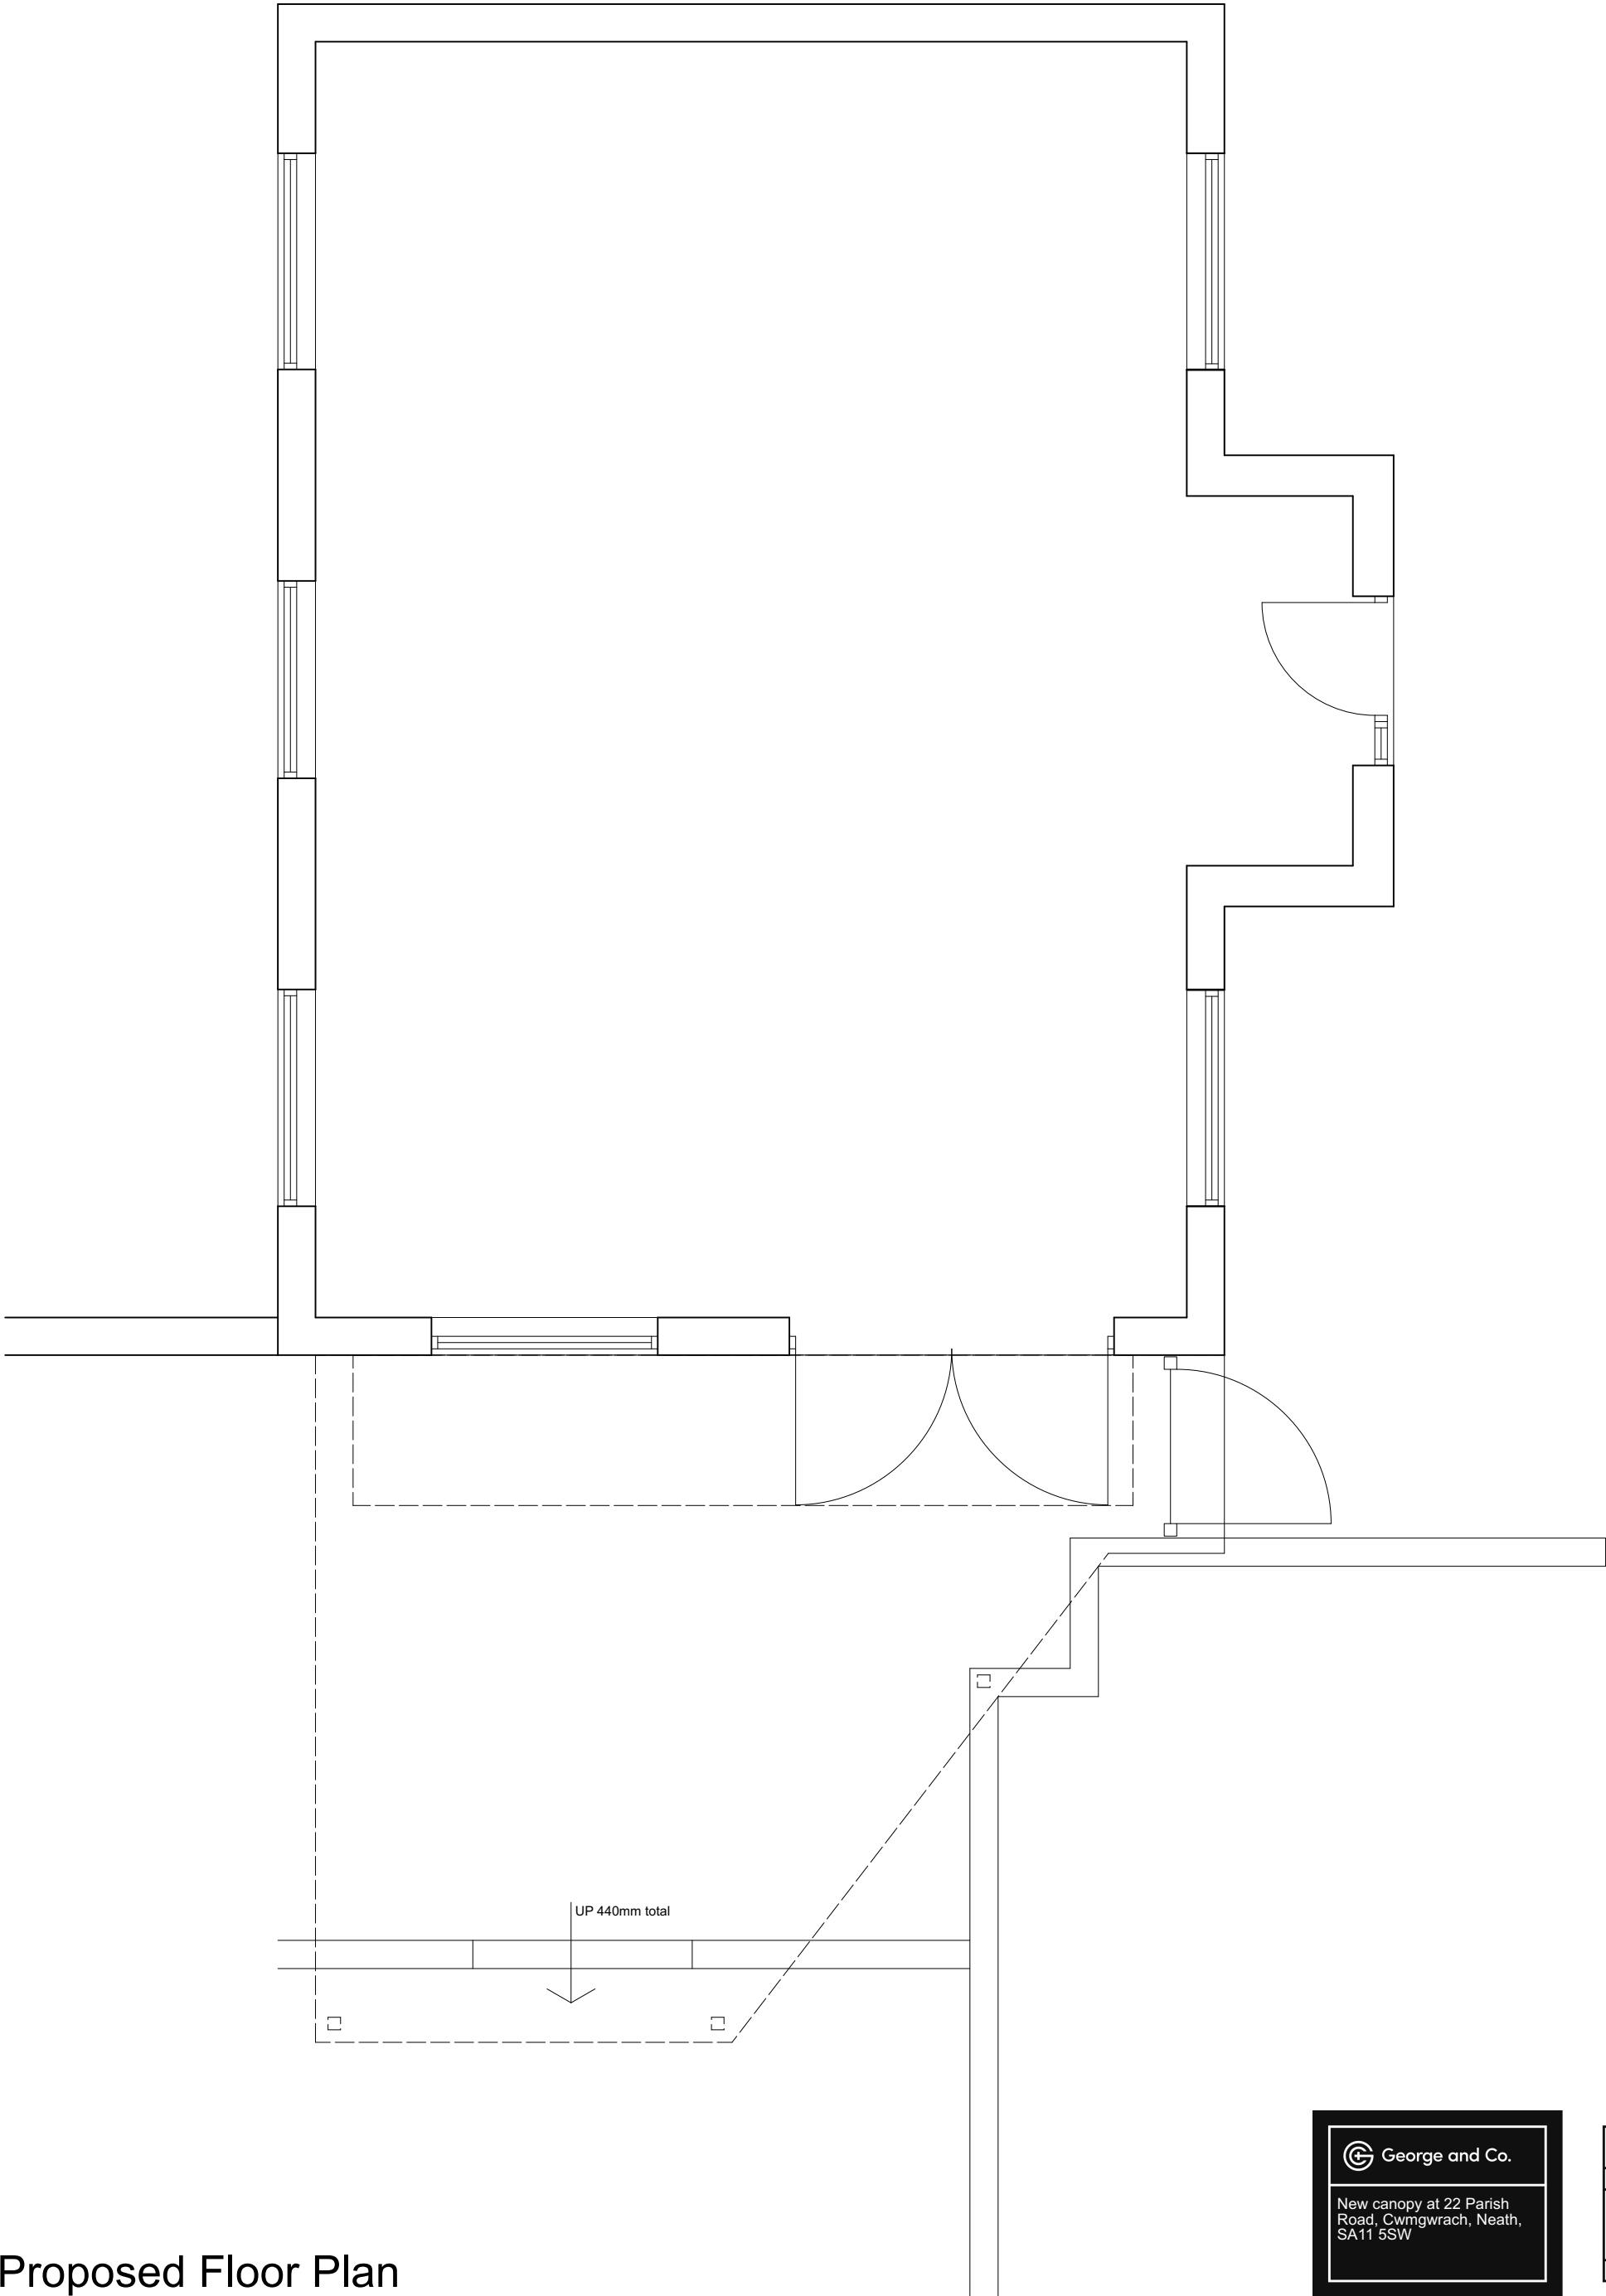


Proposed Floor Plan

 George and Co.

New canopy at 22 Parish Road, Cwmgwrach, Neath, SA11 5SW

954.10		proposed plan	
planning	1:50 @ A3	JULY 23	AJ
George + Co Crownford House, Swan Street, Merthyr Tydfil, Mid Glamorgan, Wales, CF47 8EU TEL 07830328652 hello@georgeandco.studio			
DO NOT SCALE THIS DRAWING		©George and Co.	

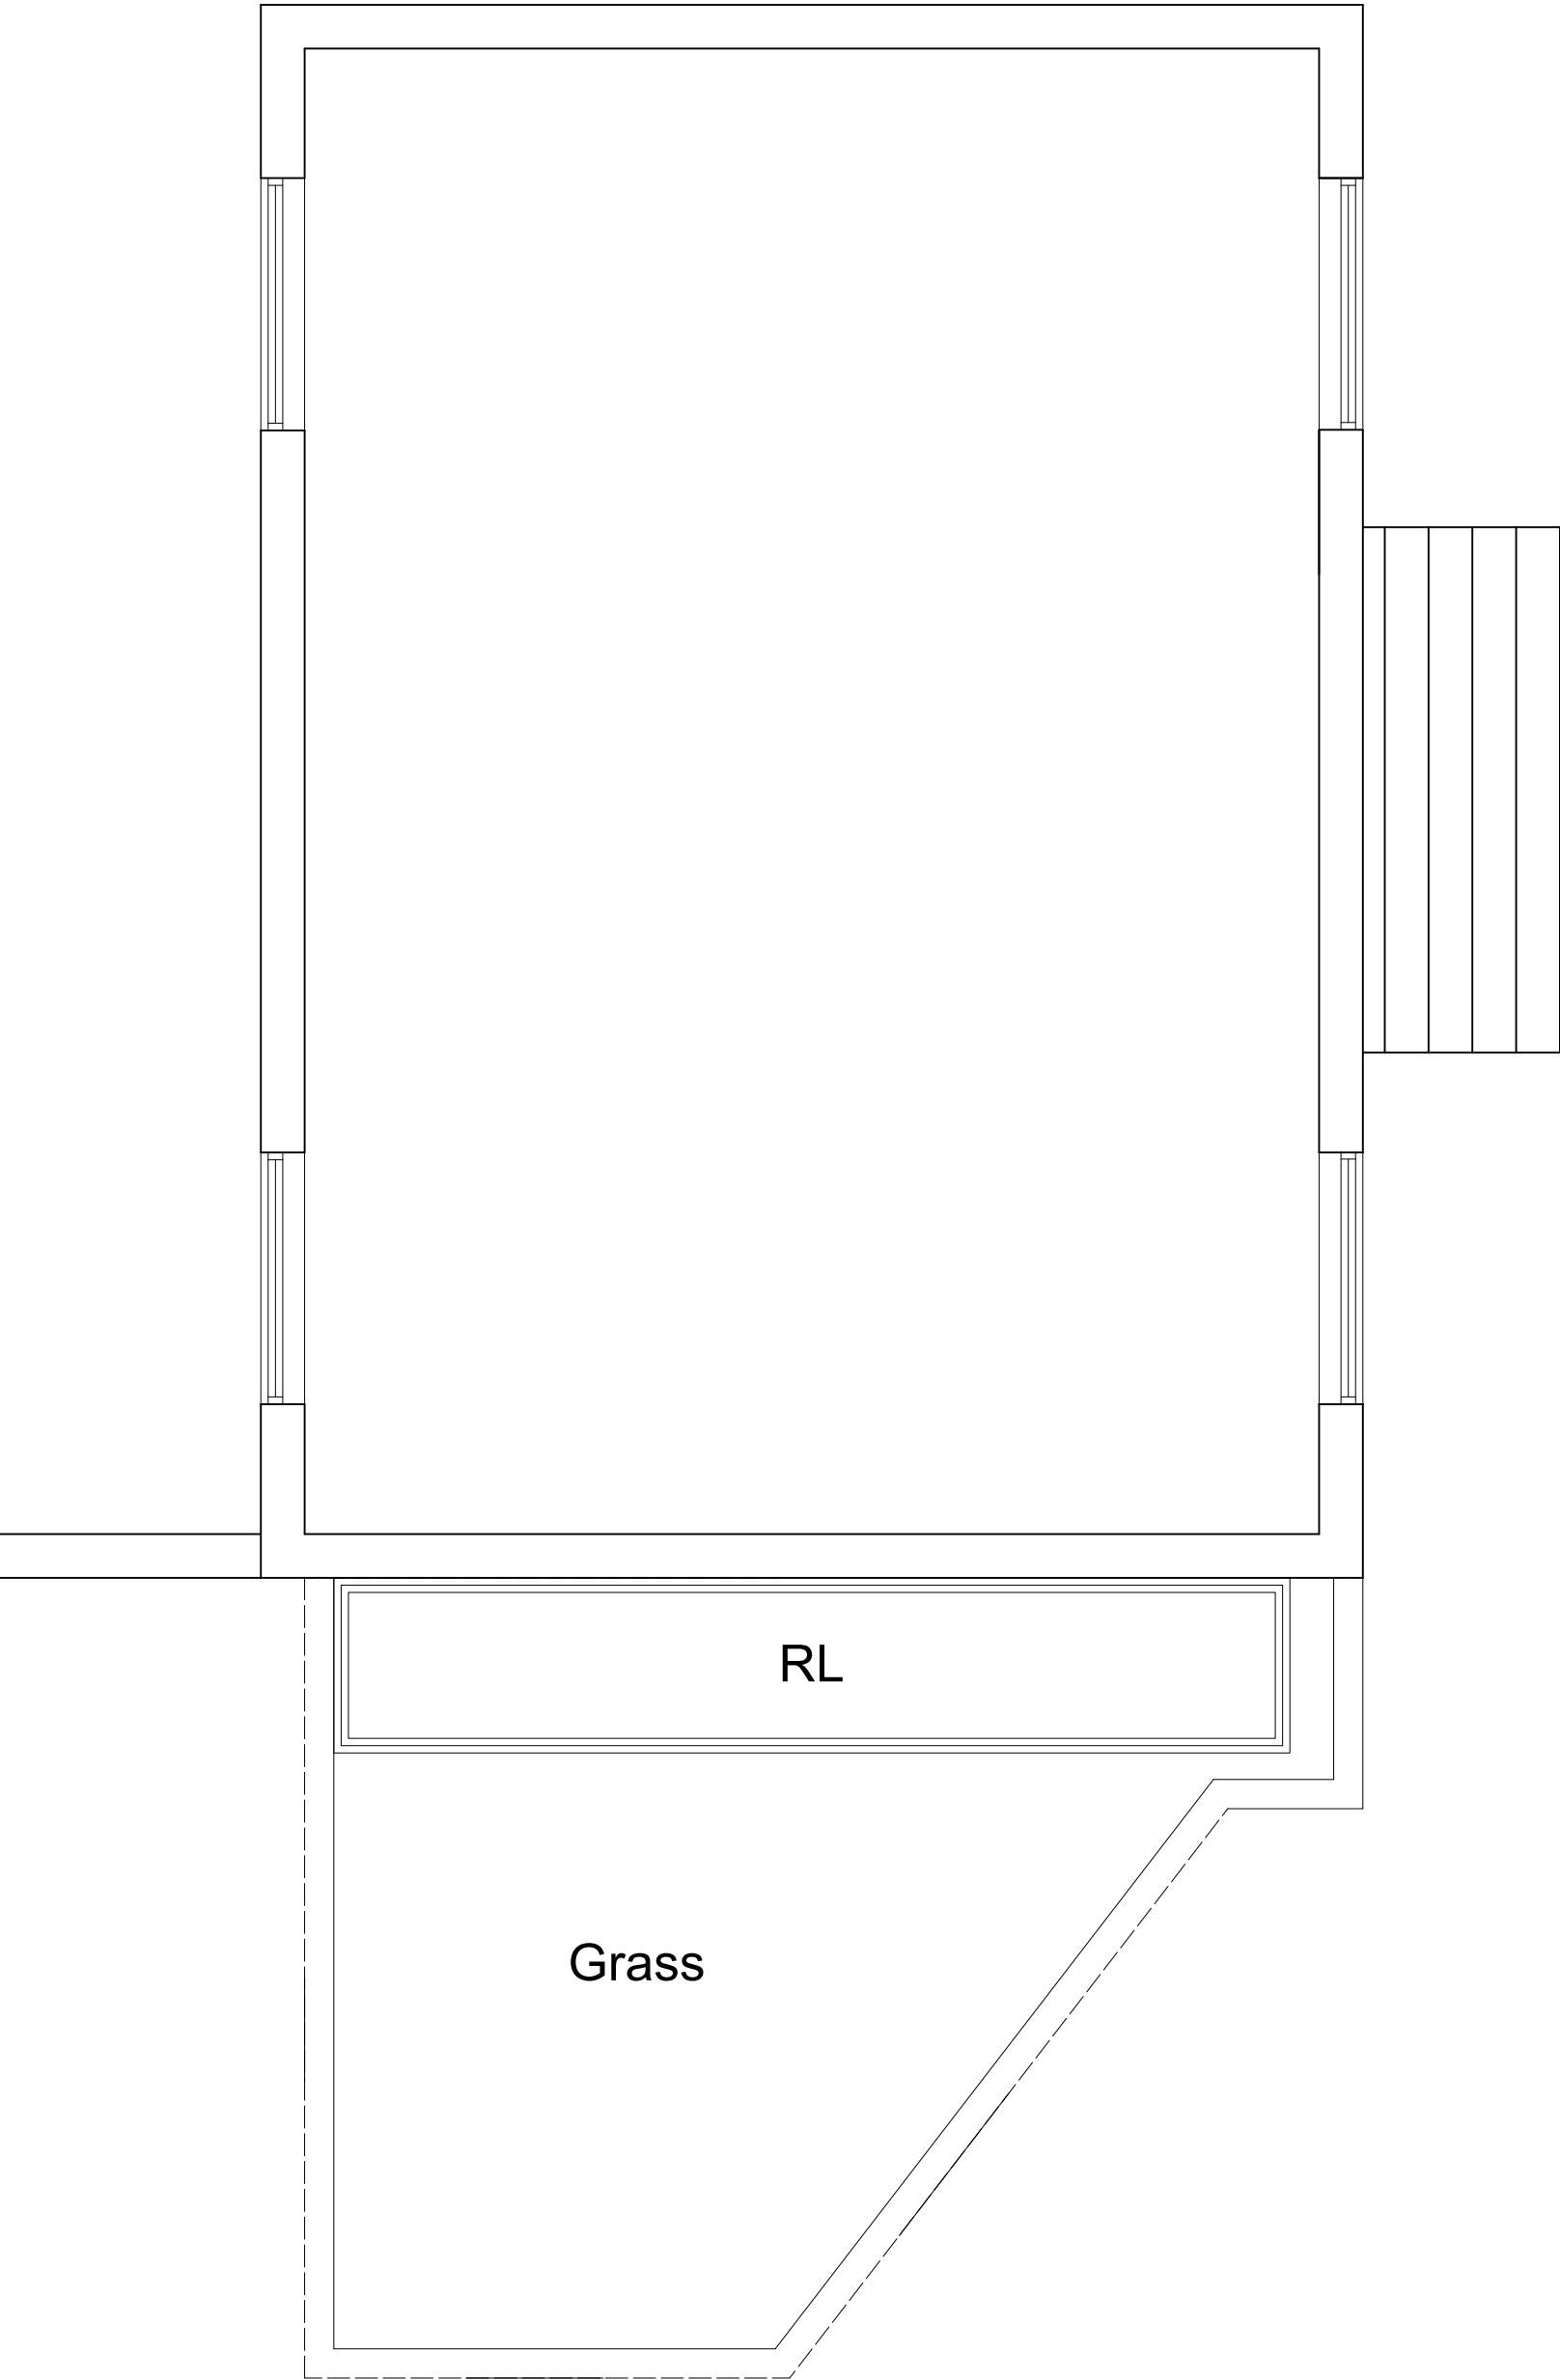


Proposed Second Plan

 George and Co.

New canopy at 22 Parish Road, Cwmgwrach, Neath, SA11 5SW

954.11		proposed plan	
planning	1:50 @ A3	JULY 23	AJ
George + Co Crownford House, Swan Street, Merthyr Tydfil, Mid Glamorgan, Wales, CF47 8EU TEL 07830328652 hello@georgeandco.studio			
DO NOT SCALE THIS DRAWING		©George and Co.	

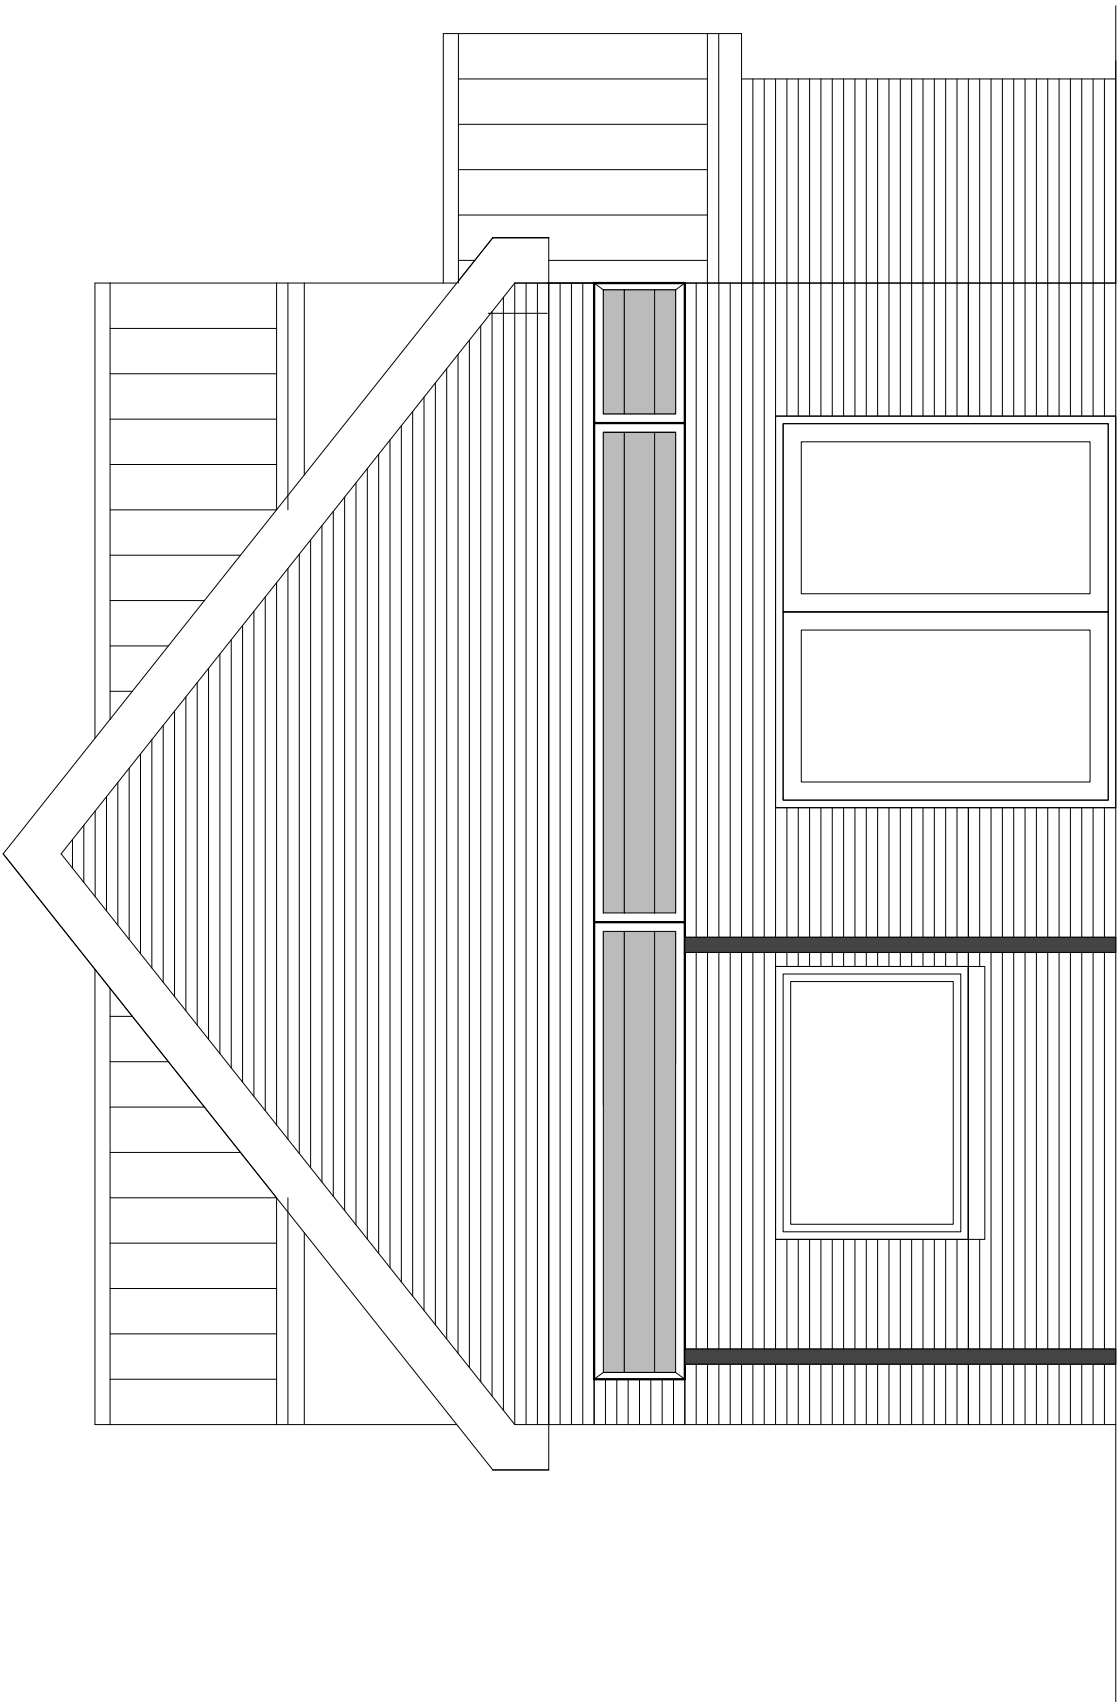


Proposed Elevation side

 George and Co.

New canopy at 22 Parish Road, Cwmgwrach, Neath, SA11 5SW

954.12	proposed elevation		
planning	1:50 @ A3	JULY 23	AJ
George + Co Crownford House, Swan Street, Merthyr Tydfil, Mid Glamorgan, Wales, CF47 8EU TEL 07830328652 hello@georgeandco.studio			
DO NOT SCALE THIS DRAWING			©George and Co.

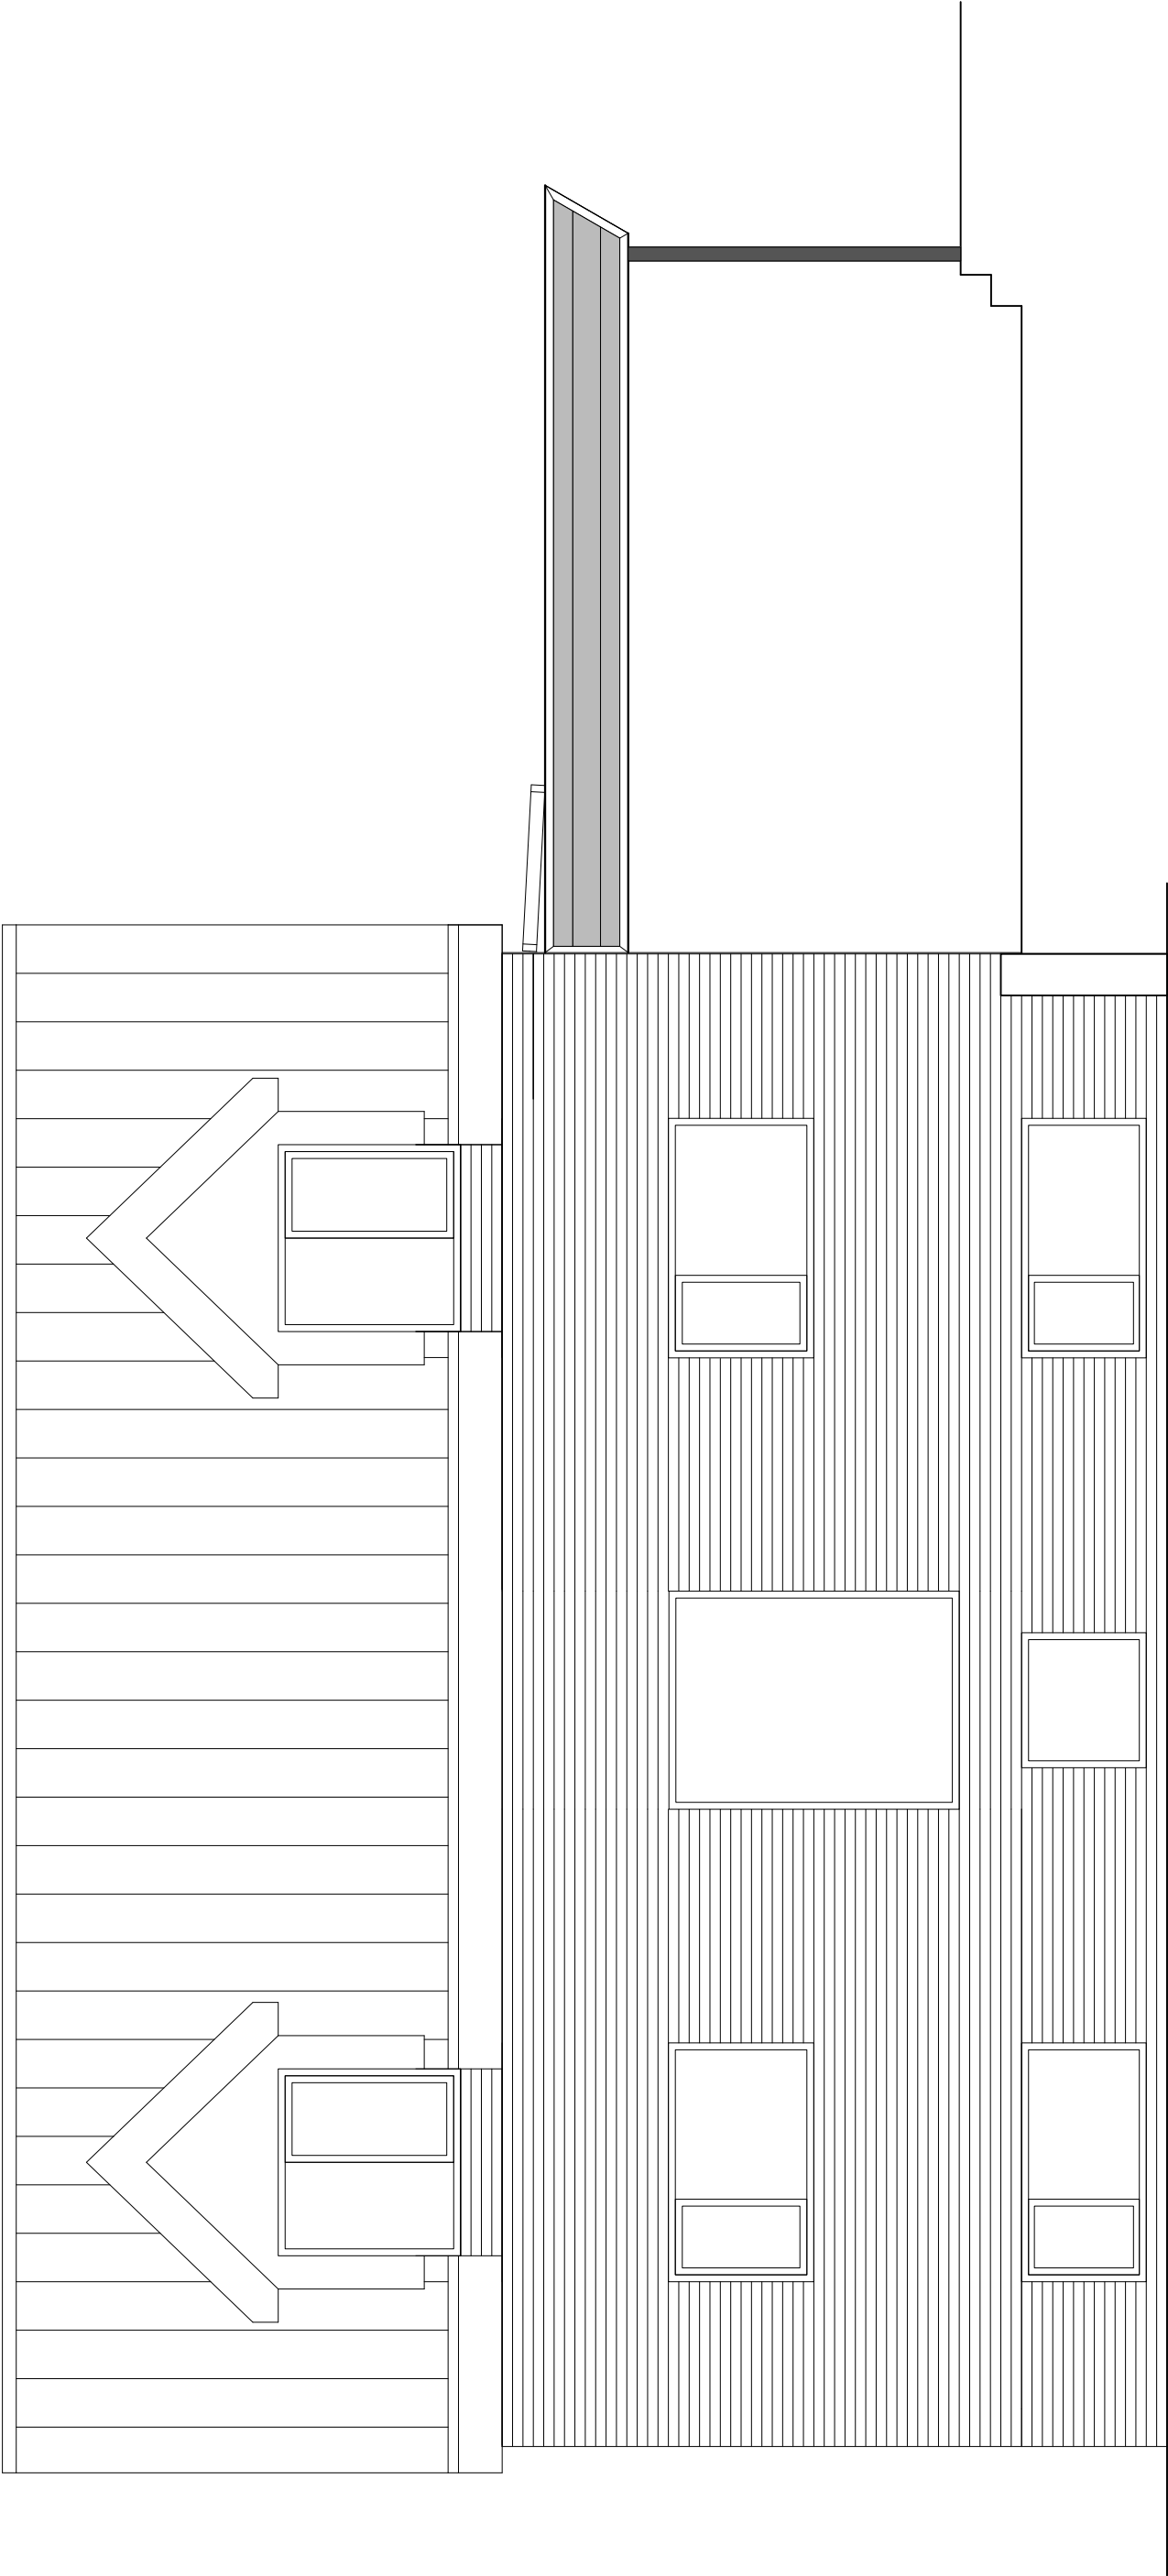


Proposed Elevation Rear

 George and Co.

New canopy at 22 Parish Road, Cwmgwrach, Neath, SA11 5SW

954.13		proposed elevation	
planning	1:50 @ A3	JULY 23	AJ
George + Co Crownford House, Swan Street, Merthyr Tydfil, Mid Glamorgan, Wales, CF47 8EU TEL 07830328652 hello@georgeandco.studio			
DO NOT SCALE THIS DRAWING		©George and Co.	

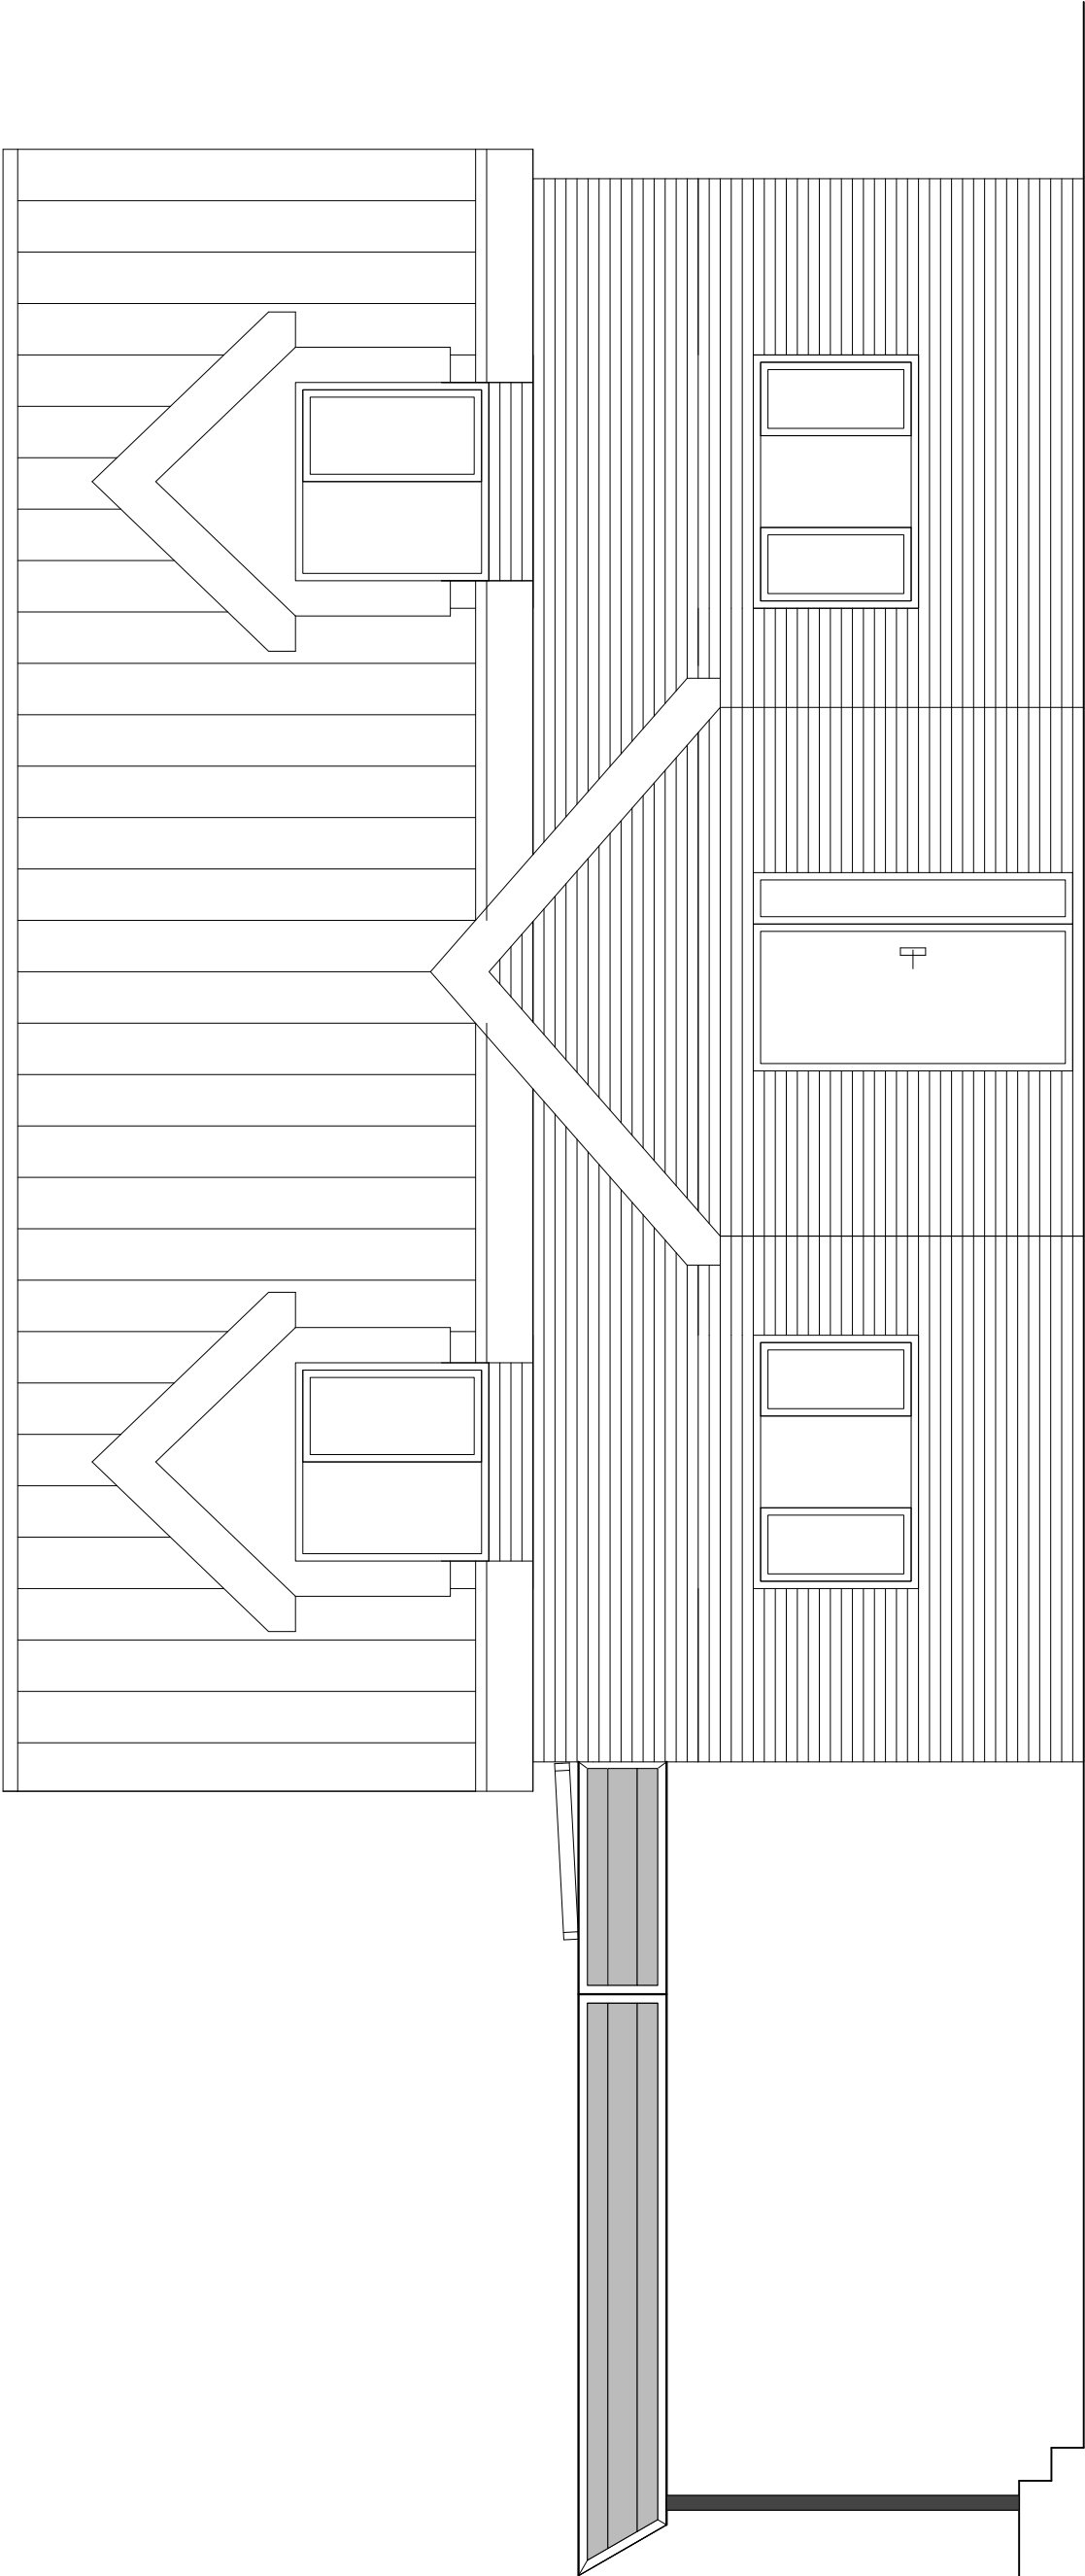


Proposed Elevation side

 George and Co.

New canopy at 22 Parish Road, Cwmgwrach, Neath, SA11 5SW

954.14	proposed elevation		
planning	1:50 @ A3	JULY 23	AJ
George + Co Crownford House, Swan Street, Merthyr Tydfil, Mid Glamorgan, Wales, CF47 8EU TEL 07830328652 hello@georgeandco.studio			
DO NOT SCALE THIS DRAWING			©George and Co.

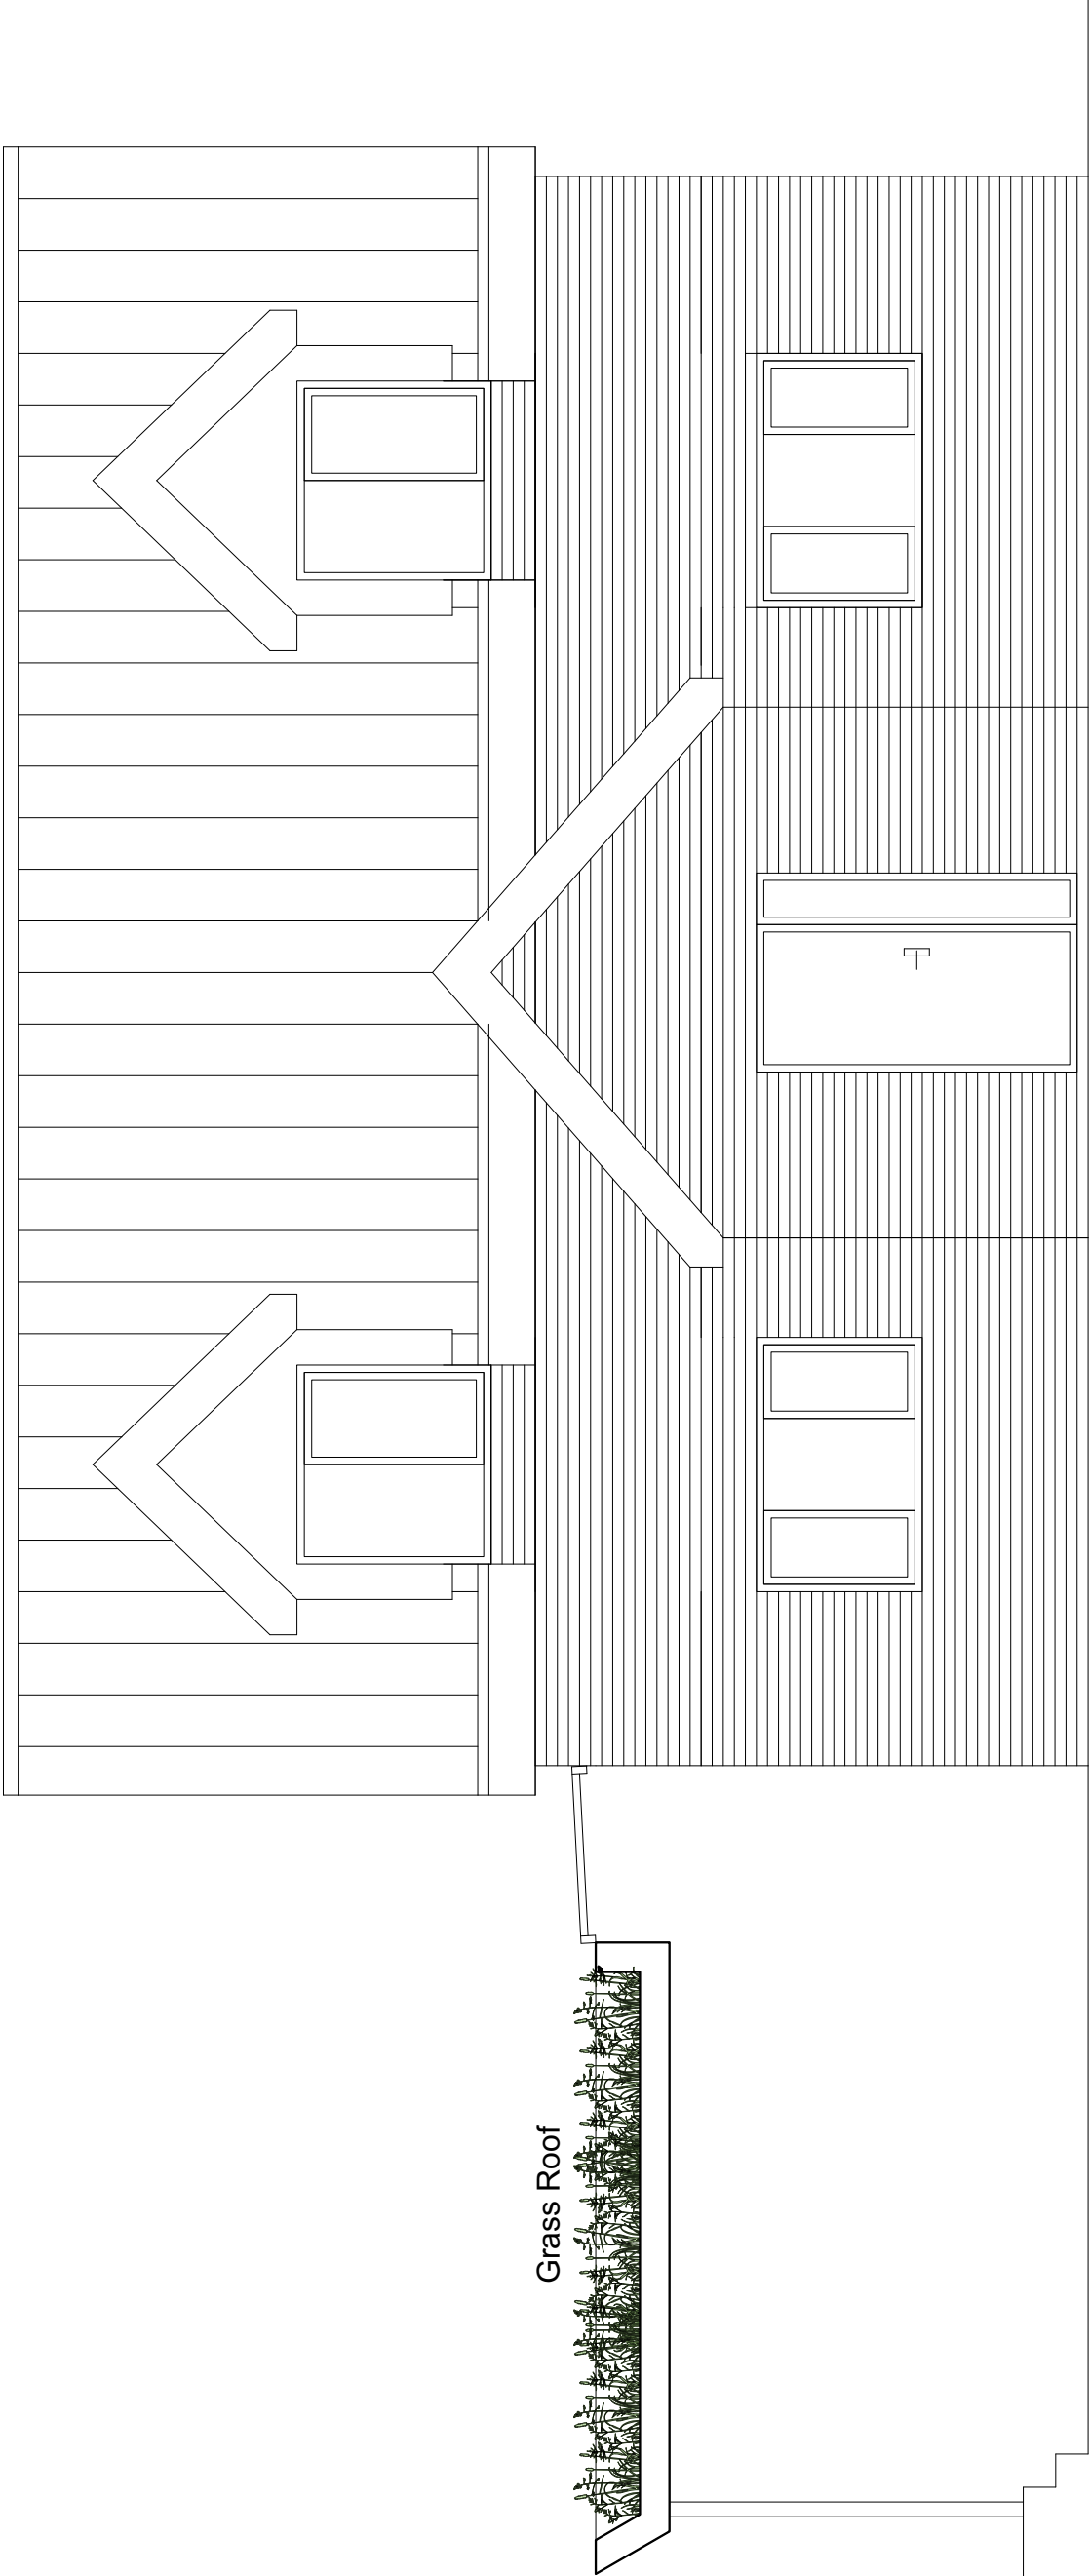


Proposed Section

 George and Co.

New canopy at 22 Parish Road, Cwmgwrach, Neath, SA11 5SW

954.15	proposed section		
planning	1:50 @ A3	JULY 23	AJ
George + Co Crownford House, Swan Street, Merthyr Tydfil, Mid Glamorgan, Wales, CF47 8EU TEL 07830328652 hello@georgeandco.studio			
DO NOT SCALE THIS DRAWING			©George and Co.

Superseded

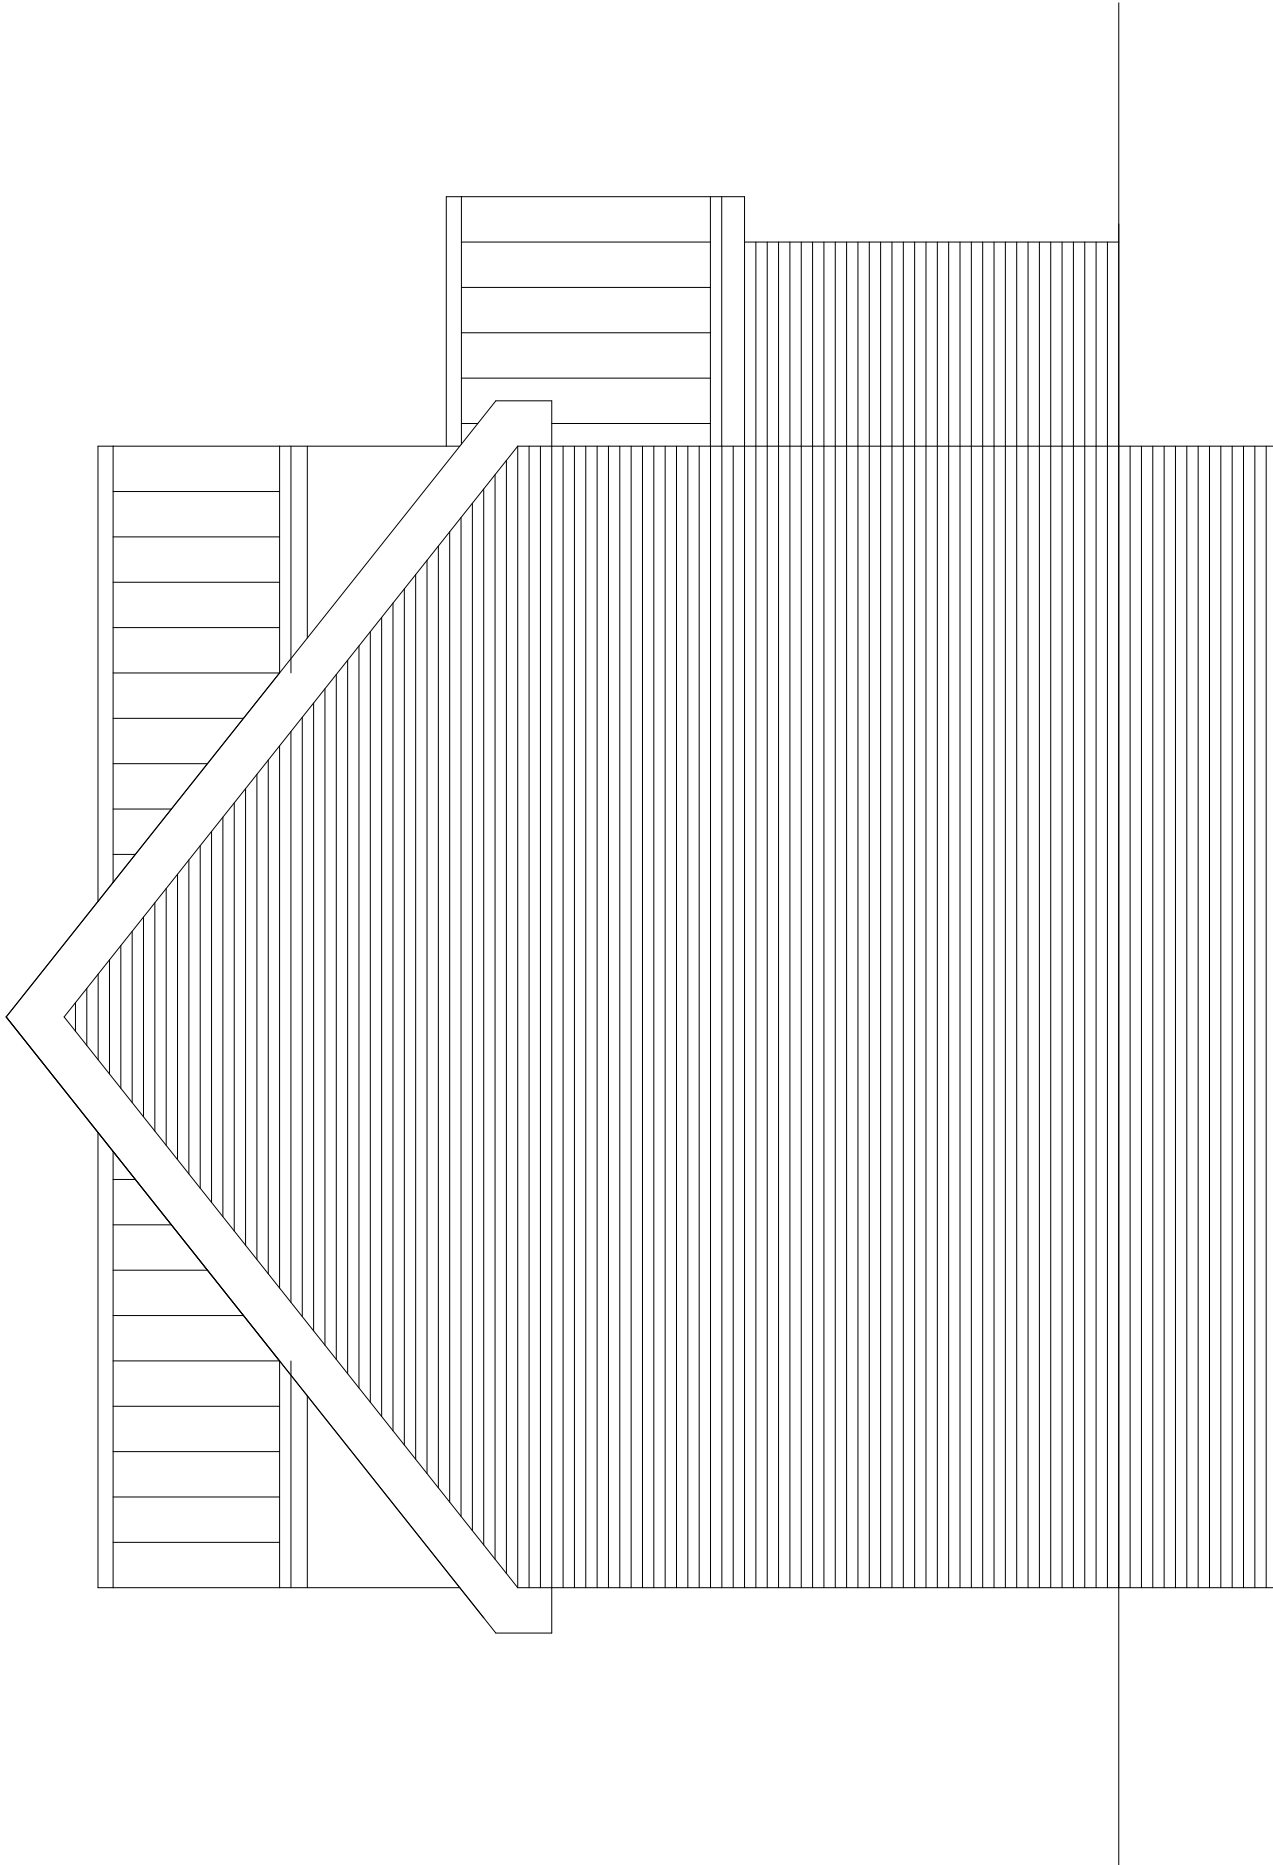



Proposed Elevation Front

 George and Co.

New canopy at 22 Parish Road, Cwmgwrach, Neath, SA11 5SW

954.16	proposed elevation		
planning	1:50 @ A3	JULY 23	AJ
George + Co Crownford House, Swan Street, Merthyr Tydfil, Mid Glamorgan, Wales, CF47 8EU TEL 07830328652 hello@georgeandco.studio			
DO NOT SCALE THIS DRAWING		©George and Co.	

Superseded

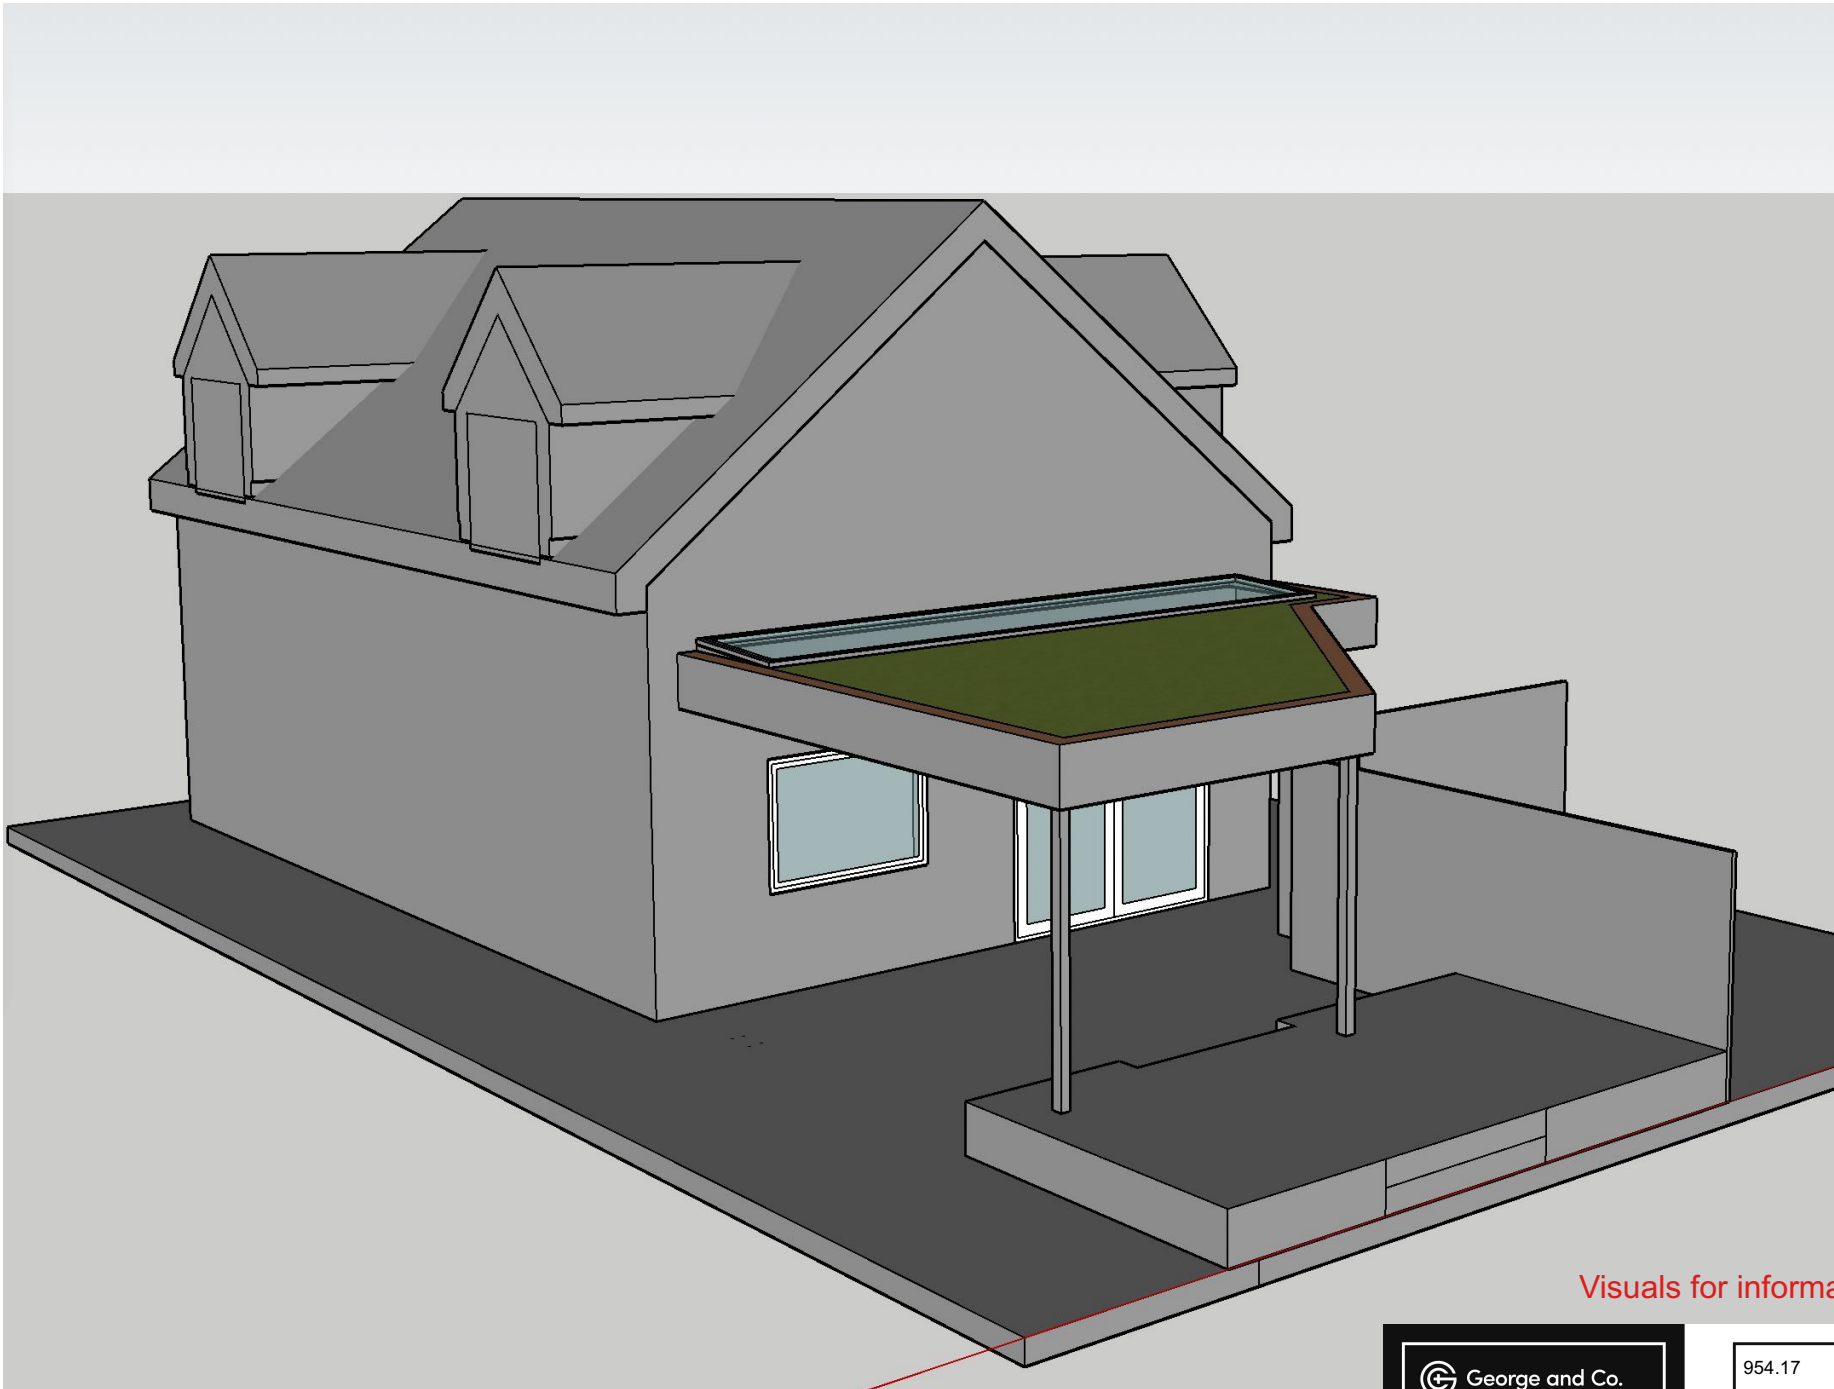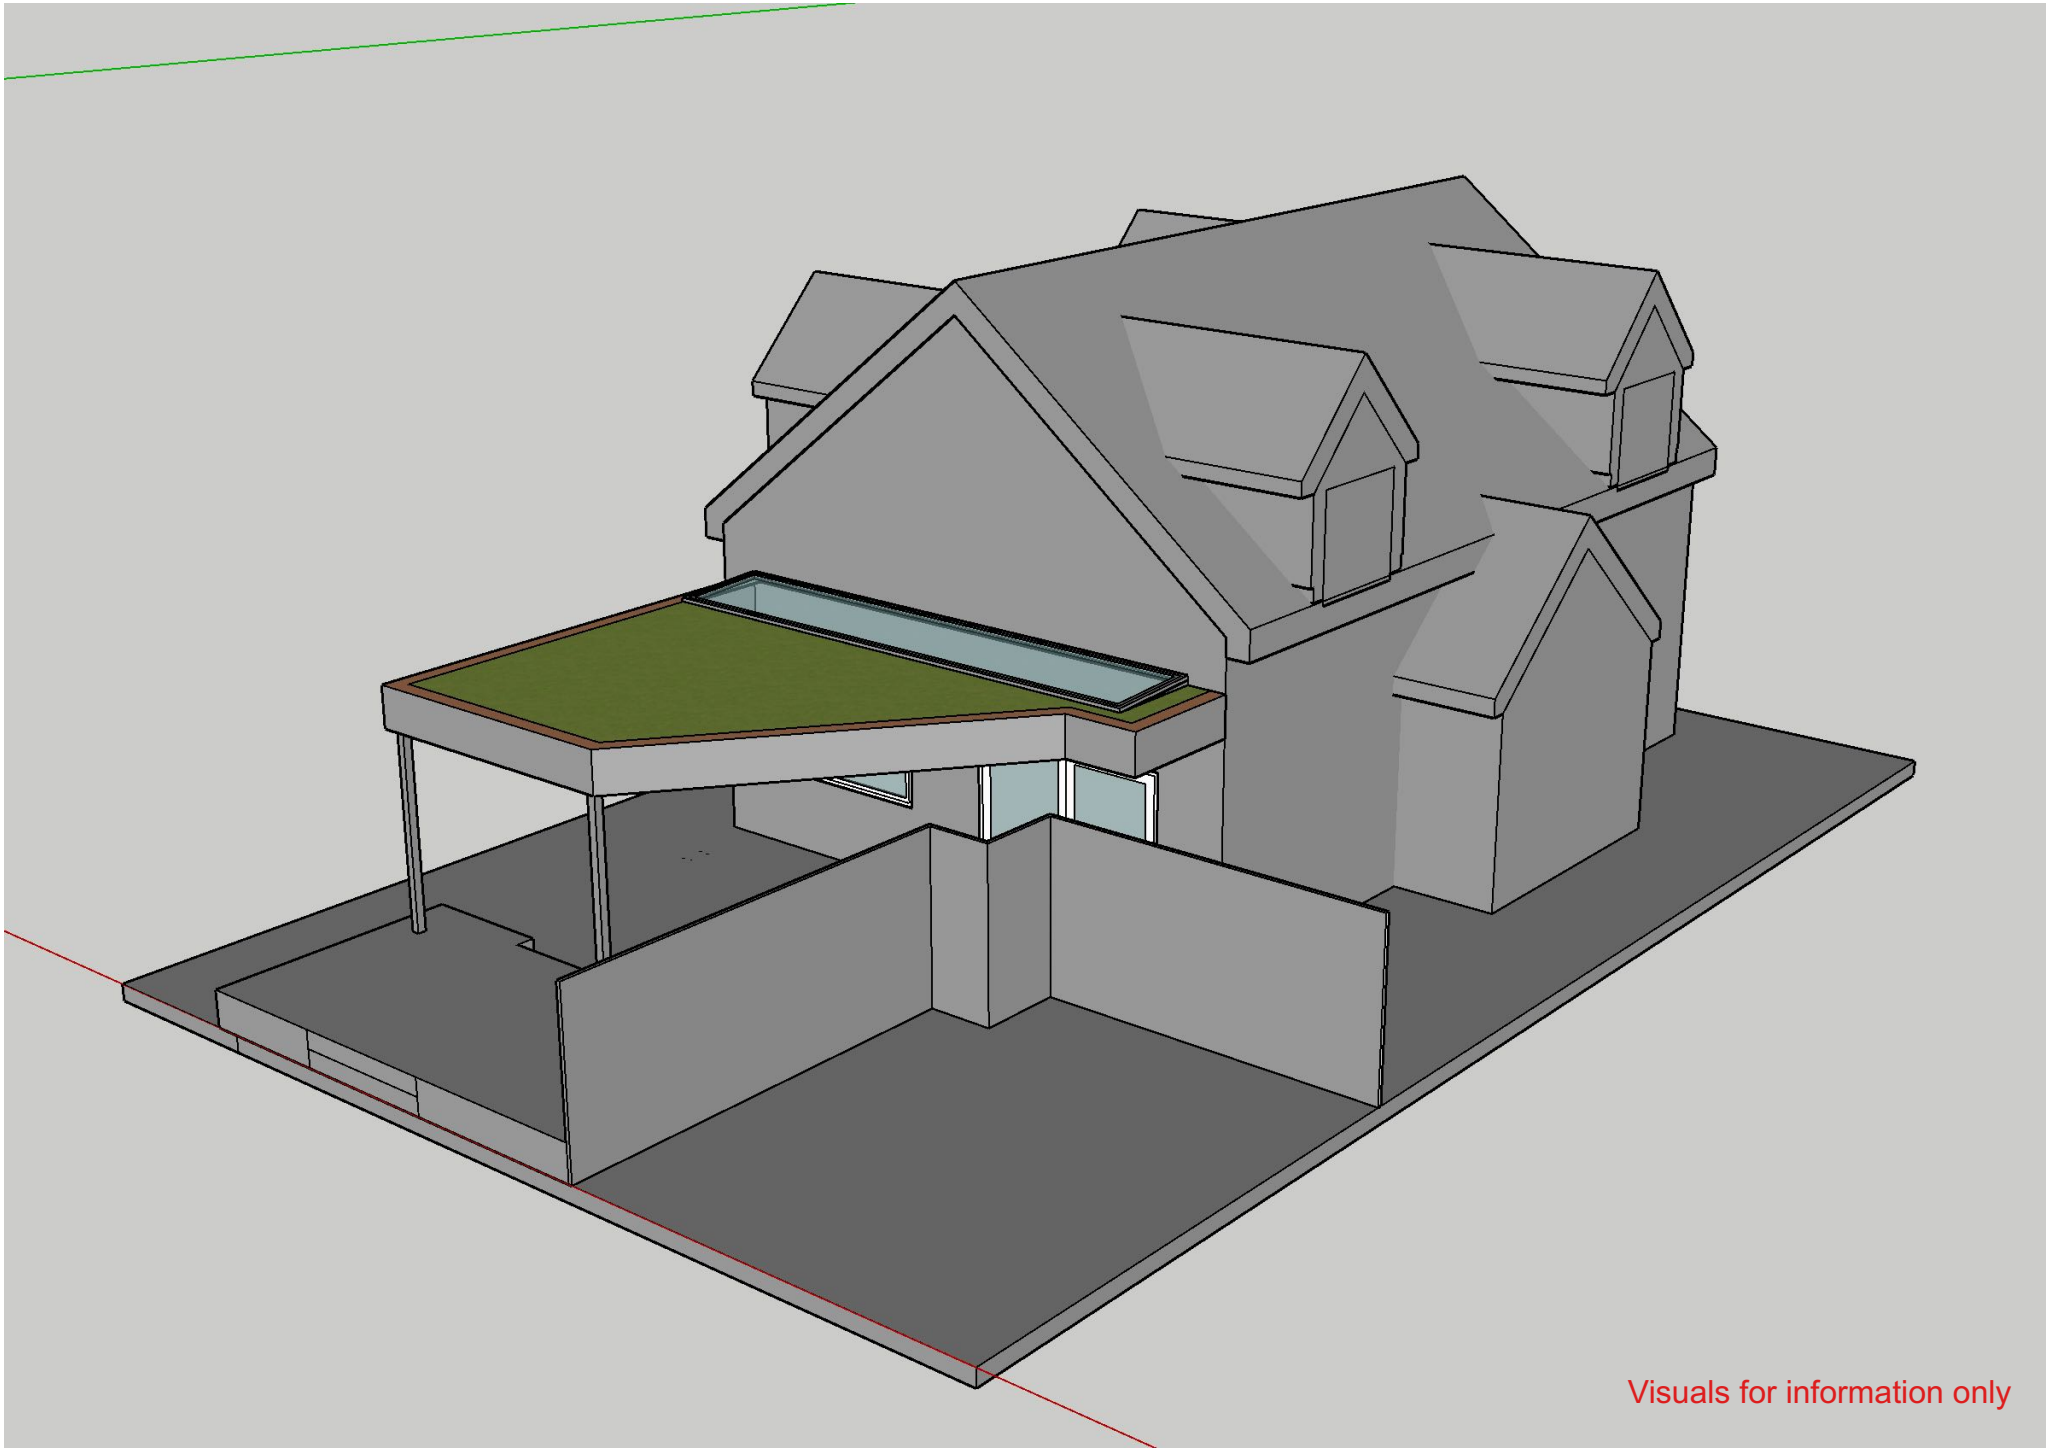

 George and Co.

New canopy at 22 Parish Road, Cwmgwrach, Neath, SA11 5SW

954.17	visuals	
planning	JULY 23	AJ
George + Co. Crownford House, Swan Street, Merthyr Tydfil, Mid Glamorgan, Wales, CF47 8EU TEL 07830328652 hello@georgeandco.studio		
DO NOT SCALE THIS DRAWING		©George and Co.