


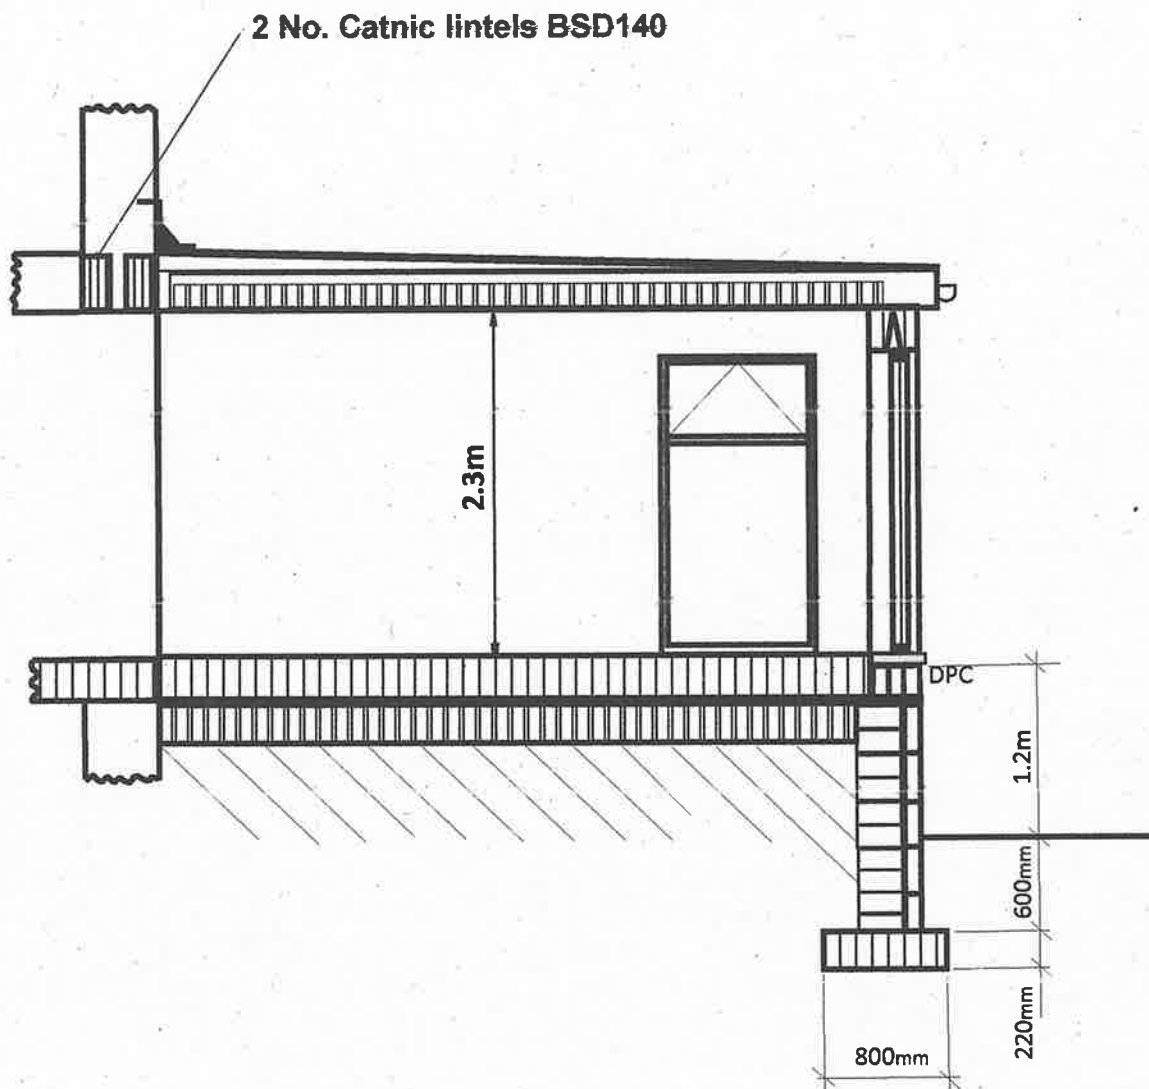

Section A -A

**Extensions and other works at
4 Greenfield houses, Abercregan
Neath Port Talbot SA 13 3LL**

Scale 1 : 50

Drawing No. 23/17/08