


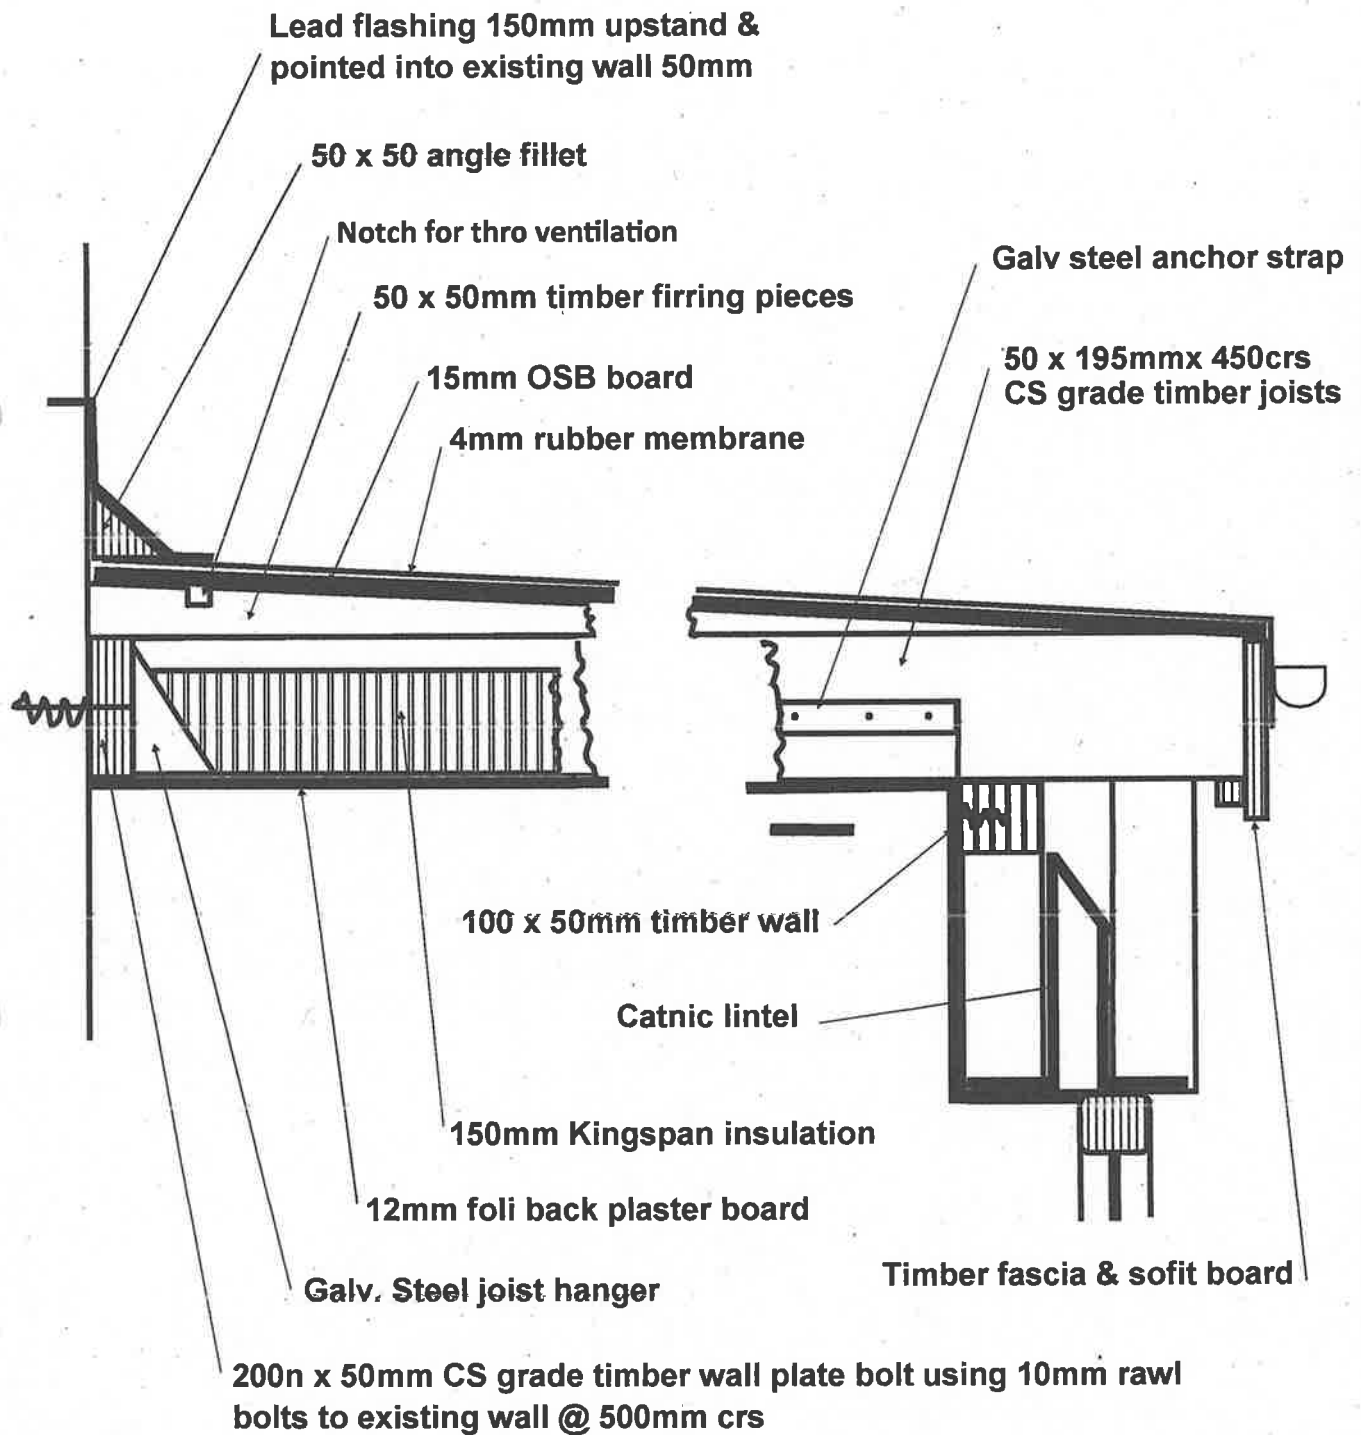

Extensions and other works at
4 Greenfield houses, Abercregan
Neath Port Talbot SA 13 3LL

Scale 1 : 25

Drawing No. 23/17/09