


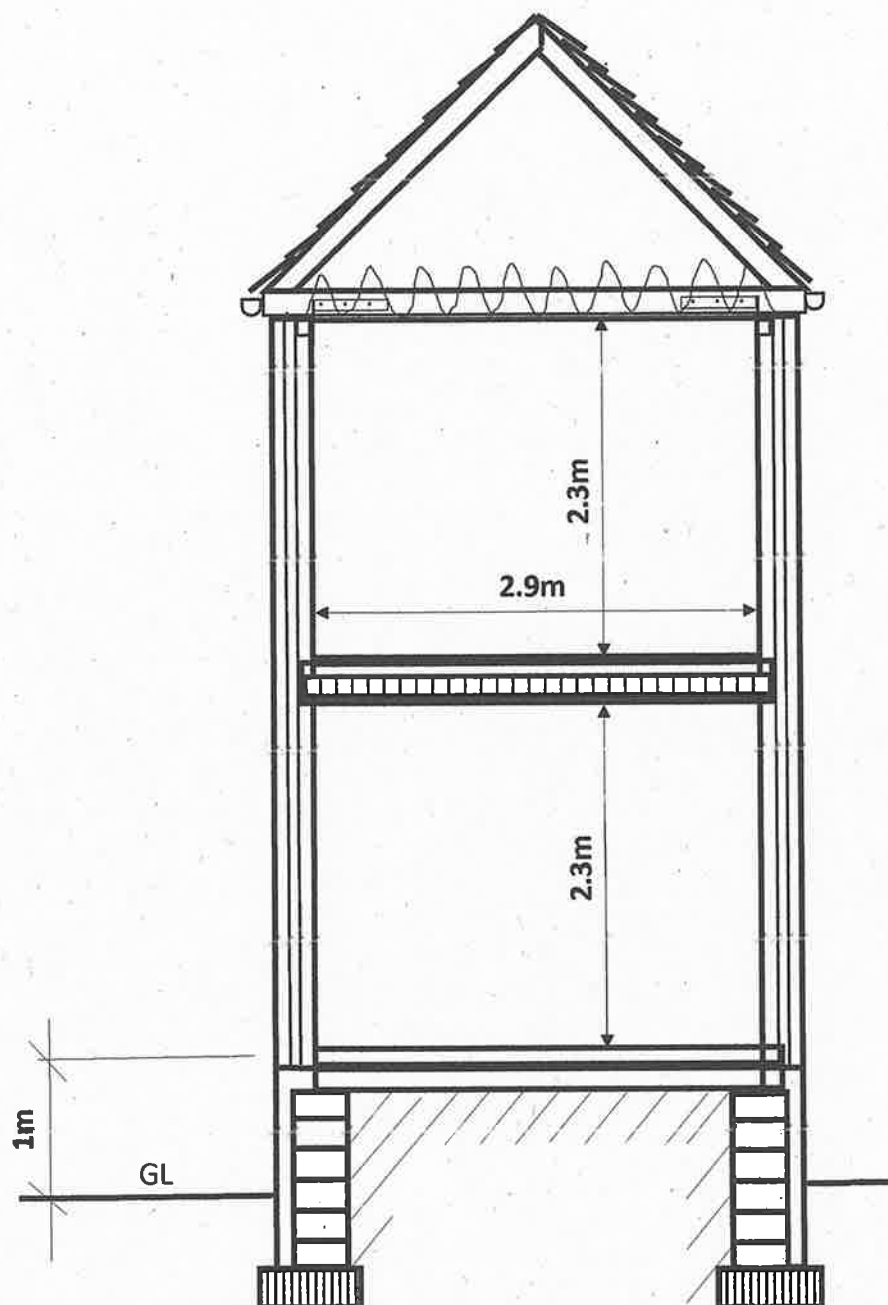

Section B - B

Extensions and other works at
4 Greenfield houses, Abercragan
Neath Port Talbot SA 13 3LL

Scale 1 : 50

Drawing No. 23/17/07