


LEGEND

SITE BOUNDARY

NEST BOX

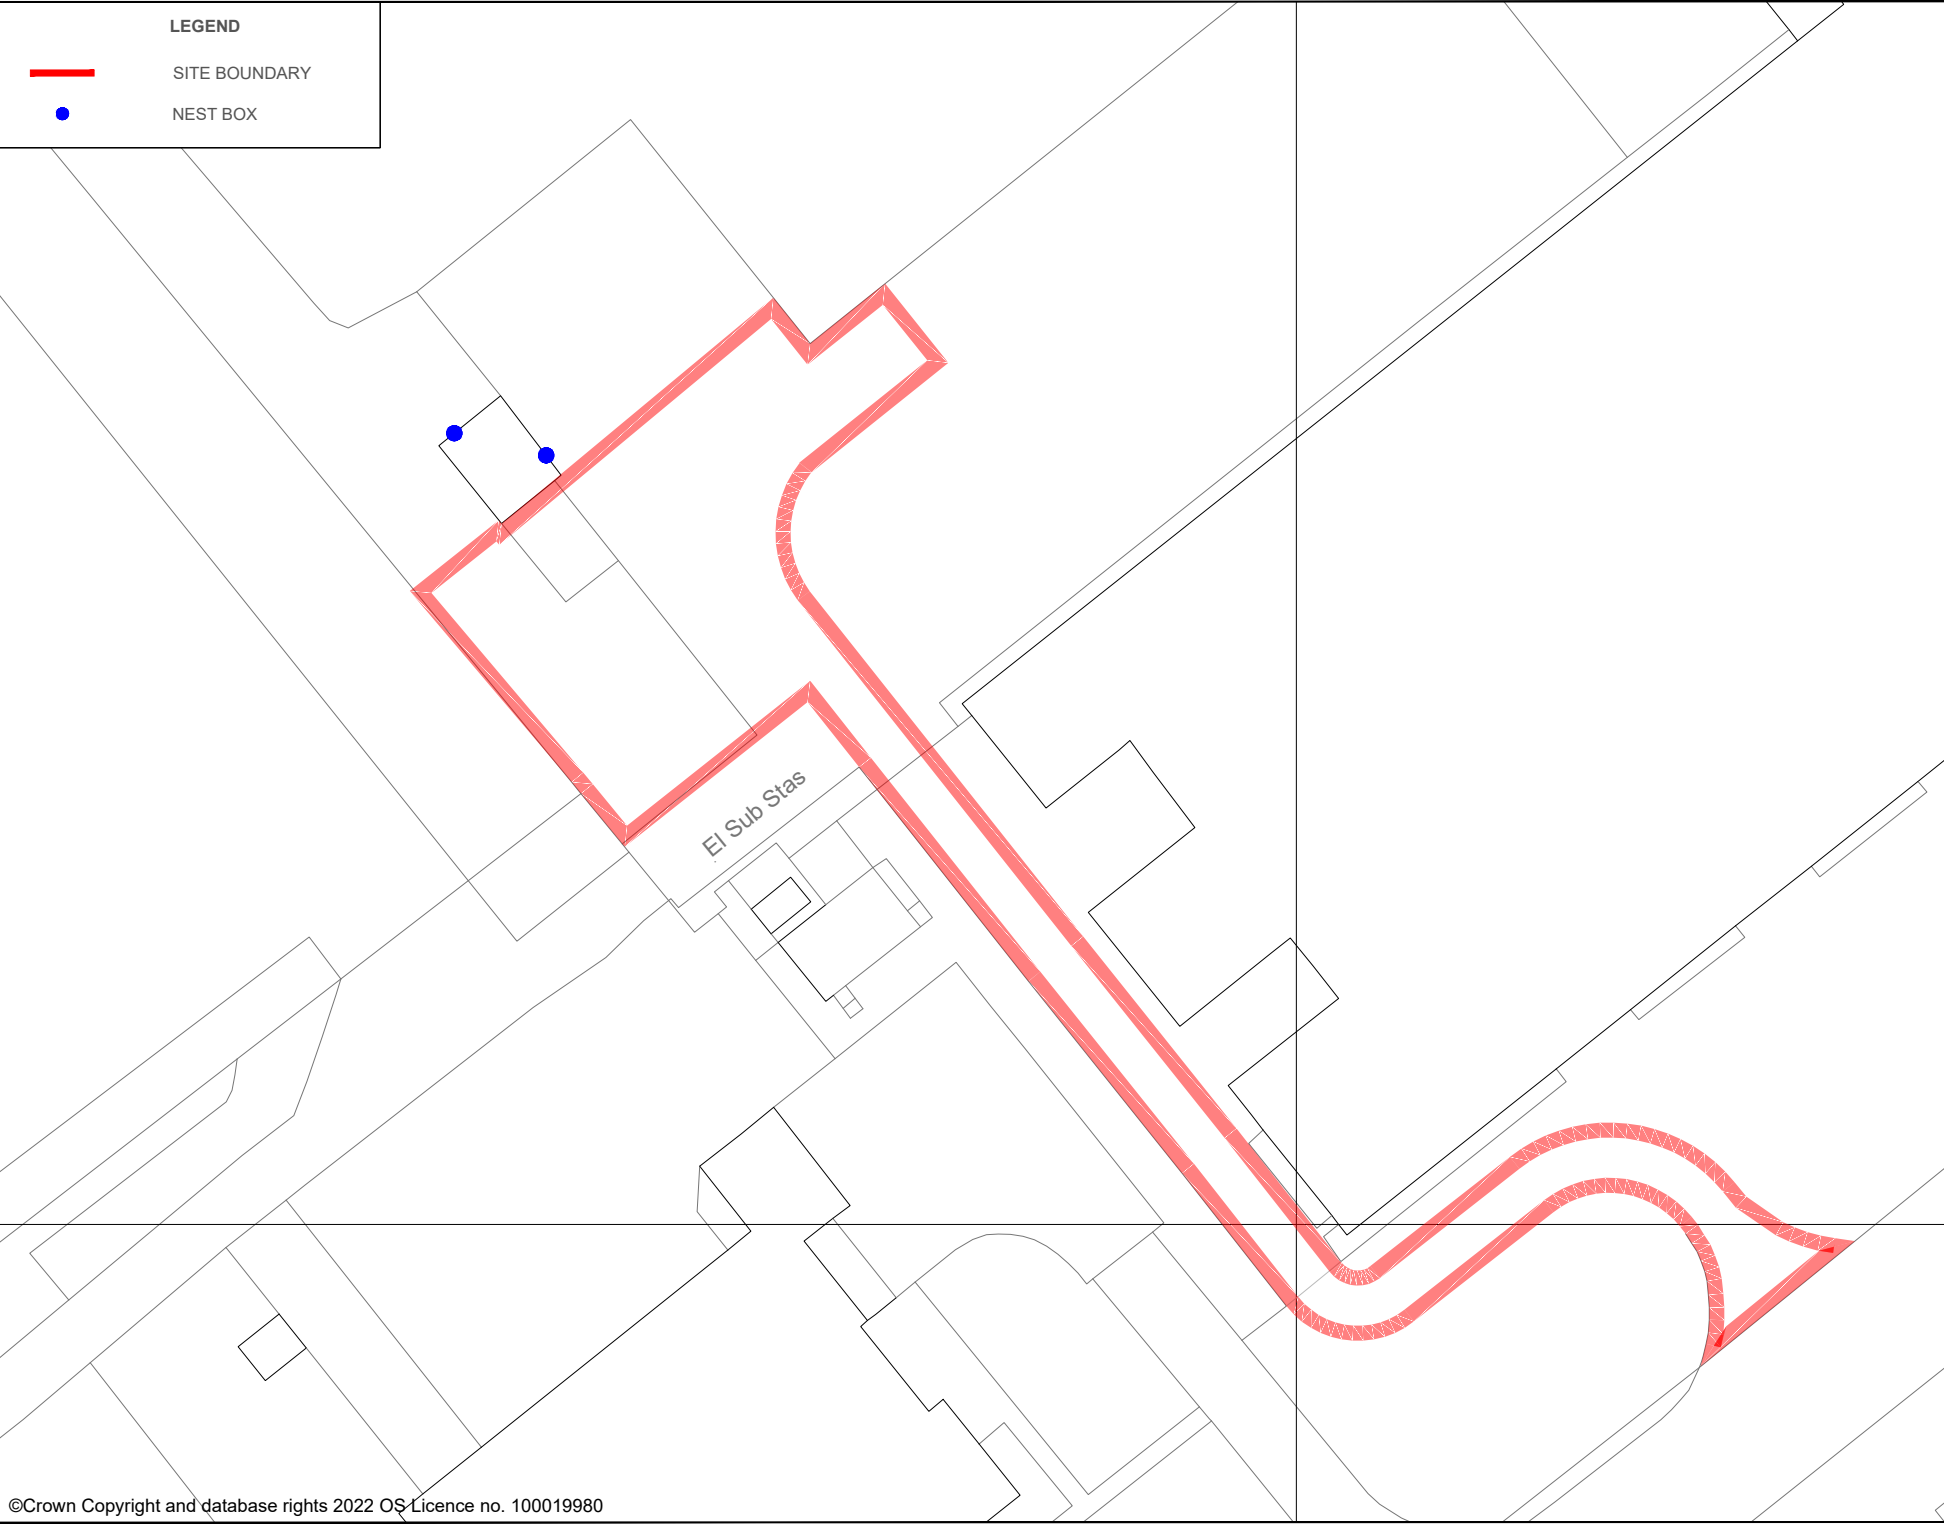

AMENDMENTS				
Rev	Details	Date	By	App



TECHNIA ENVIRONMENT AND PLANNING LTD
UNIT 1, FOXES LANE, OAKDALE BUSINESS PARK
BLACKWOOD, NP12 4AB
TEL: 02921 900400
EMAIL: PLANNING@TEPLEU

LAND AT UNITS 1-3 SIRIUS DRIVE
BAGLAN ENERGY PARK
NEATH PORT TALBOT
SA12 7BR

CHANGE OF USE TO ASBESTOS WASTE
TRANSFER STATION

LOCATION OF NEST BOXES

Scale	Drawn	Checked	Approved
1:500	SW	CJ	CJ
Original drawing: AA	20/01/23	20/01/23	20/01/23
Proj No:	AE	11099 - 040 - C	