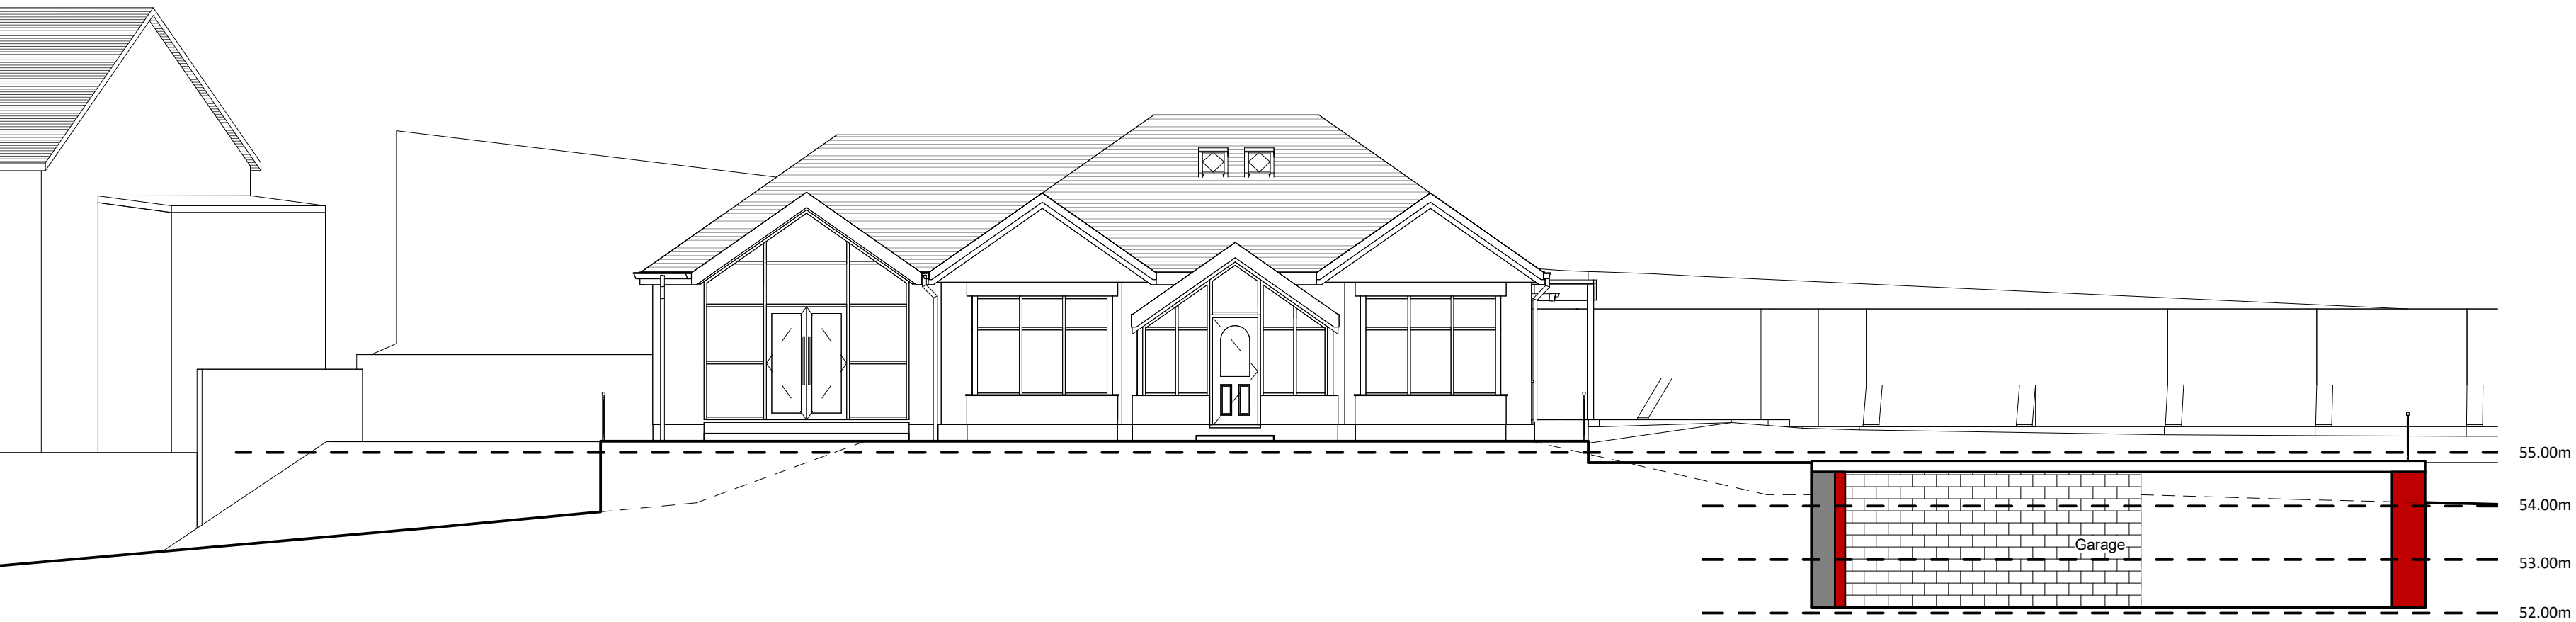


darkin
architects

drawing on
experience

www.darkinarchitects.com

CARDIFF 02922 744 005
LLANELLI 01554 778 730
NEATH 01639 505 566

info@darkinarchitects.com

RIBA



Chartered Practice

THIS DRAWING IS THE COPYRIGHT OF DARKIN ARCHITECTS AND MAY NOT BE COPIED, ALTERED OR REPRODUCED IN ANY FORM OR PASSED TO A THIRD PARTY WITHOUT THEIR CONSENT. DIMENSIONS MUST BE CHECKED AND VERIFIED ON SITE AND ANY DISCREPANCIES SHOULD BE REPORTED TO THE ARCHITECT. THIS DRAWING MUST NOT BE SCALED AND SHOULD BE READ IN CONJUNCTION WITH ALL OTHER CONSULTANT'S DRAWINGS. IF IN DOUBT ASK FOR CONFIRMATION.

NOTES

Rev	Description	By	Date
A	Amendments	NCR	13.07.2023
B	Amendments	NCR	21.07.2023

CLIENT:

Brian Iles

PROJECT

Domestic Extension

PROJECT ADDRESS

The Gables, School Road
Jersey Marine
SA10 6JE

DRAWING TITLE

Existing & Proposed Sections Through
The Site

DRAWN BY	CHECKED BY	© Copyright
NCR	TP	Darkin Architects 2022

PROJECT REF	SCALE	PAPER
RH520	1 : 100	A2

DRAWING	REVISION	DATE
403	B	18/08/23