

Project - Originator - Functional Breakdown - Spatial Breakdown - Form - Discipline - Number

HCCH-HMA-ZZ-ZZ-D-A-00310

Job No

4653

Scale at A2

As indicated

Status

Revision

SO

P01

Project

Harvey Crescent

Title

Port Talbot

Coastal Housing Association

Block A Sections

Rev

Status

Date

Check

Description

P01

SO

12.07.23

CK

Bungalow set back into site with stair to front walkway repositioned.

Holder




Mathias

architects


T +44 (0) 20 7287 0735

www.holdermathias.com

London Cardiff Munich

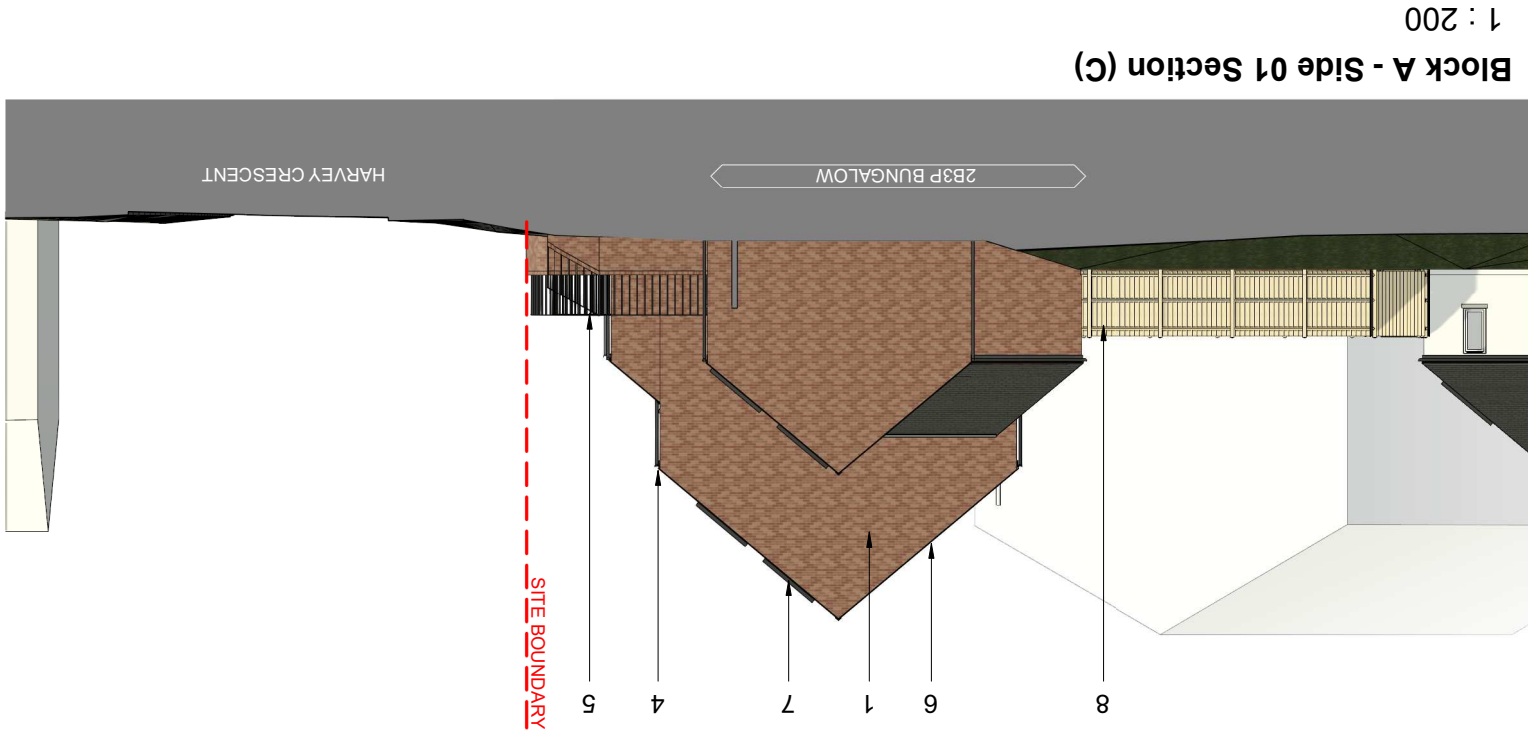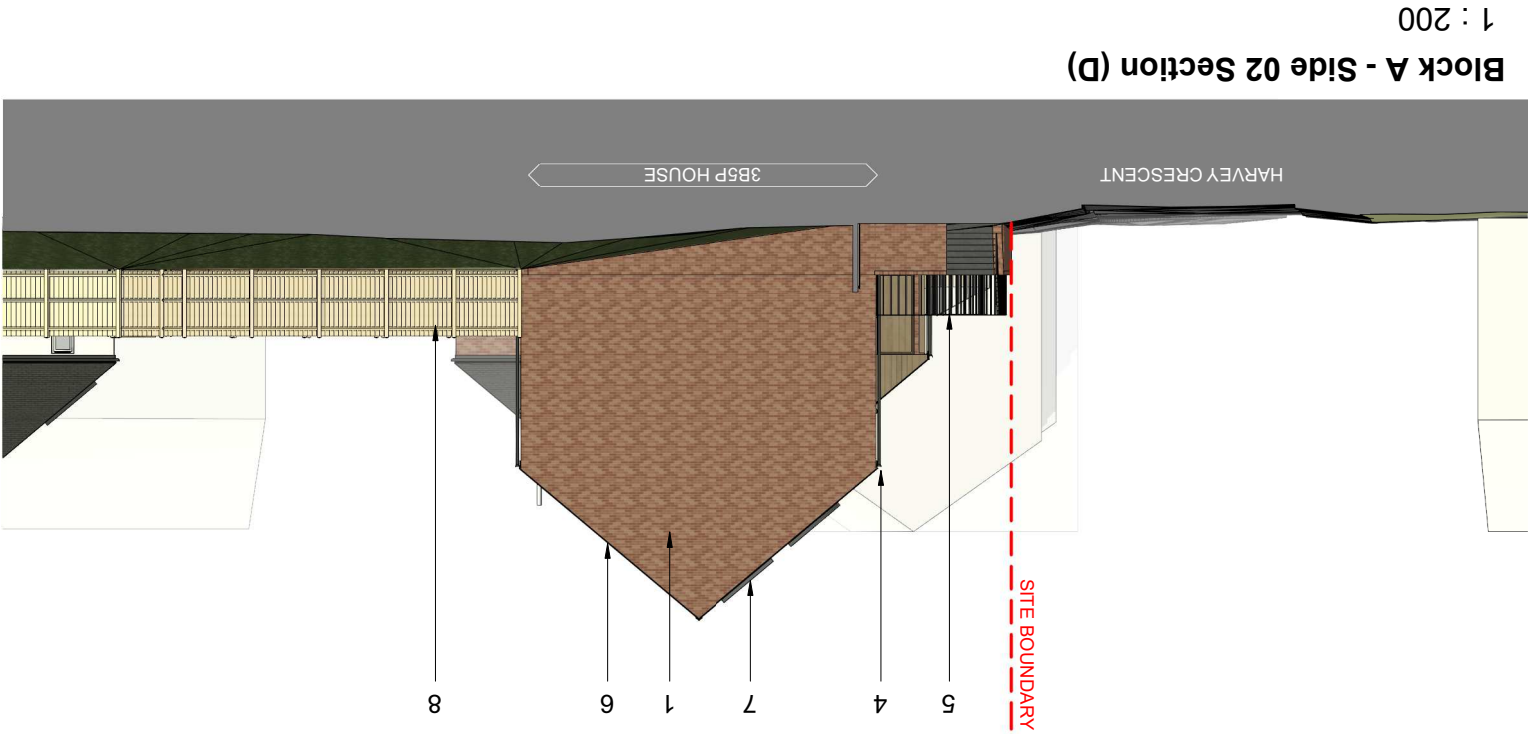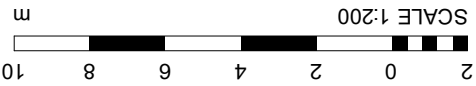

- Material Key:
- 1: Facing masonry - Brickwork
 - 2: External through render
 - 3: uPVC double glazed windows/doors
 - 4: uPVC rainwater goods
 - 5: Metal balustrade guarding 1100mm high (min)
 - 6: Slate effect grey roof tiles
 - 7: Photovoltaic panels (roof mounted)
 - 8: Timber fencing

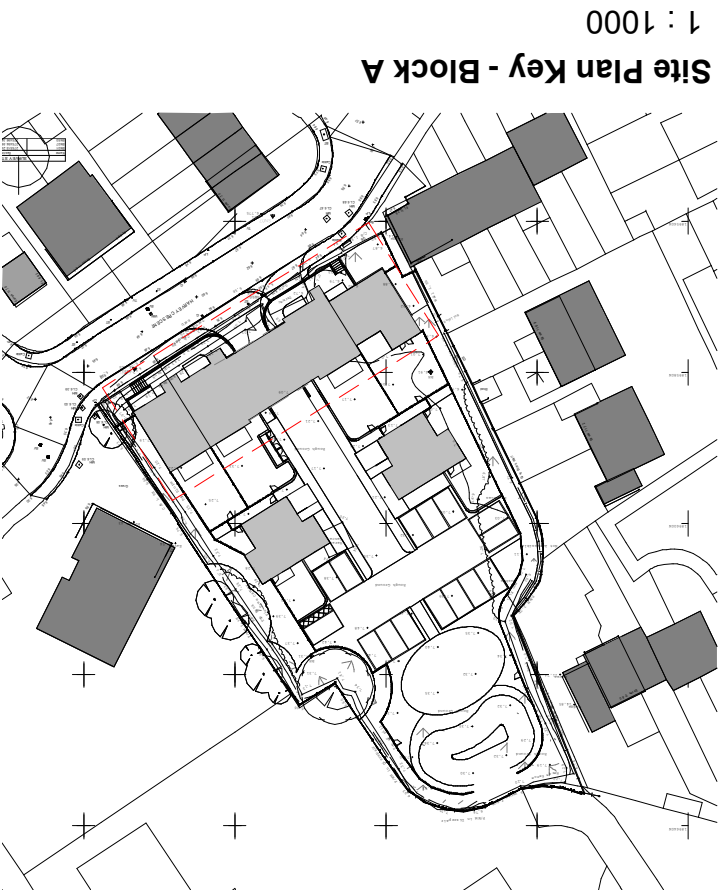

THIS WORKING DRAWING IS TO BE READ IN CONJUNCTION WITH COASTAL & PENNANT HOUSING CONSTRUCTION NOTES & SPECIFICATIONS.