

Superseded

Project - Originator - Functional Breakdown - Spatial Breakdown - Form - Discipline - Number

HCCH-HMA-ZZ-ZZ-D-A-00320

Job No

Scale at A2

Classification

Status Revision

Title

2B3P Bungalow Sections

Project

Harvey Crescent
Port Talbot
Coastal Housing Association

T +44 (0) 20 7287 0735

www.holdermathias.com

London Cardiff Munich

Rev

Status

Date

Check

Description

P01

S0



12.07.23

CK


Bungalow set back into site with stair to front walkway repositioned.

HolderMathias

architects

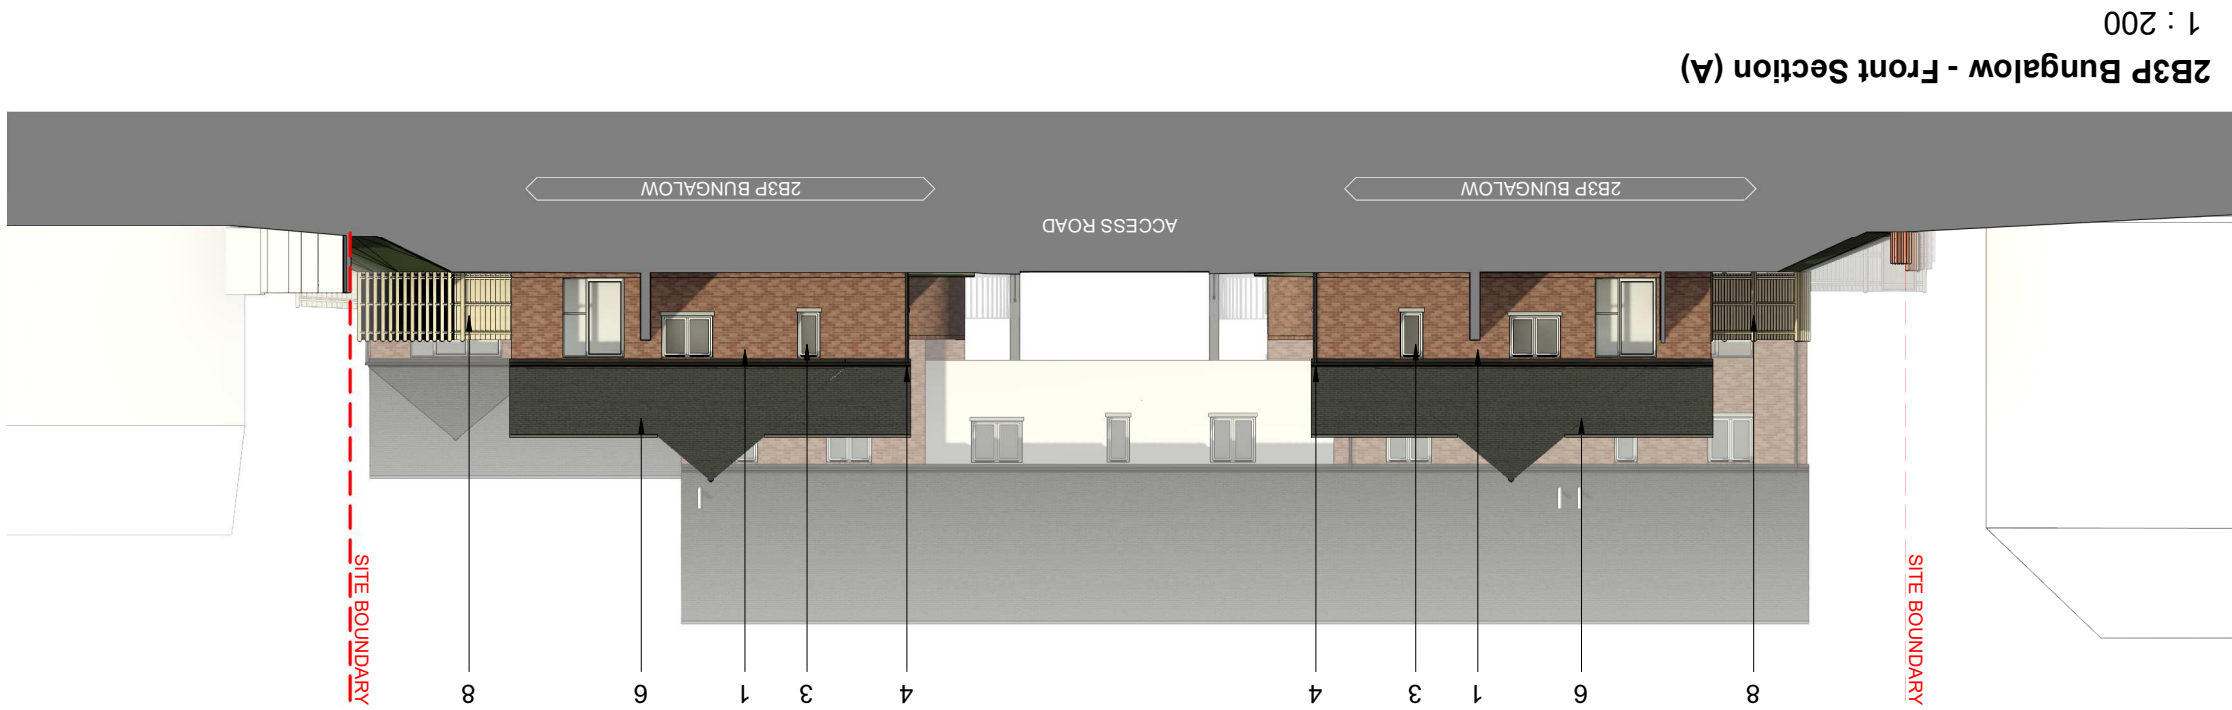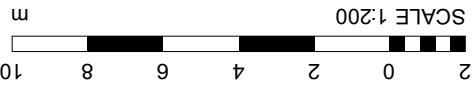

- Material Key:
- 1: Facing masonry - Brickwork
 - 2: External through render
 - 3: uPVC double glazed windows/doors
 - 4: uPVC rainwater goods
 - 5: Metal balustrade guarding 1100mm high (min)
 - 6: Slate effect grey roof tiles
 - 7: Photovoltaic panels (roof mounted)
 - 8: Timber fencing

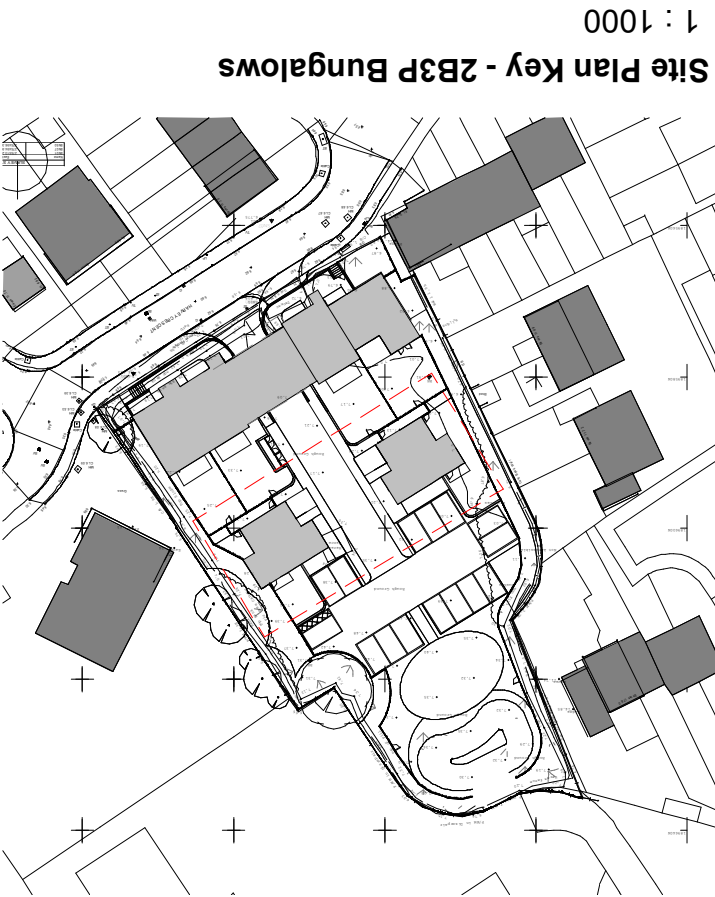

THIS WORKING DRAWING IS TO BE
READ IN CONJUNCTION WITH COASTAL
& PENNANT HOUSING CONSTRUCTION
NOTES & SPECIFICATIONS.