
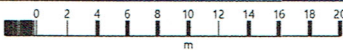


Superseded

67 Crymlyn Road, SA10 6EG

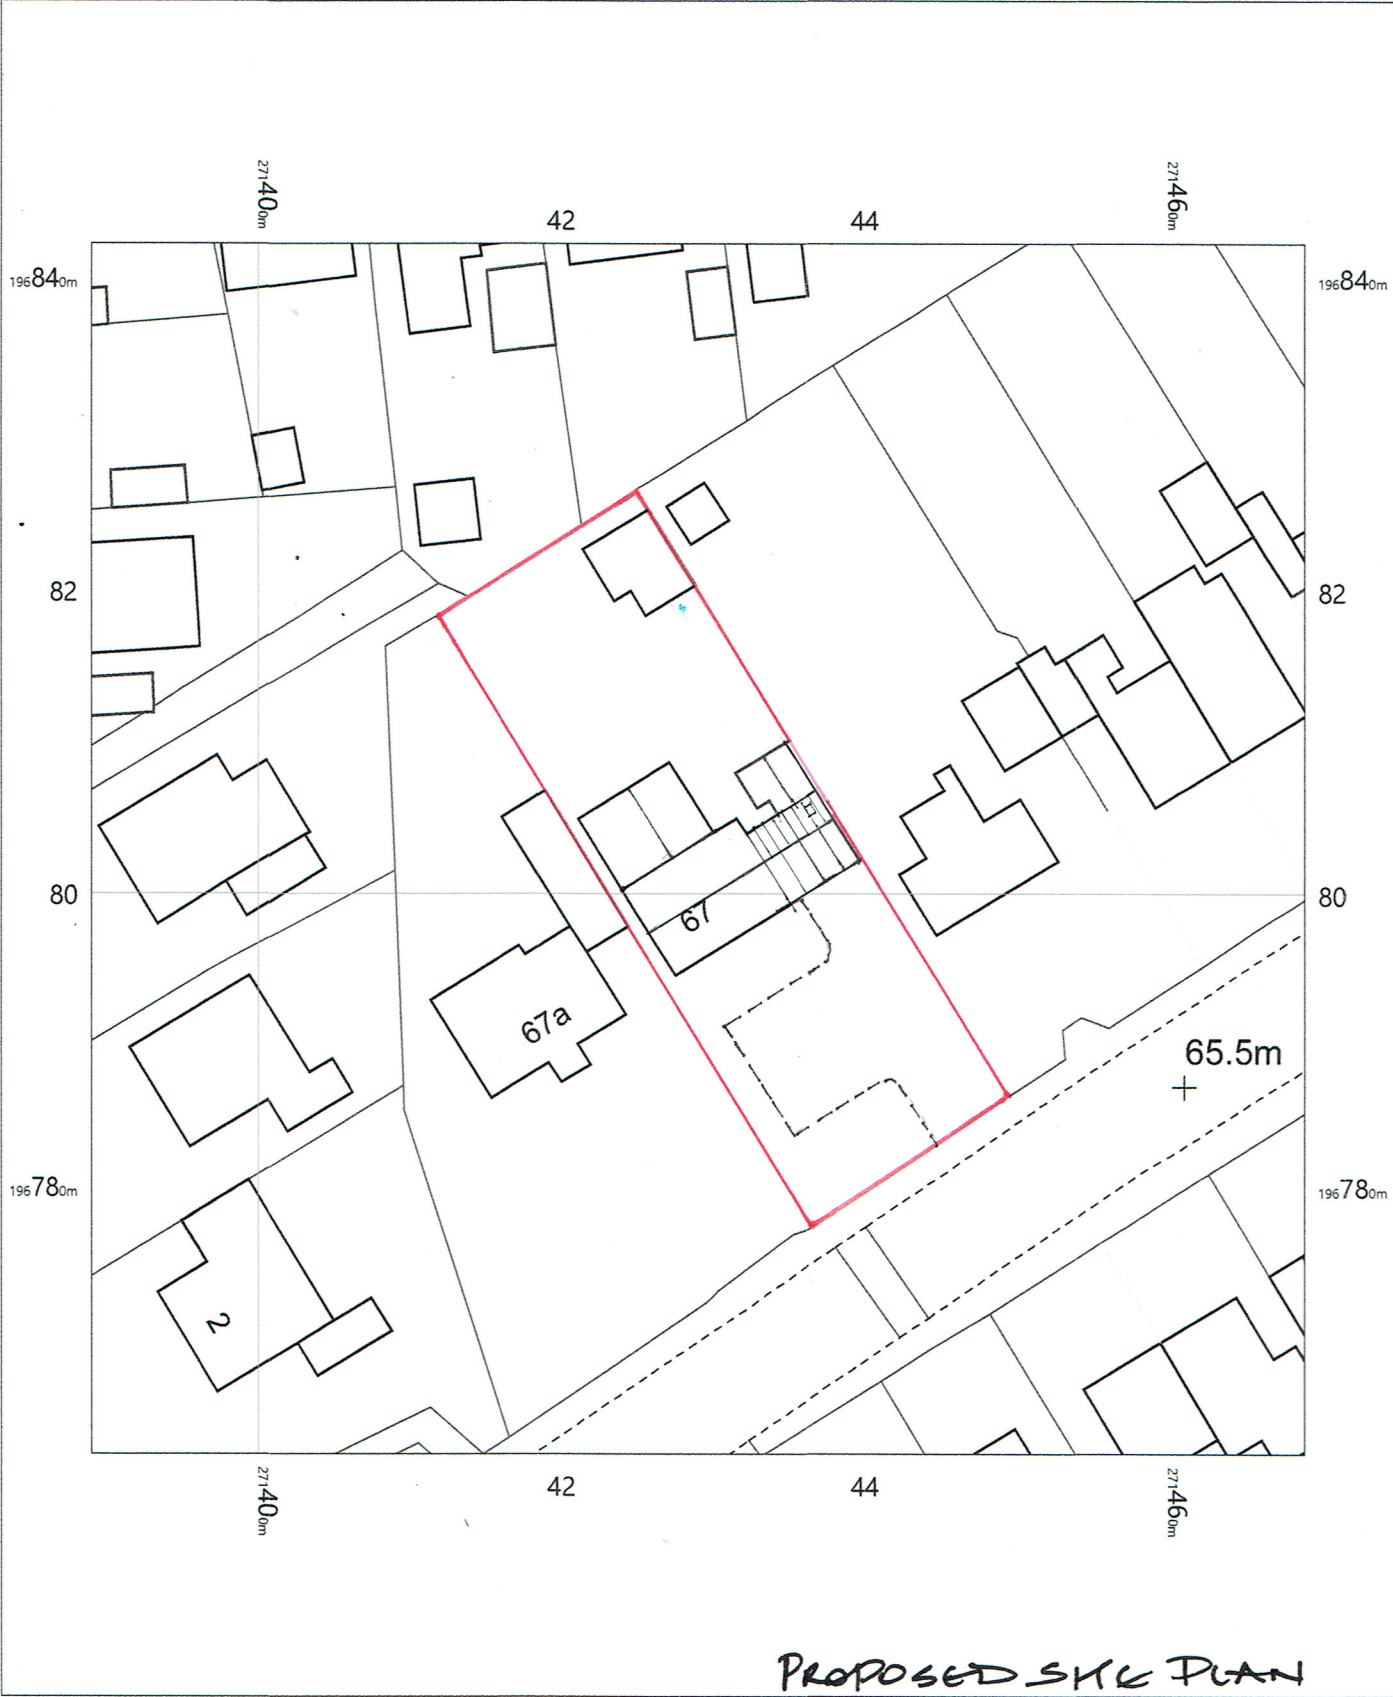

67 Crymlyn Road,
Neath,
Skewen,
Neath Port Talbot
SA10 6EG

OS MasterMap 1250/2500/10000 scale
Friday, May 7, 2021, ID: MPMBW-00960181
www.blackwellmapping.co.uk
1:500 scale print at A4, Centre: 271429 E, 196803 N
©Crown Copyright Ordnance Survey. Licence no. 100041041



BLACKWELL'S
MAPPING SERVICES
PERSONAL & PROFESSIONAL MAPPING
www.blackwellmapping.co.uk
TEL: 0800 151 2612
maps@blackwell.co.uk