


Superseded

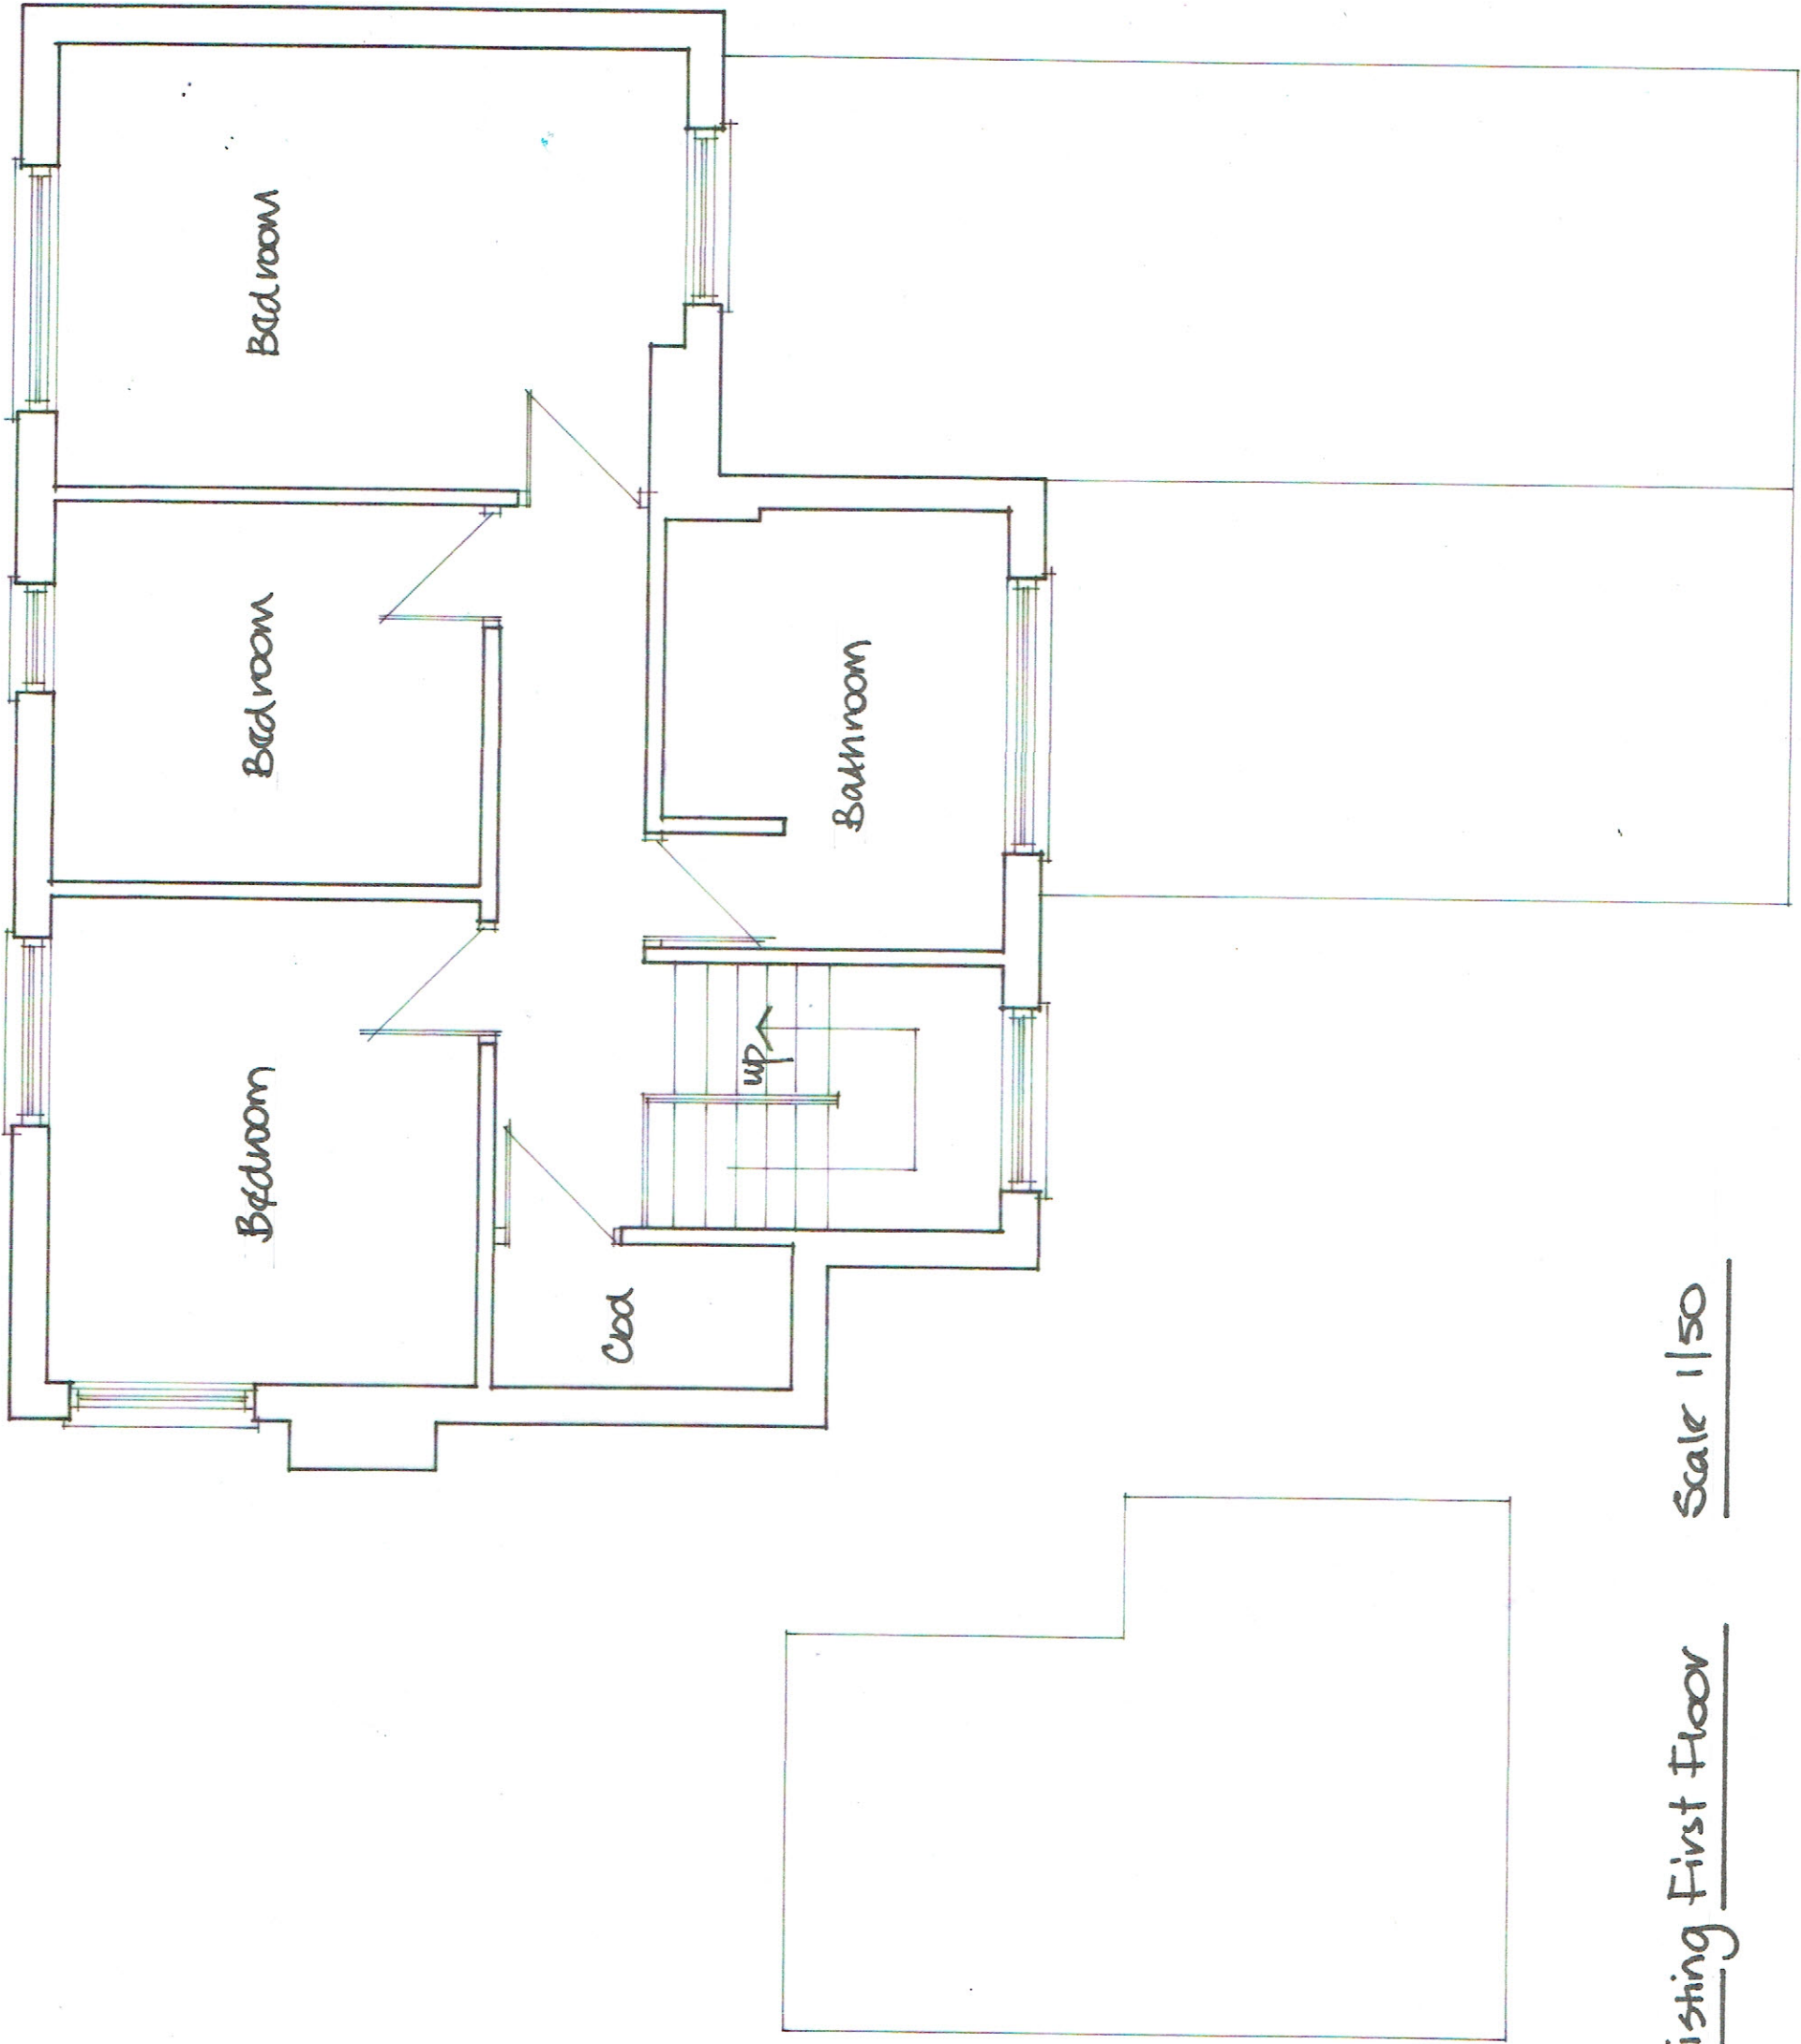

Existing First Floor Scale 1/50