


Superseded

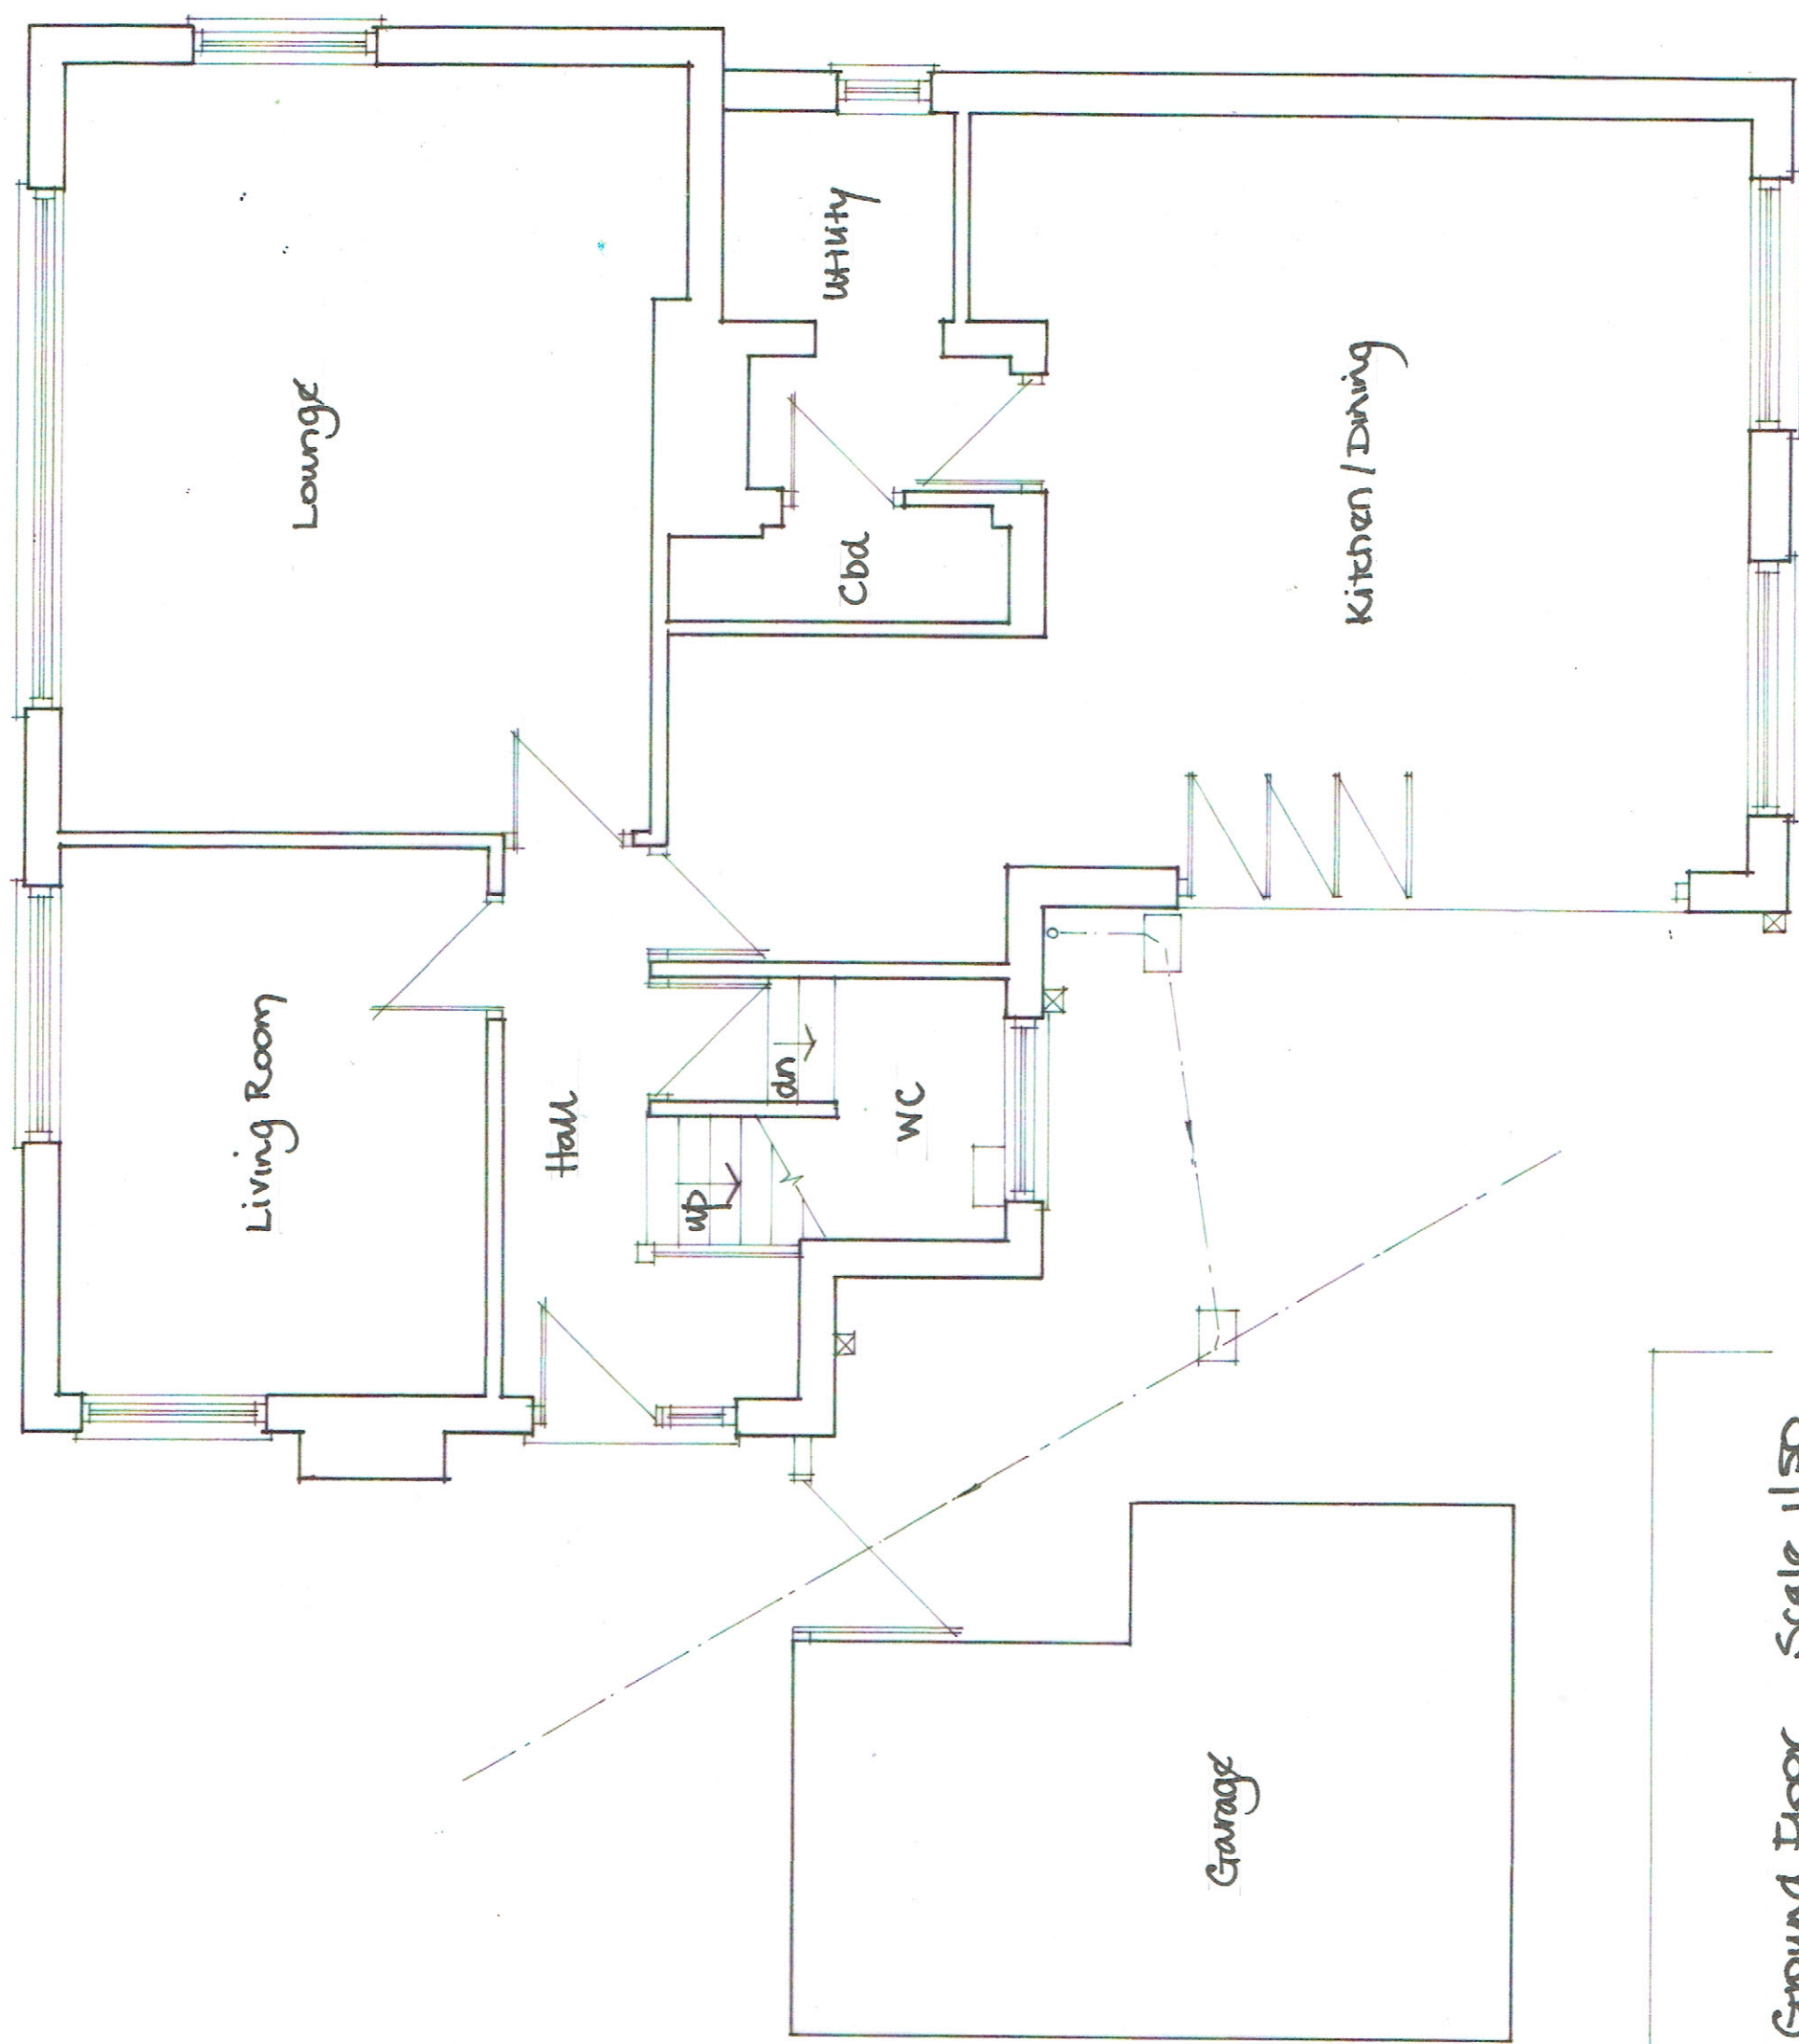

Existing Ground Floor Scale 1/50