


Superseded

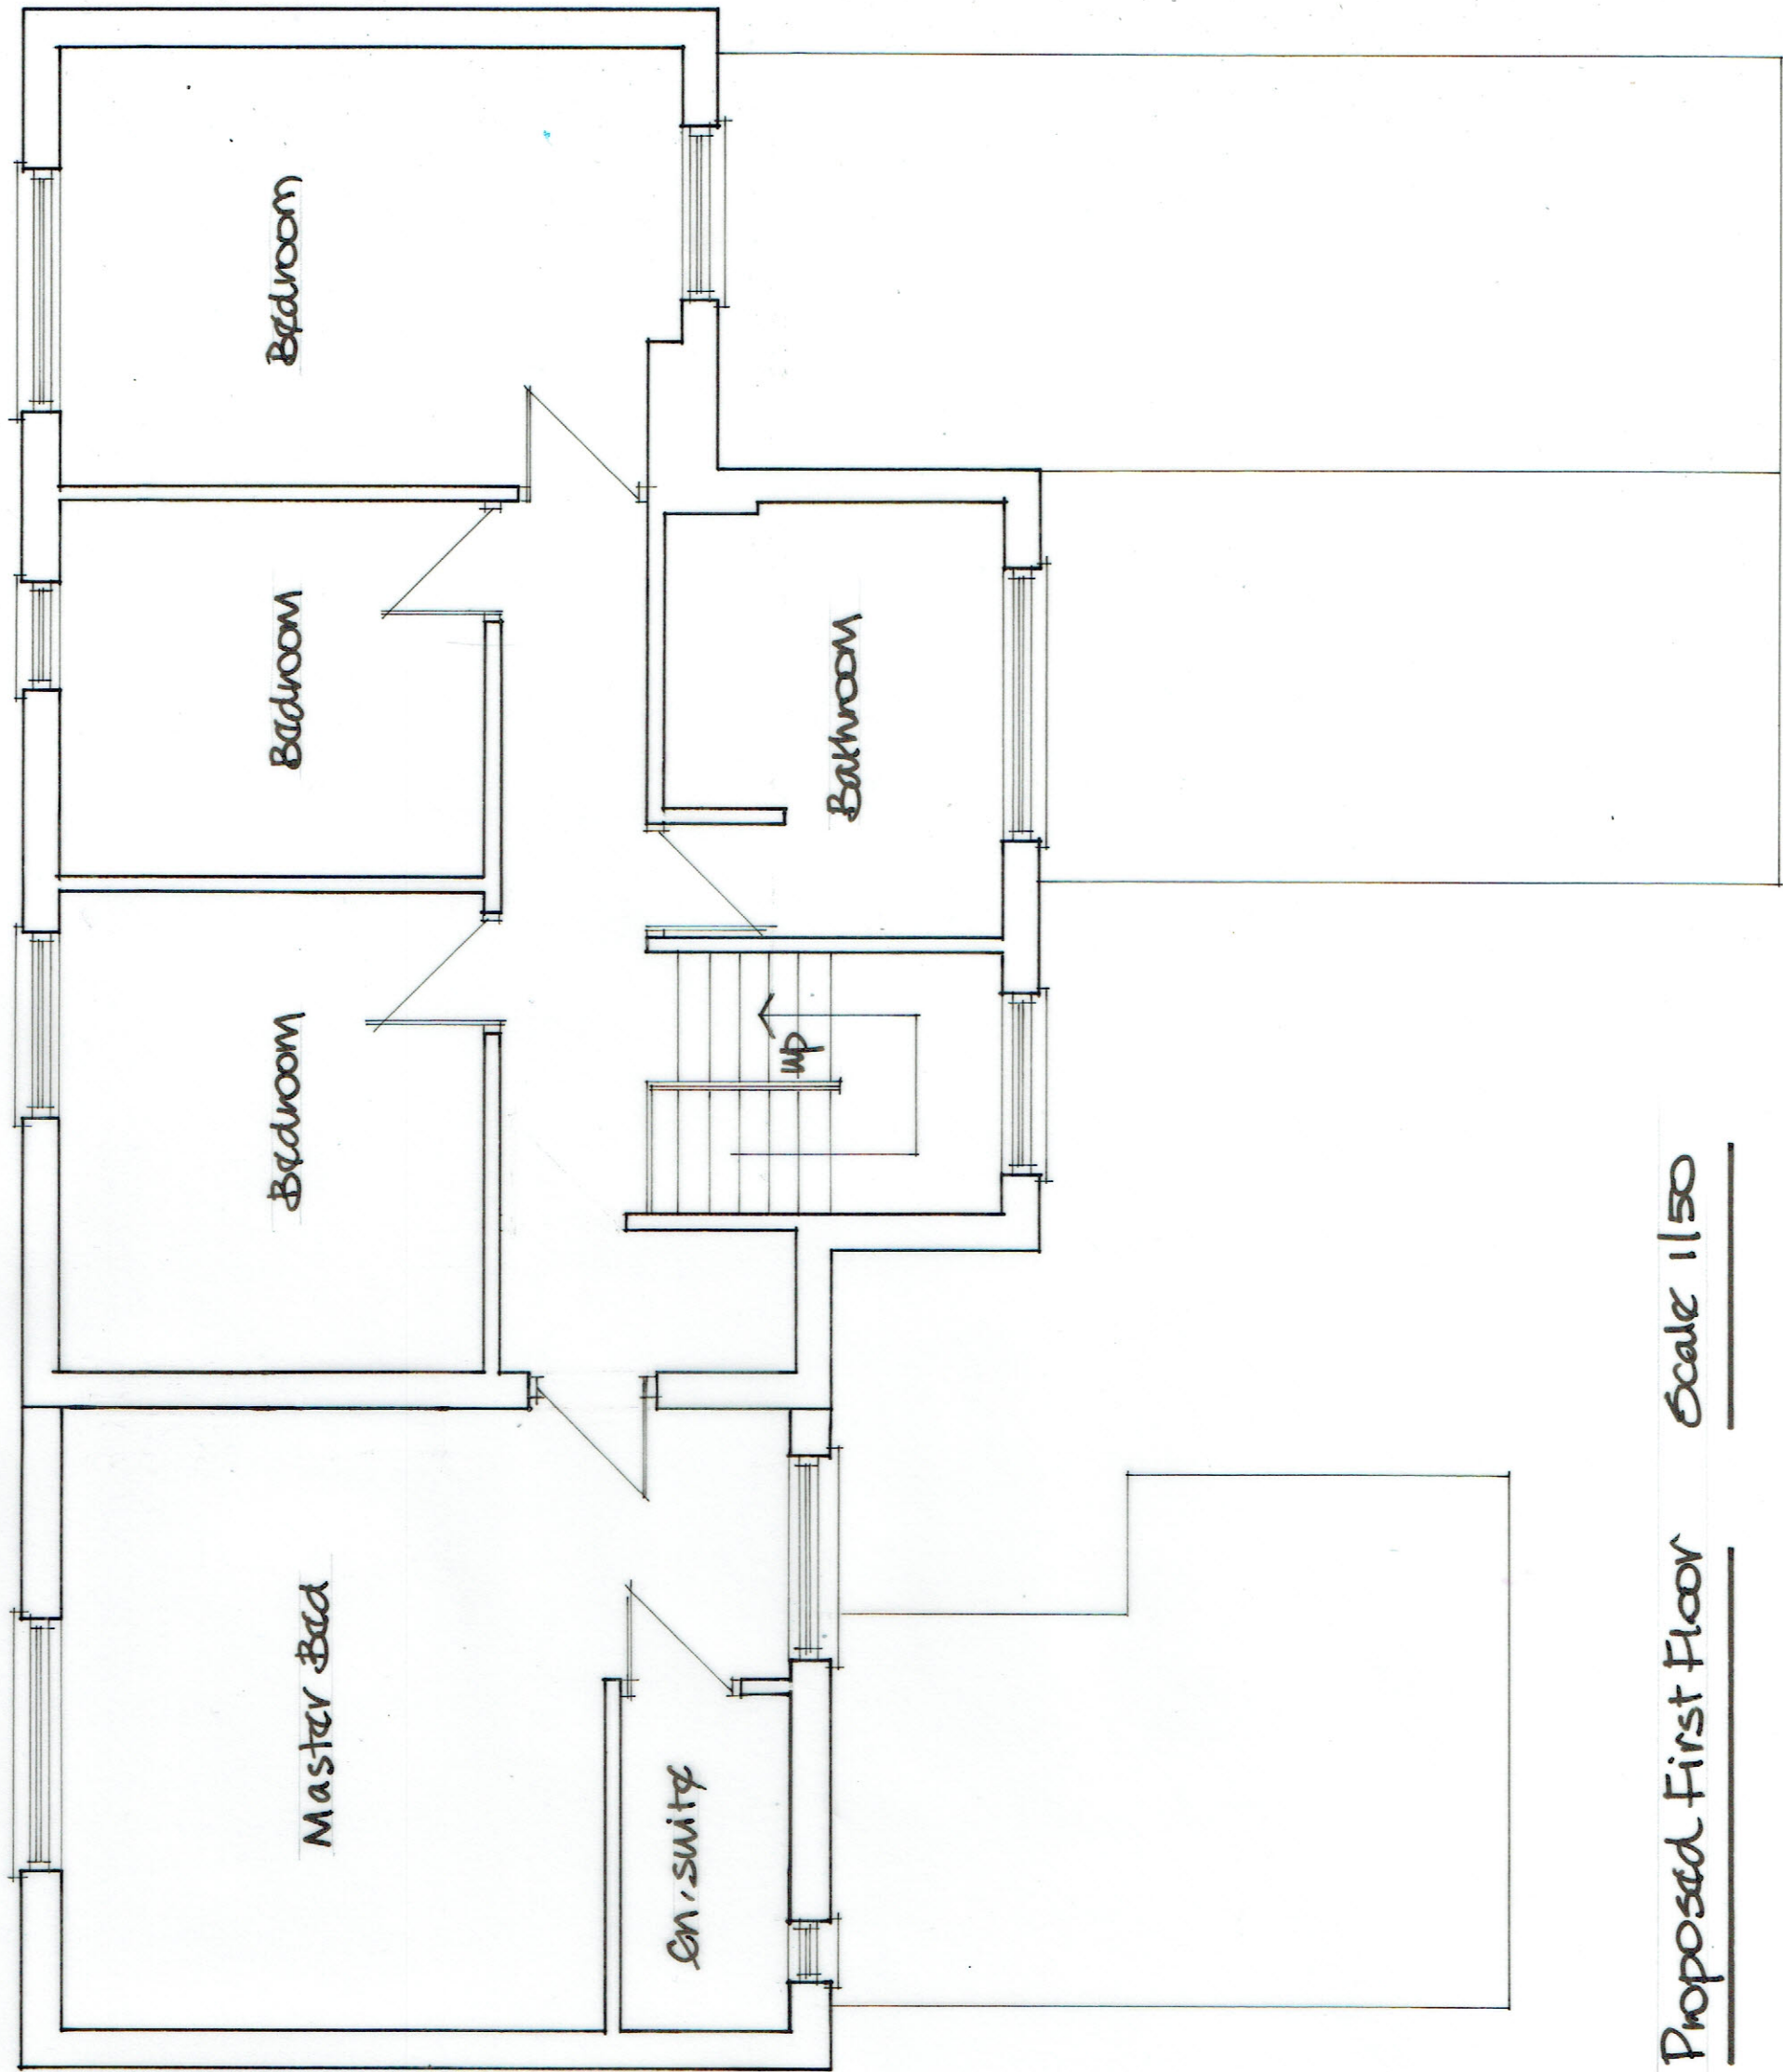

Proposed First Floor      Scale 1/50