


Superseded

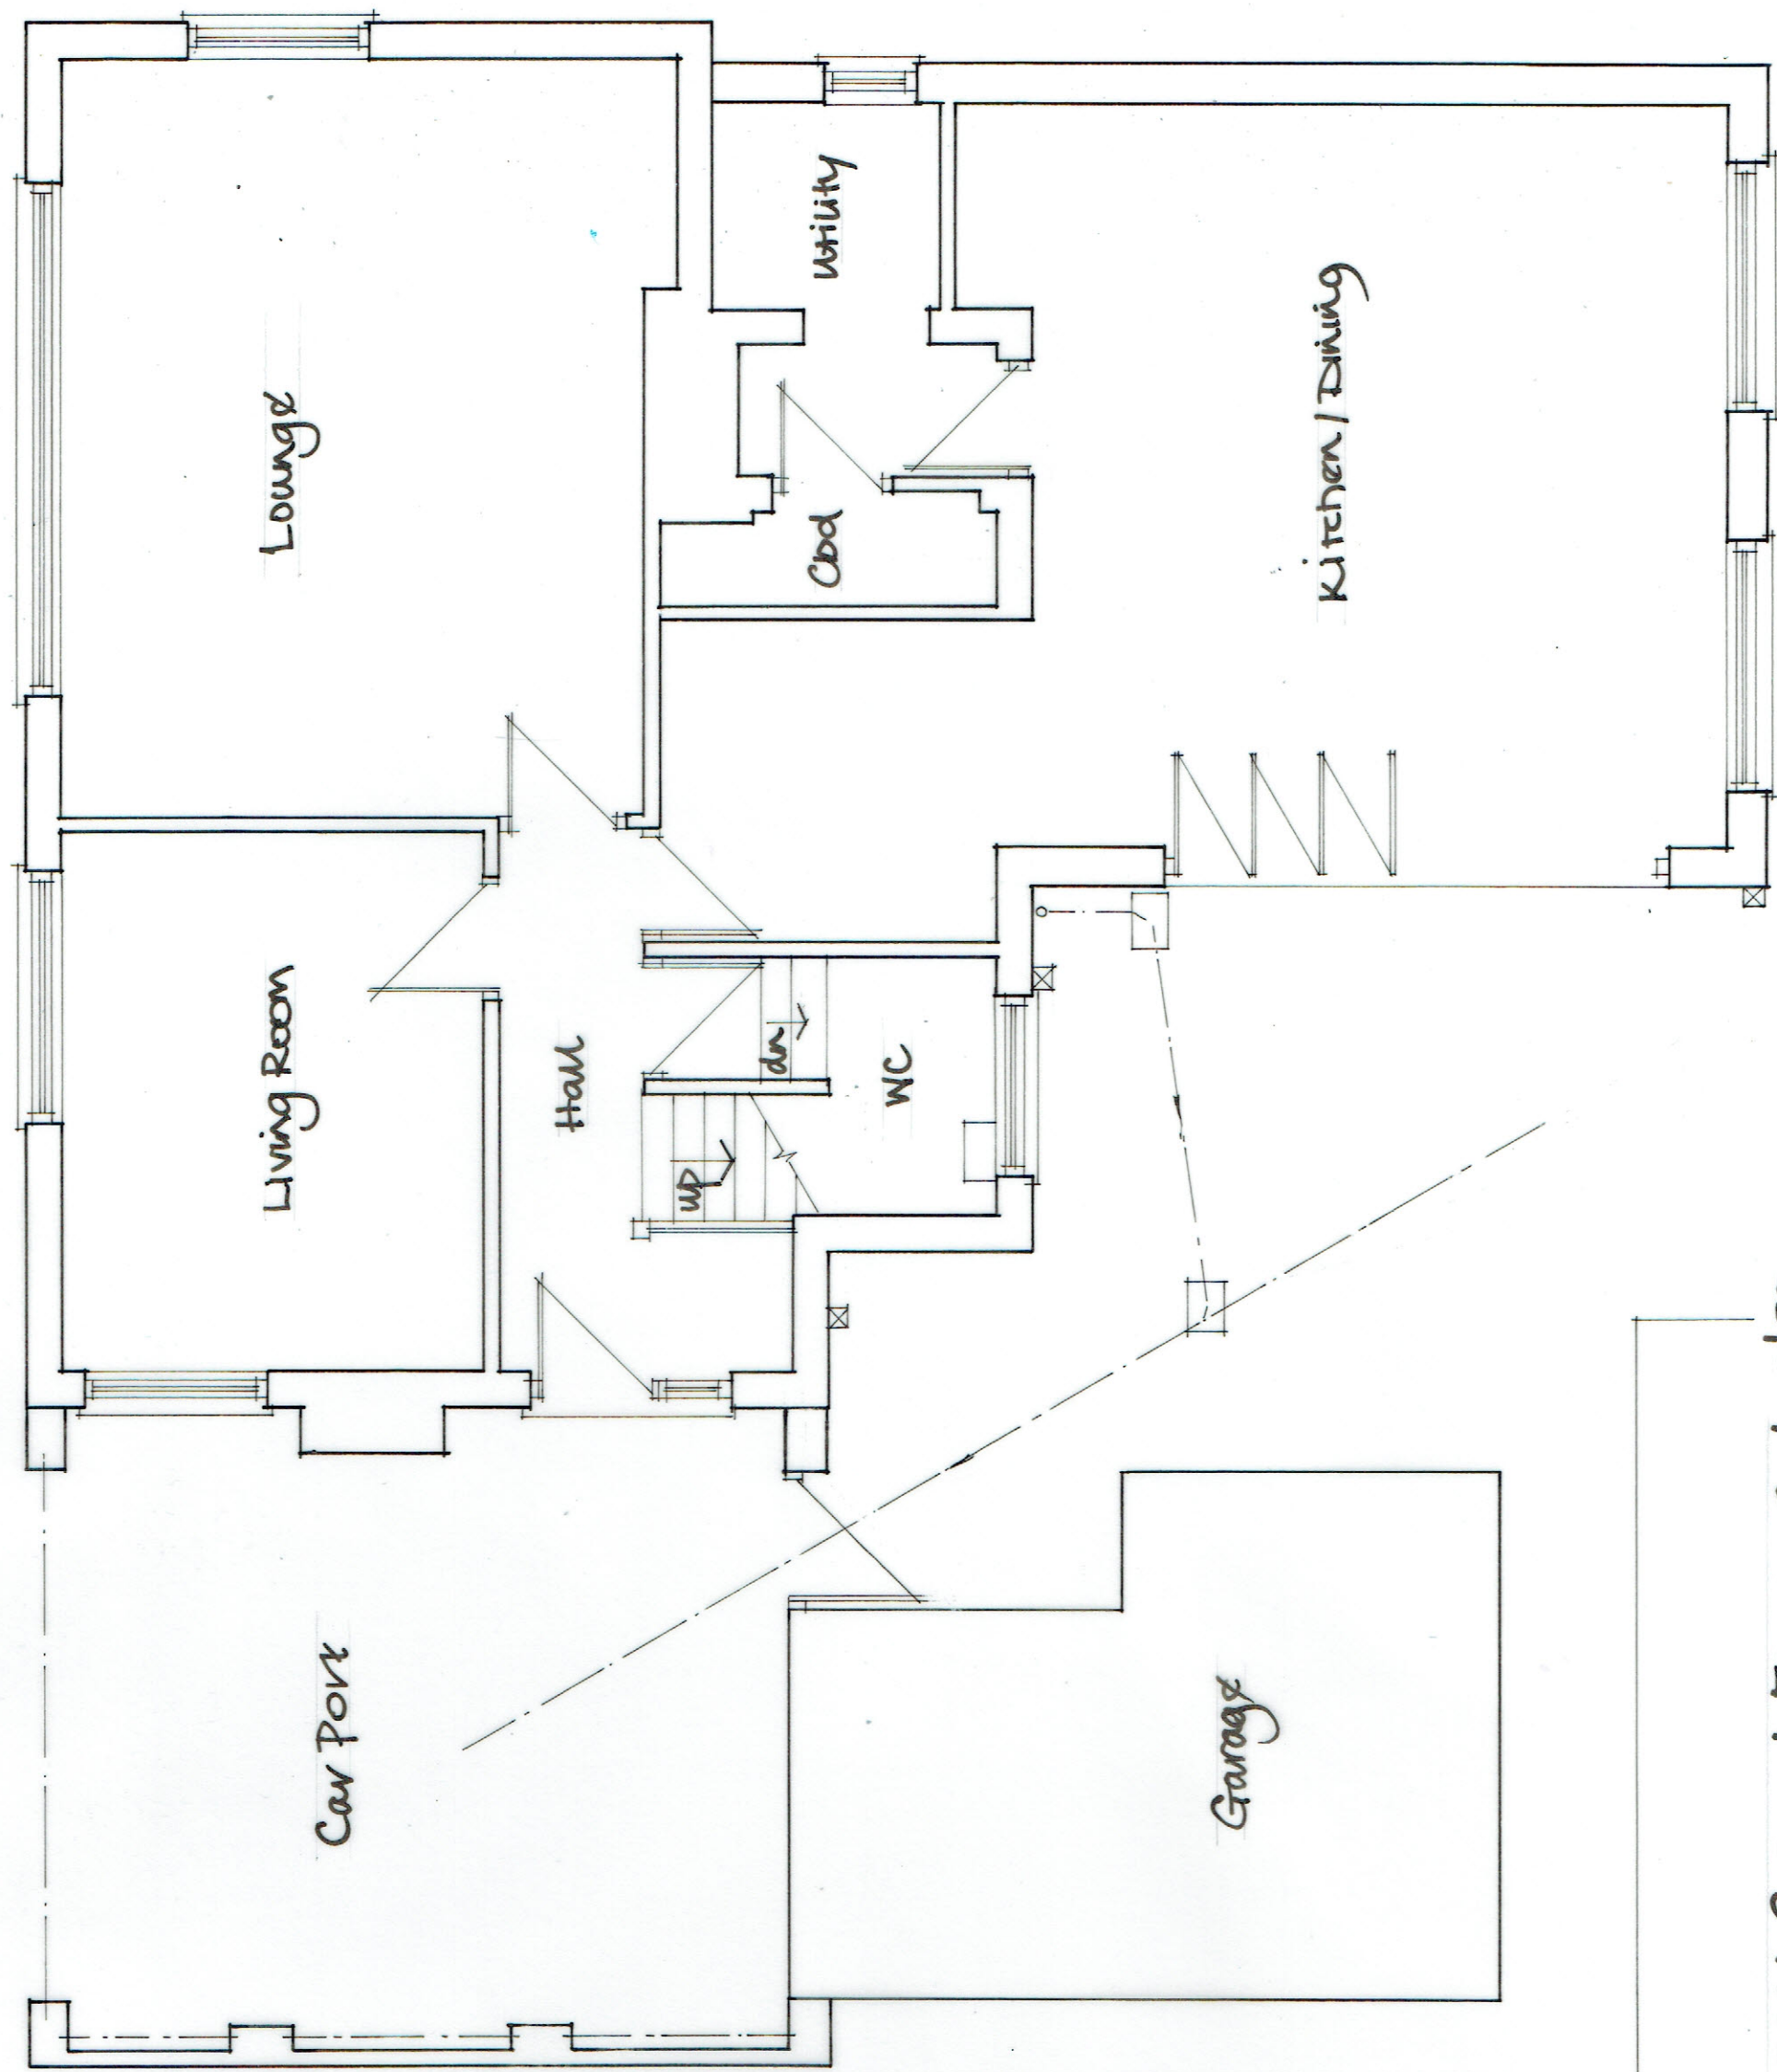

Proposed Ground Floor Scale 1/50