


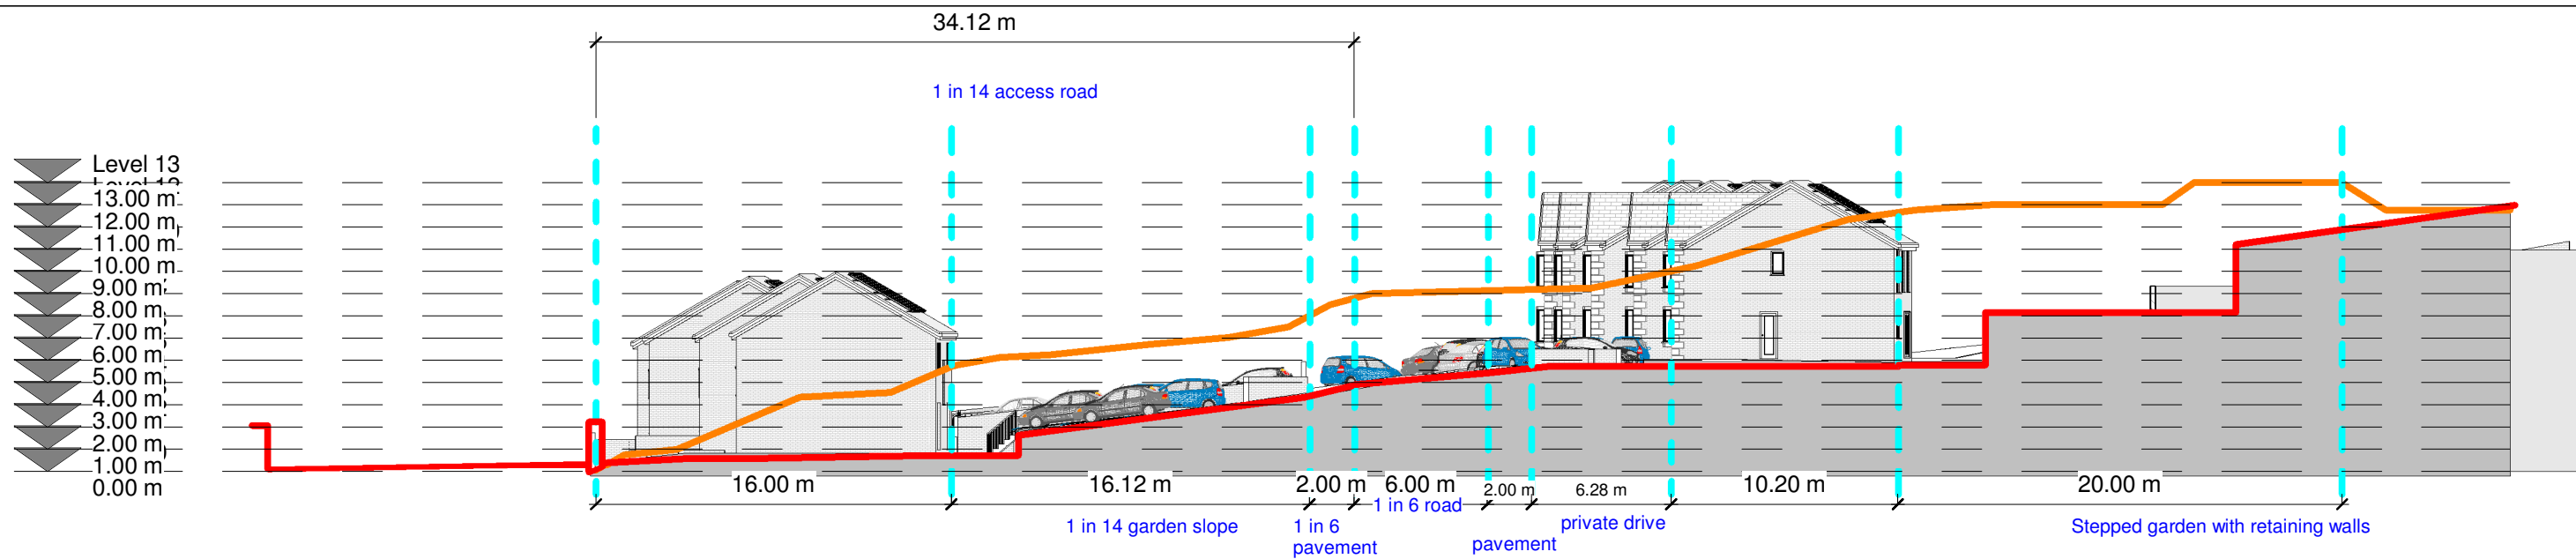

Proposed Ground

Existing Ground

Site Cross Section
1 : 300



Street Scene
1 : 200

	No.	Description	Date	 www.ccs-solutions.co.uk		PROJECT Hillside, Neath	CLIENT S+J Properties Ltd		
							Date 06/07/2023	Project number 29072022	Scale (@ A3) As indicated
				CODE	STATUS	SUITABILITY DESCRIPTION	PURPOSE OF ISSUE	SHEET Street Scene	
								Drawn by CCS	DRWAING NUMBER A304
								Checked by Client	REV A