

Superseded

W.GRIFFITHS

ARCHITECTS • PENSEIRI

Falcon Chambers
Thomas St. Llanelli
SA15 3JB
www.wgriffiths.co.uk
Tel. 01792 651532

Existing Plans

PROJECT
121 Heol Cae Gurwen


SCALE 1 : 200
SIZE A3
DRAWN jrt
CHECKED
DATE 04/08/21

TITLE
Existing Plans

Job	1791	Vol. 1	Level 1	Series, number	1-1	P	B
Suitability	Revision						

SERIES KEY:-
0 = views; 1 = plans; 2 = elevations; 3 = sections; 4 = site; 5 = sketch; A = client approval; P = planning;
SUITABILITY:-
B = building regs; C = contract; R = record

1 Existing Ground Floor

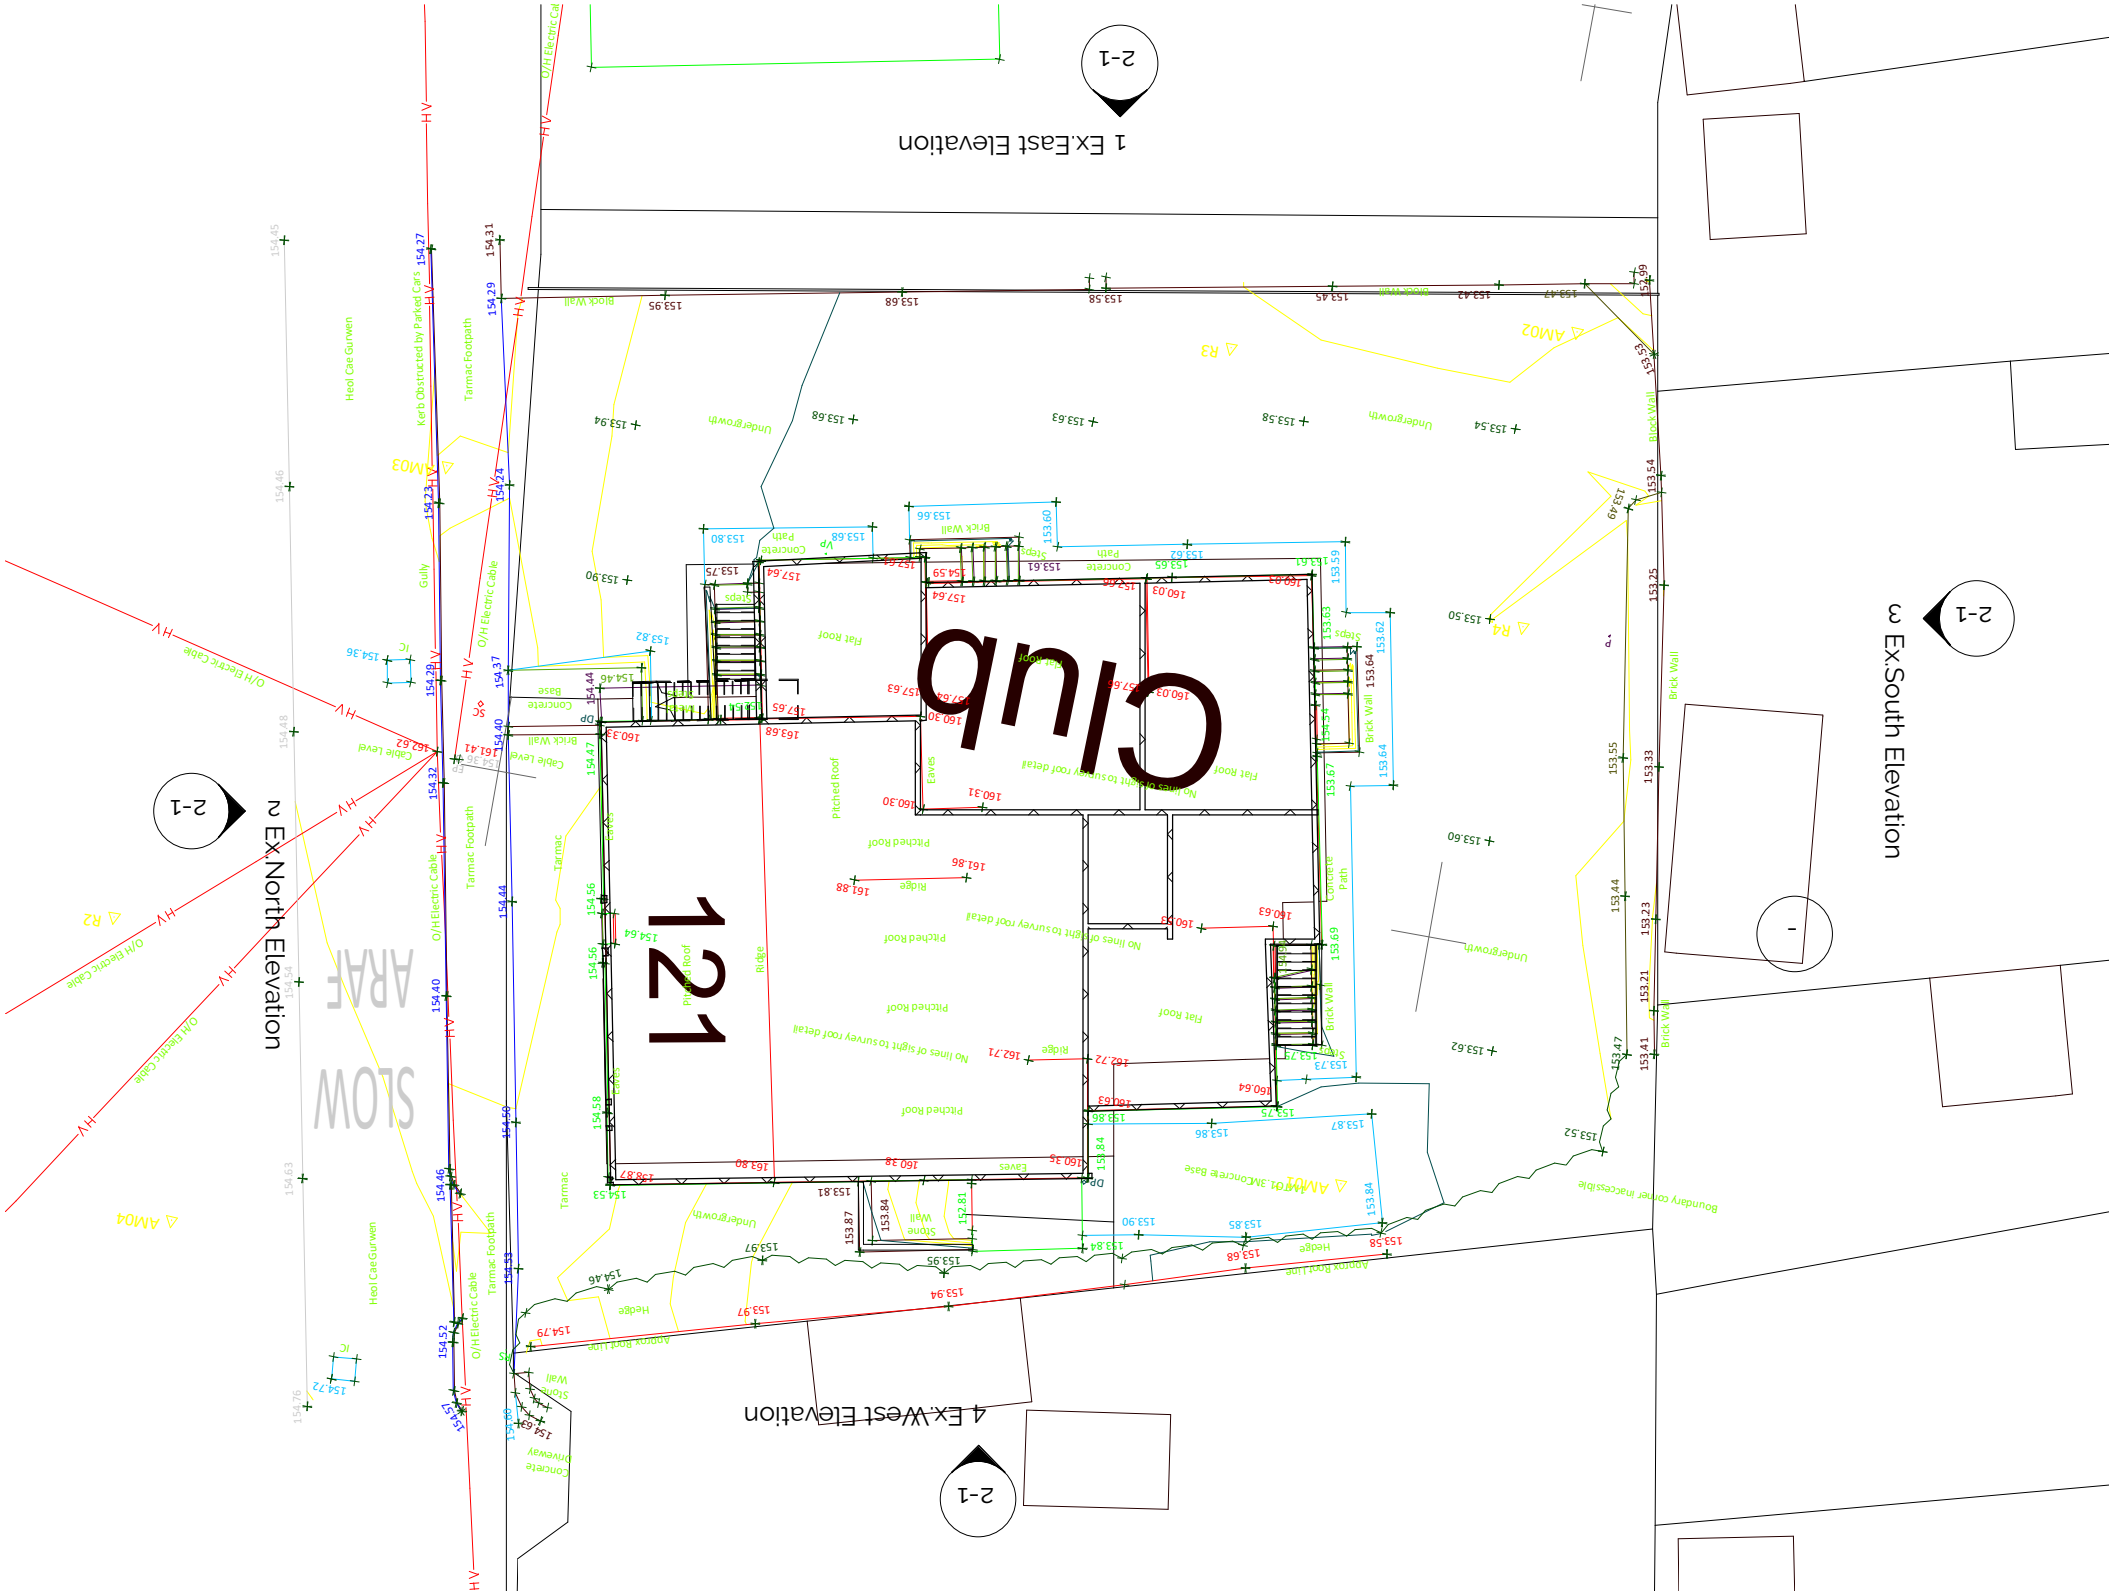

Existing building on site to be demolished.



SCALE	Use only figured dimensions	Do not scale except in connection with Planning Applications	Contractor to check all dimensions and notify CA of any discrepancies	Copyright of this drawing remains with W.GRIFFITHS
Rev.	Desc.	Date		
B	Additional Information	14/11/2022		
A	Planning	15/09/22		