

Superseded

Job	1791
Level	1
Vol	1
Series, number	2
Suitability	P
Revision	C

SUITABILITY:-
0 = Views; 1 = plans; 2 = elevations; 3 = sections; 4 = site; 5 = sketch; A = client approval; P = planning;
B = building regs; C = contract; R = record

SERIES KEY:-
5 = stairs; 6 = 120 rooms; 7 = details; 8 = schedules

Proposed Elevations in Context

DRAWN
jlt
DATE
02/07/21

CHECKED
-
DATE
02/07/21

SCALE
1 : 200
SIZE
A3


PROJECT
121 Heol Cae Gurwen

W.GRIFFITHS
ARCHITECTS • PENSEIRI
Falcon Chambers
Thomas St. Llanelli
SA15 3JB
www.wgriffiths.co.uk
Tel. 01792 651532

Proposed Elevations in Context

3

Elevation 4 - a
1 : 200

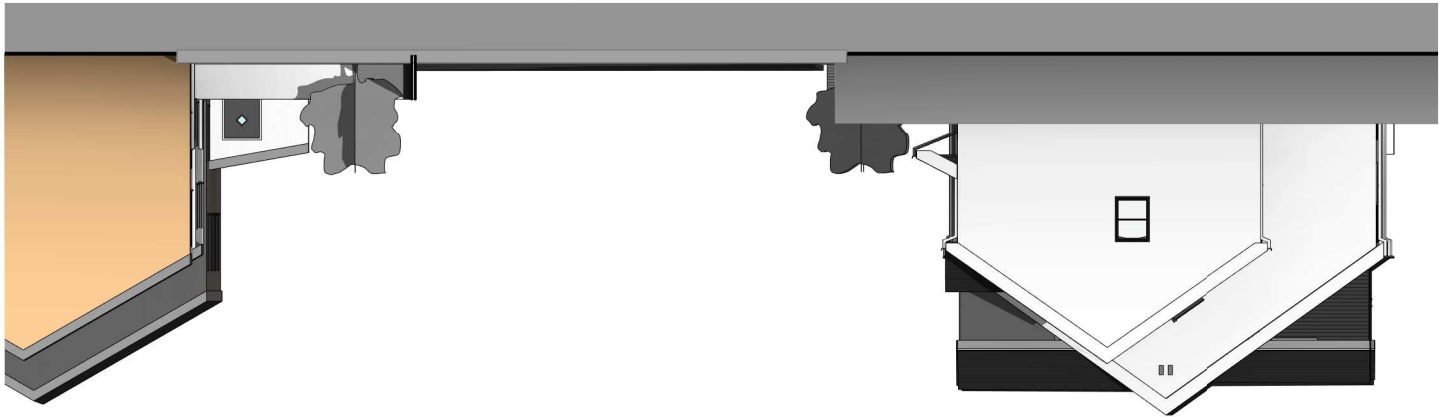


2

Elevation 3 - a
1 : 200



1

Elevation 1 - a
1 : 200

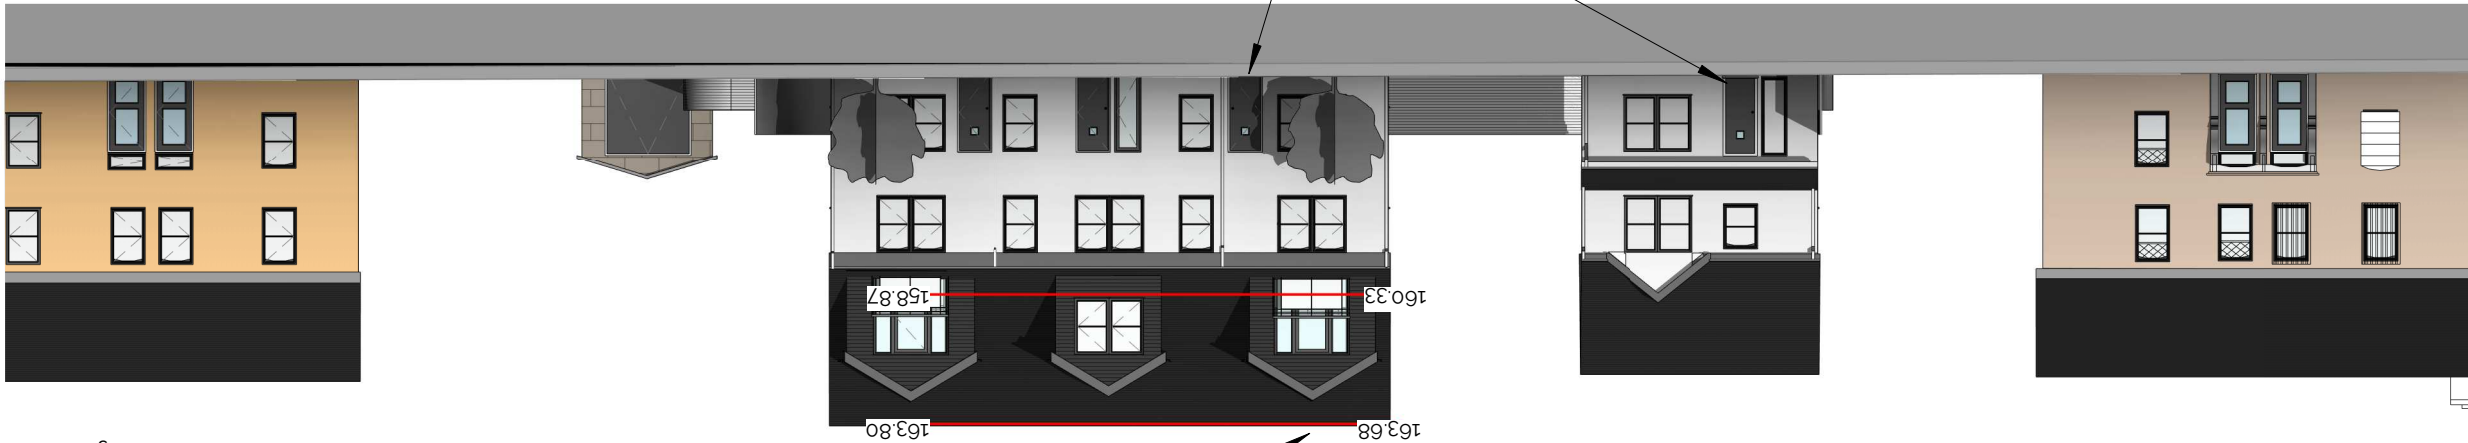

Apparent Existing Ridge

163.68

160.33

158.87

163.80

Obscure glazing


Integrated bird and bat boxes

Anthracite Gray composite doors

Anthracite Gray UPVC double glazed windows

Monocouche XF Render System in XF Heritage White or similar approved

Elevation 5 - a
1 : 200

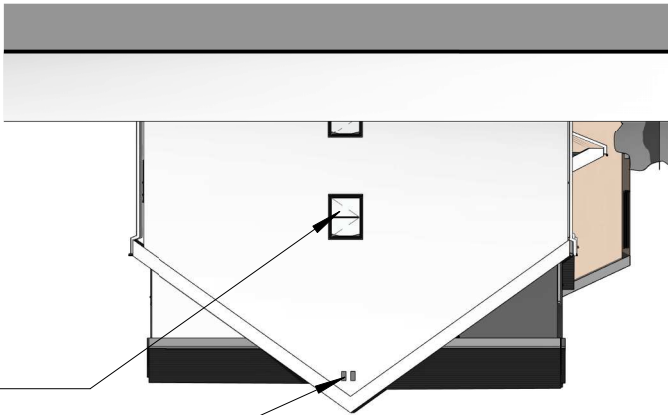

Rev.	Desc.	Date
A	Highways	12/12/2022
B	Additional Information	14/11/2022
C	Planning	15/09/22

Use only figured dimensions
Do not scale except in connection with Planning Applications
Contractor to check all dimensions and notify CA of any discrepancies
Copyright of this drawing remains with W.GRIFFITHS

SCALE