

Superseded

Existing Block Plan

W.GRIFFITHS

ARCHITECTS • PENSEIRI
www.wgriffiths.co.uk
S415 3JB
Thomas St. Llanelli
Falcon Chambers
Tel. 01792 651532

PROJECT
121 Heol Cae Gurwen


SCALE 1 : 500 SIZE A3
DRAWN jrt
CHECKED jrt
DATE 01/31/22
CHECKED DATE

TITLE
Existing Block Plan

Job	1791	Level	1	Vol	1
Series, number	4-2	Suitability	P	Revision	B

SERIES KEY:-
0 = views; 1 = plans; 2 = elevations; 3 = sections; 4 = site; 5 = sketch; A = client approval; P = planning;
SUITABILITY:-
B = building regs; C = contract; R = record

1 Existing Block plan

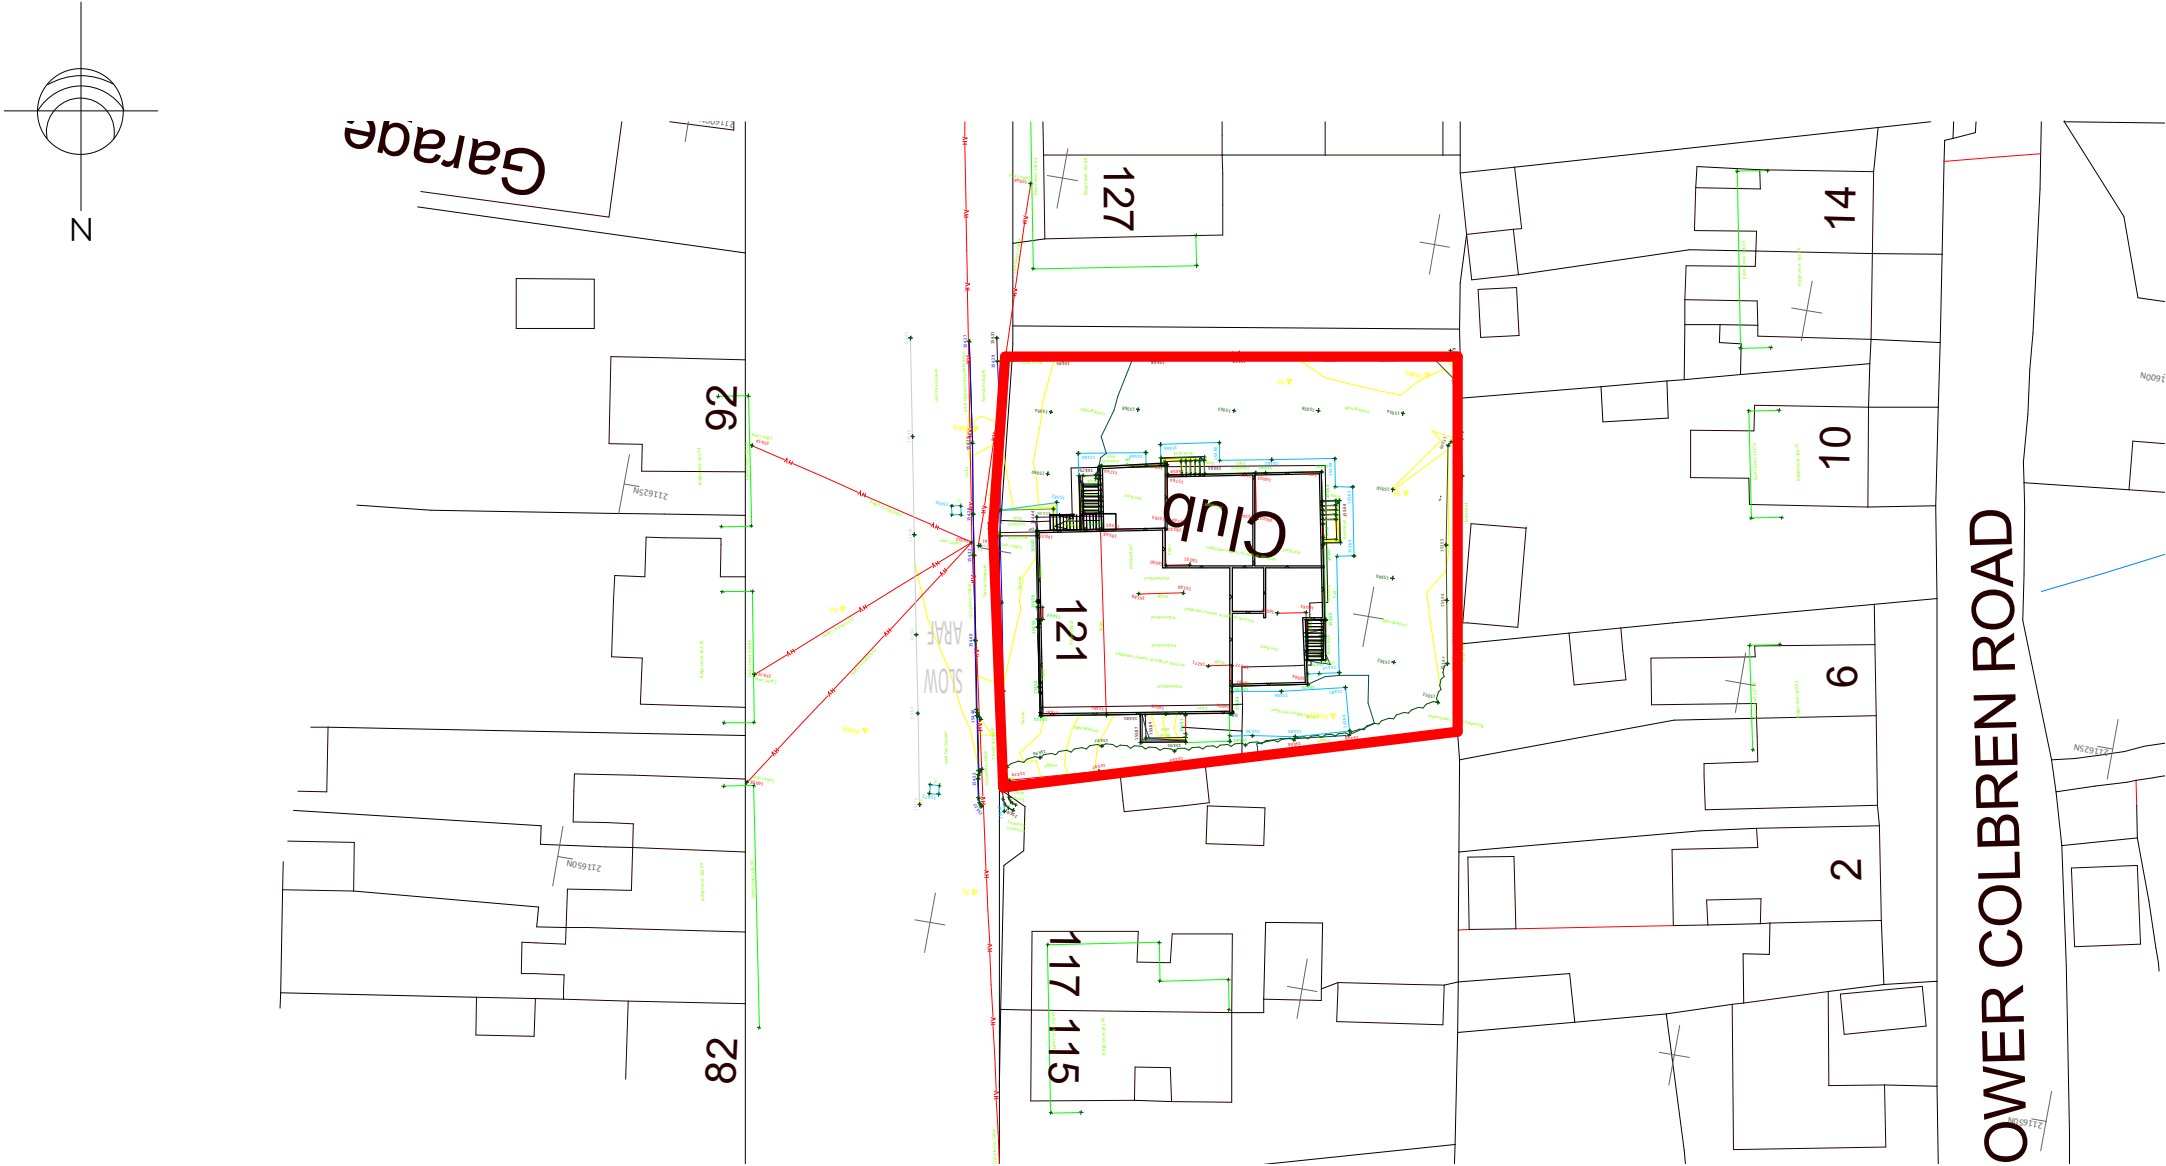

Do not scale except in connection with Planning Applications
Contractor to check all dimensions and notify CA of any discrepancies
Copyright of this drawing remains with W.GRIFFITHS

Rev. Desc. Date

B	Additional Information	14/11/2022
A	Planning	15/09/22

SCALE