


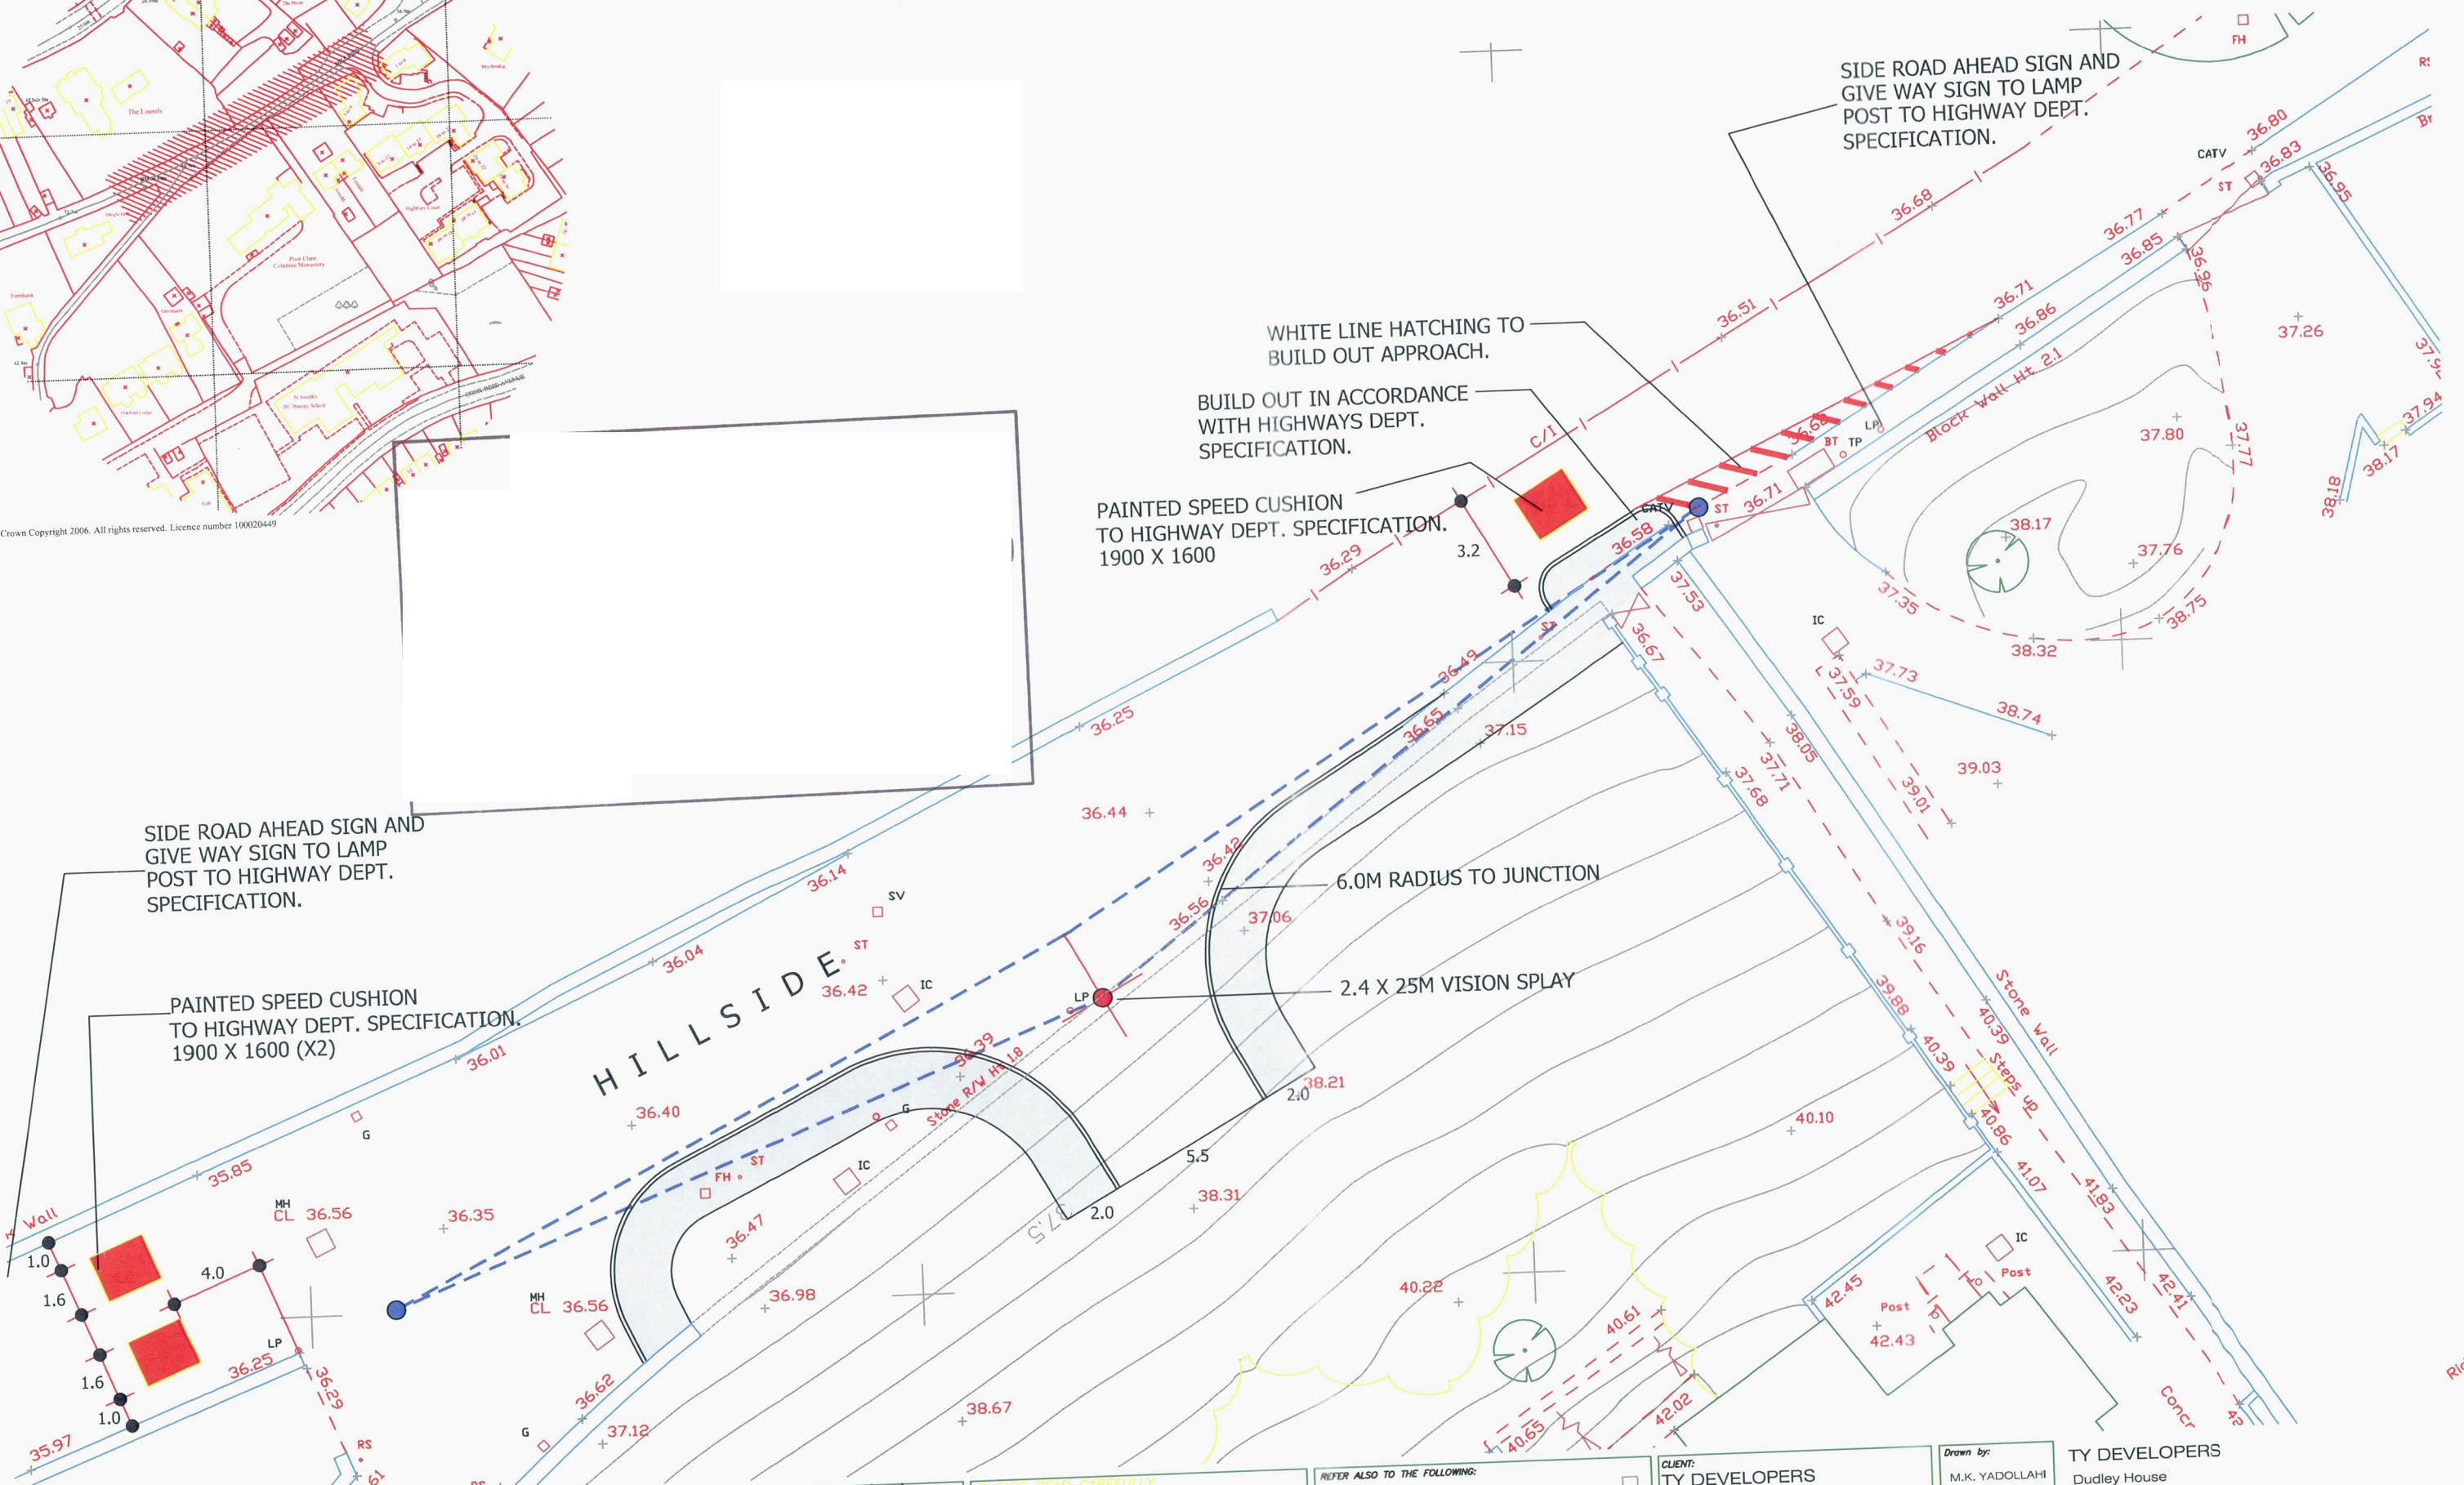

© Crown Copyright 2006. All rights reserved. Licence number 100020449



| Rev | Description                                     | By  | Date     | Rev | Description | By | Date |
|-----|-------------------------------------------------|-----|----------|-----|-------------|----|------|
| A   | AMENDMENTS MADE TO SUIT HIGHWAYS DEPT COMMENTS. | JMB | 23.08.07 |     |             |    |      |
| B   | AMENDMENTS MADE TO SUIT HIGHWAYS DEPT COMMENTS. | MKY | 30.08.07 |     |             |    |      |
| C   | AMENDMENTS MADE TO SUIT HIGHWAYS DEPT COMMENTS. | MKY | 20.11.07 |     |             |    |      |
| D   | AMENDMENTS MADE TO SUIT HIGHWAYS DEPT COMMENTS. | MKY | 03.04.08 |     |             |    |      |

**PLEASE READ CAREFULLY**

This Drawing must not be scaled.  
 Figured dimensions and levels are to be used.  
 All dimensions are to be Site checked.  
 All inaccuracies must be notified to TY Developers.  
 Detail Drawings and larger scale Drawings take precedence over smaller scale Drawings.  
 Unless otherwise stated it is the Contractors responsibility to inform Building Control and TY Developers of his intended start date.  
 Do NOT assume anything.  
 If in doubt - ASK.

**REFER ALSO TO THE FOLLOWING:**

☐ This Drawing is Copyright.

**CLIENT:**  
**TY DEVELOPERS**  
 ADDRESS IF DIFFERENT FROM CONTRACT:  
 Dudley House  
 Incline Row  
 Talbach  
 Port Talbot

**ISSUE STAGE:**  
**FOR APPROVAL**

**Drawn by:**  
 M.K. YADOLLAHI

**Date drawn:**  
 AUGUST 07

**Checked by:**  
 M.K. YADOLLAHI

**Scales:**  
 1:200

**TY DEVELOPERS**  
 Dudley House  
 Incline Row  
 Talbach  
 Port Talbot SA11 1TT

**Contract:**  
 Proposed Traffic Calming Measures To Hillside, Cimla, Neath.

**Drawing Title:**  
 Site Location and Plan Layout

**Drawing Nr:**  
 A0706 A01

**Revision:**  
 D

**CAD Code:**  
 A0706A01.dwg